
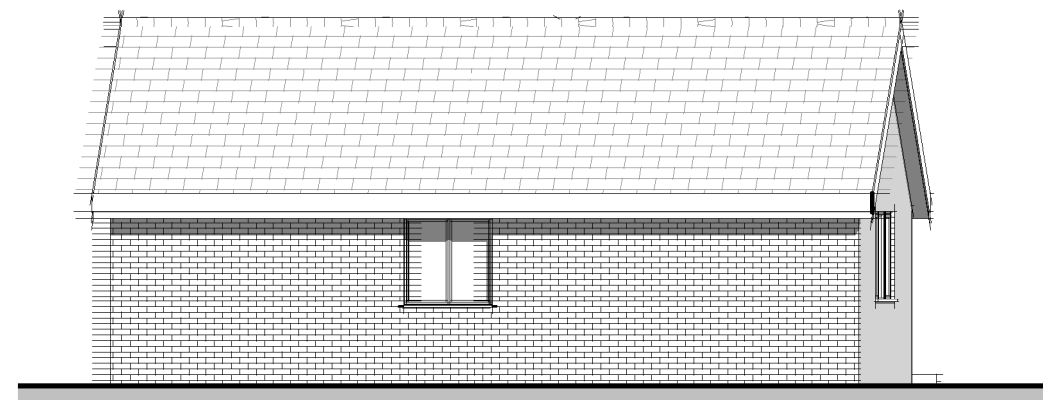


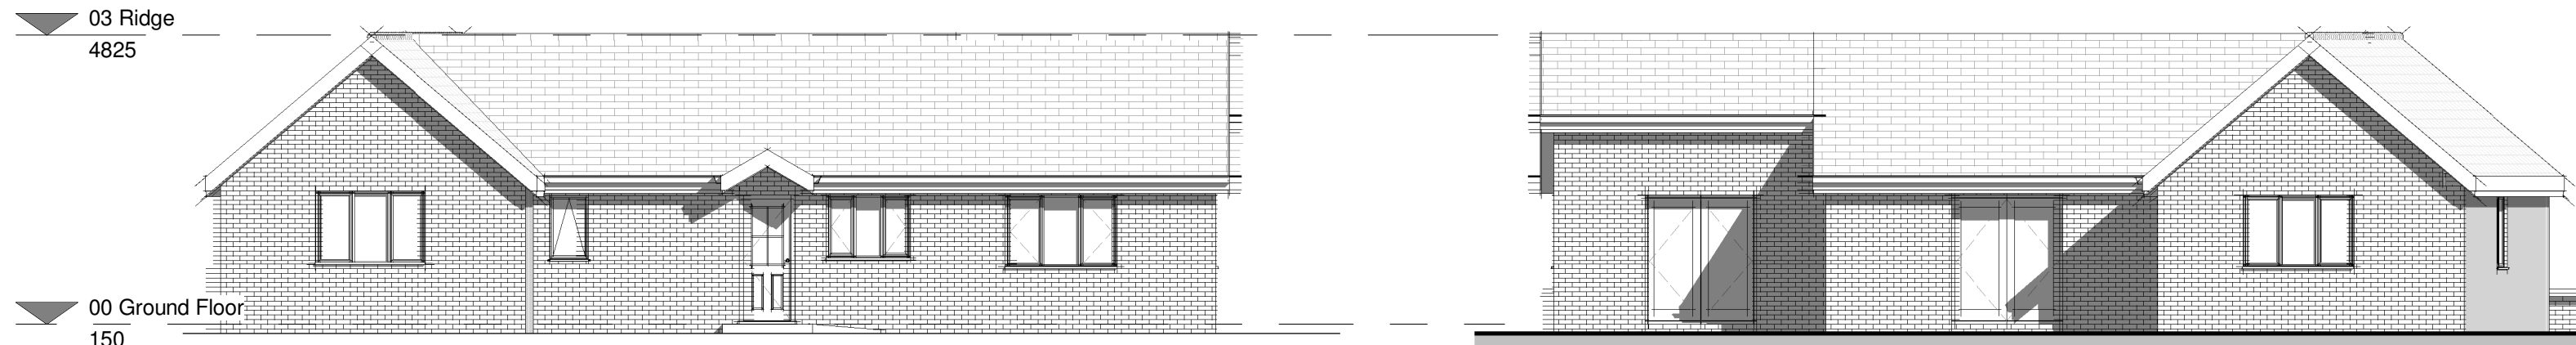


1 Front Elevation (West)
1 : 100


2 Rear Elevation (East)
1 : 100

3 Side Elevation (North)
1 : 100

4 Side Elevation (South)
1 : 100

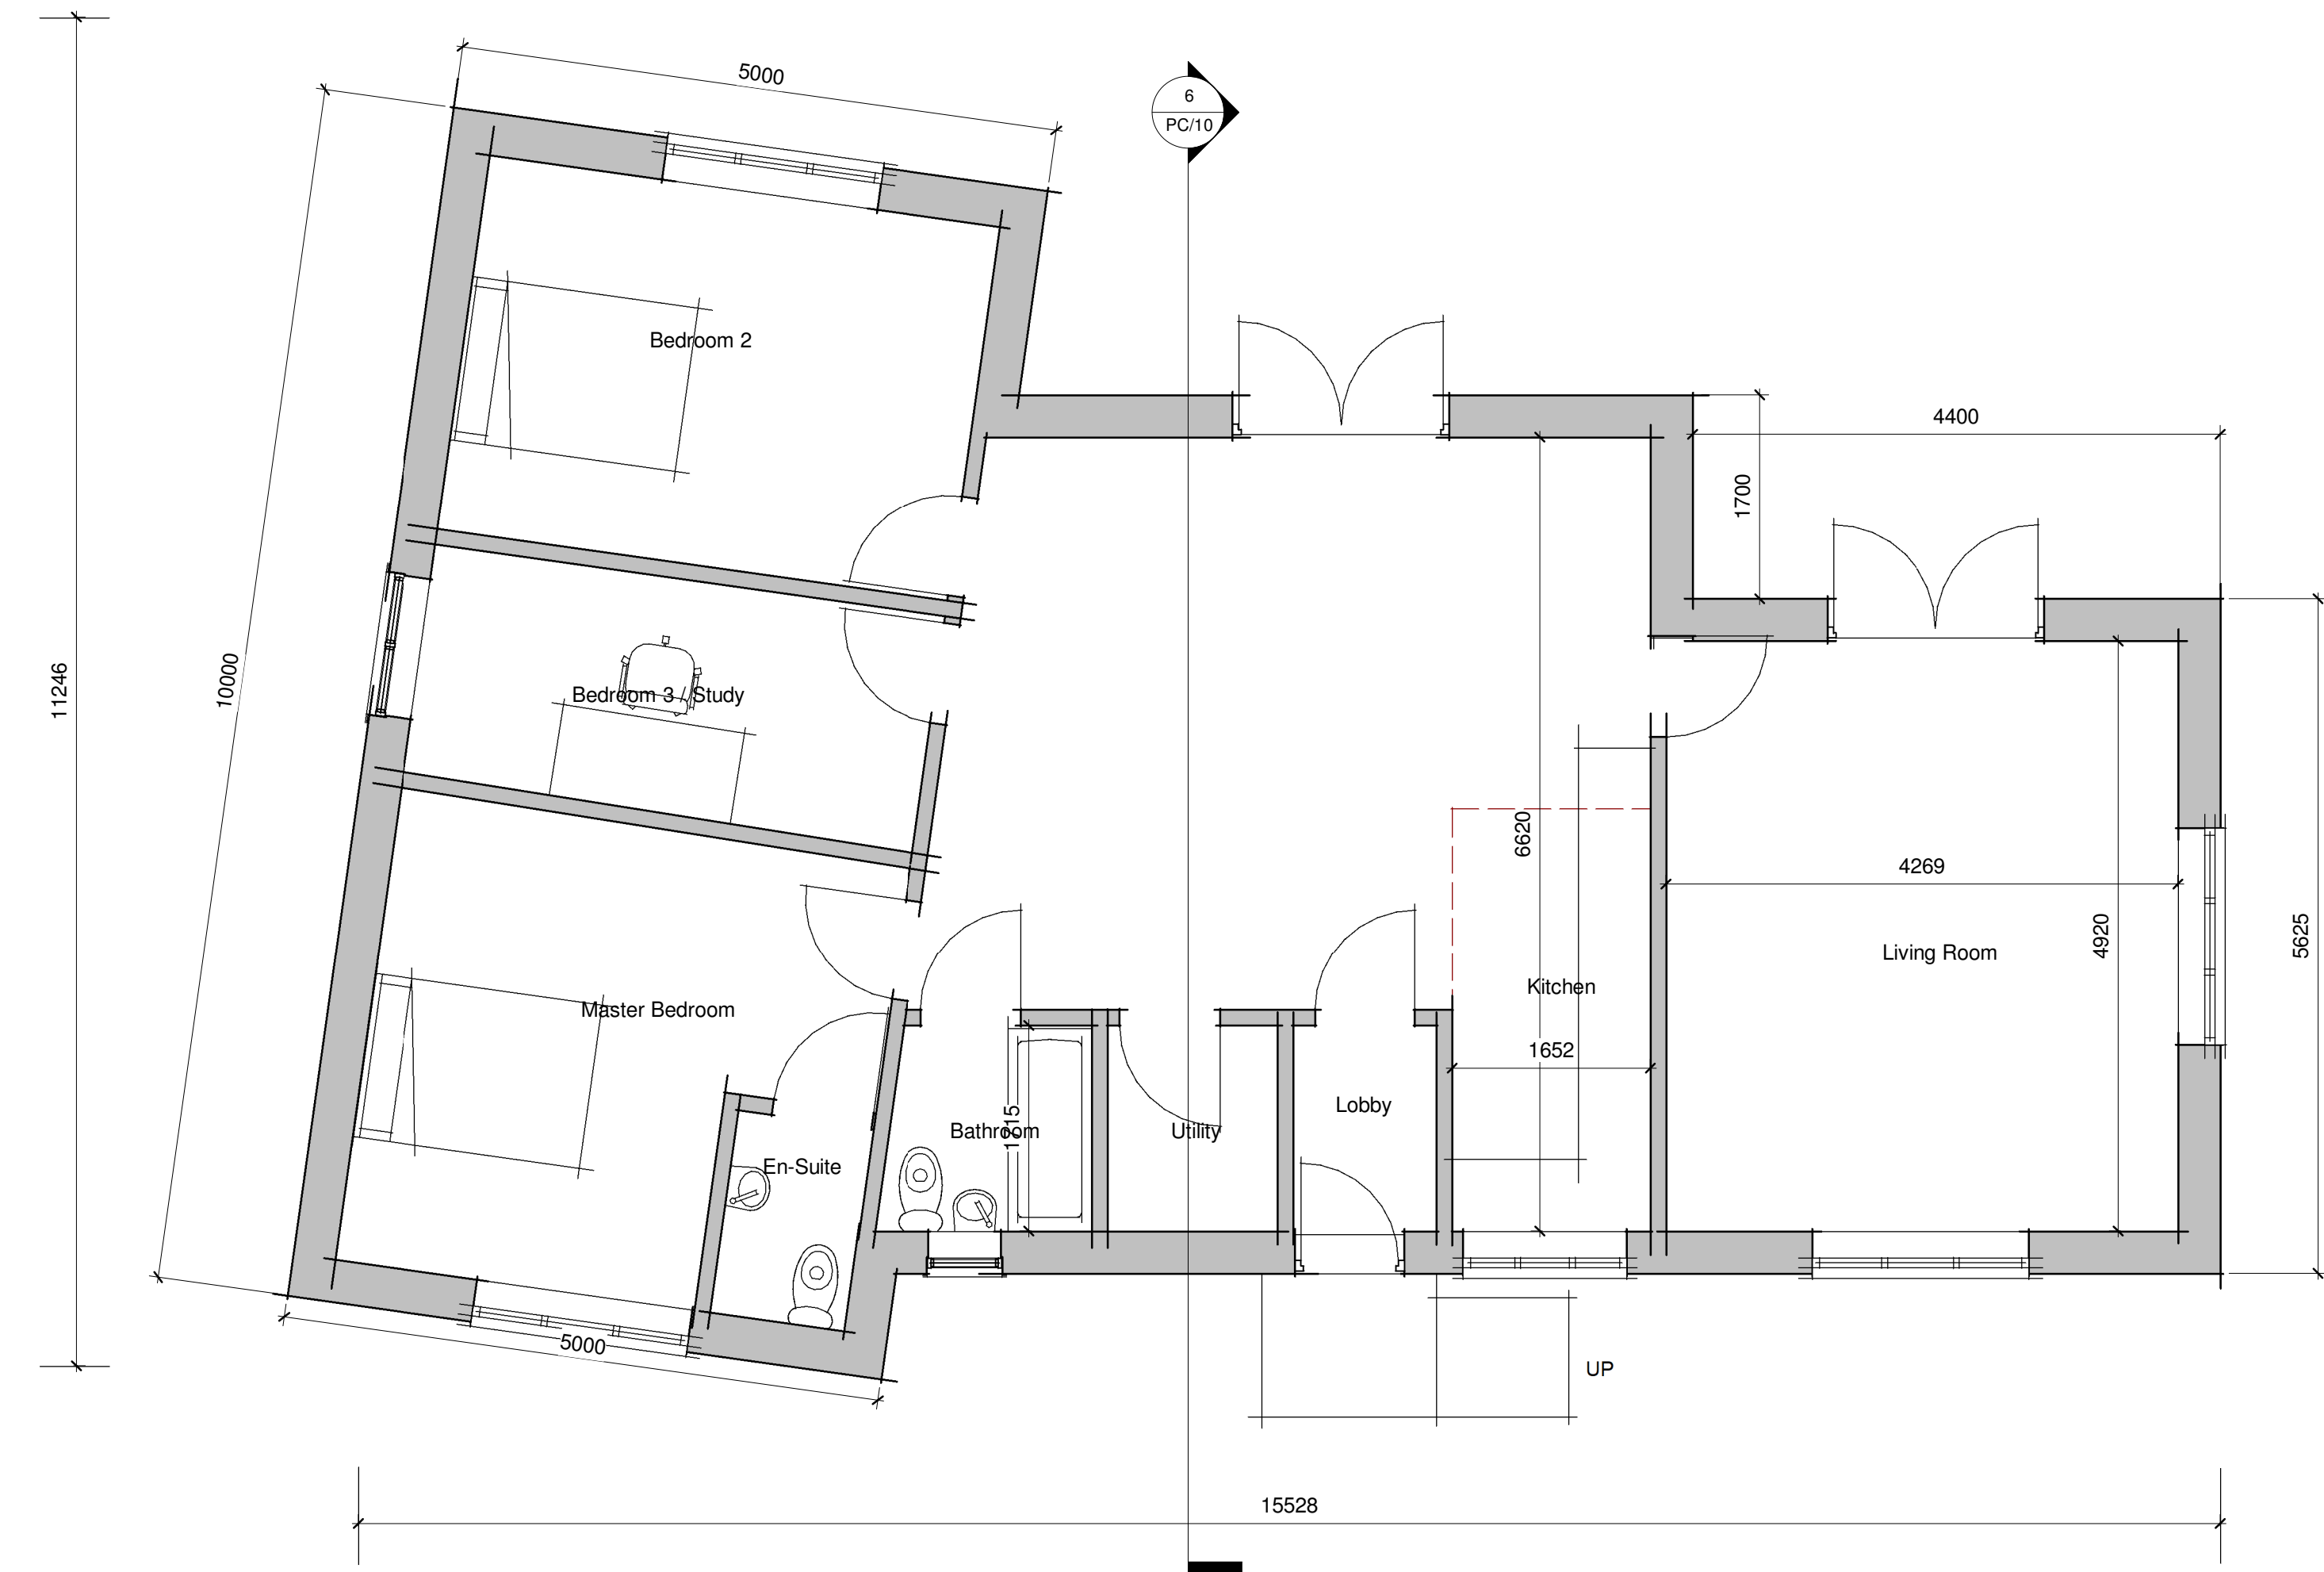

5 00 Ground Floor
1 : 50

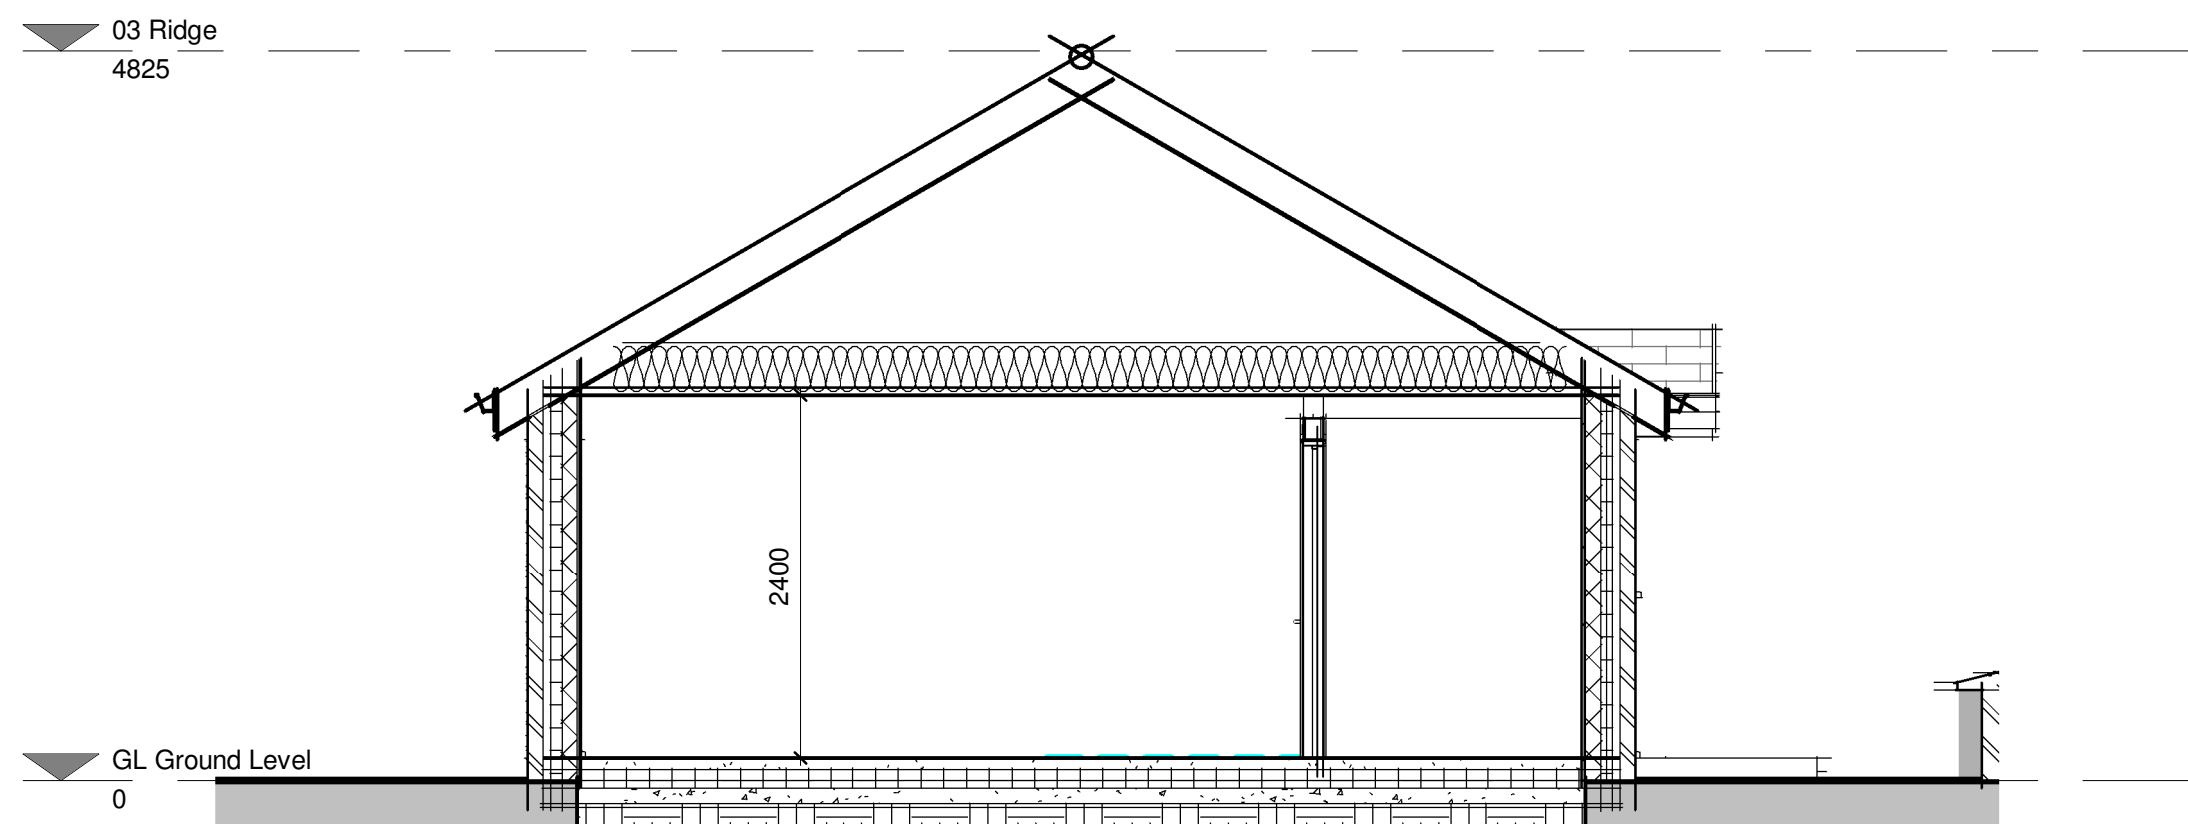

6 Section 1
1 : 50




7 Front View 3D
1 : 1



8 Rear View 3D
1 : 1

Notes:

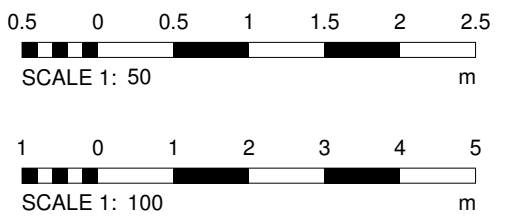

Proposed Materials:

Walls:
Wienerberger Berkshire Red



Roof:
Marley Modern in grey



Windows:
White PVCu

Doors:
Composite

Gutters & Downpipes:
Black Plastic Half Round

STATUS: Planning Application

CadTech Design
Viner Lodge
Church Road
Eardisland
Leominster
HR6 9BP
Tel: 01432 806409
E-Mail: info@cadtechdesign.com

PROJECT: Proposed Dwelling

CLIENT: Adrian Williams

SITE: Brookfield Neath

TITLE: Proposed External Materials

SCALE AT A1: As indicated	DATE: Nov '21	DRAWN: DC	CHECKED: AC
PROJECT NO: AW/FP/2	DRAWING NO: PC/10	REVISION:	