


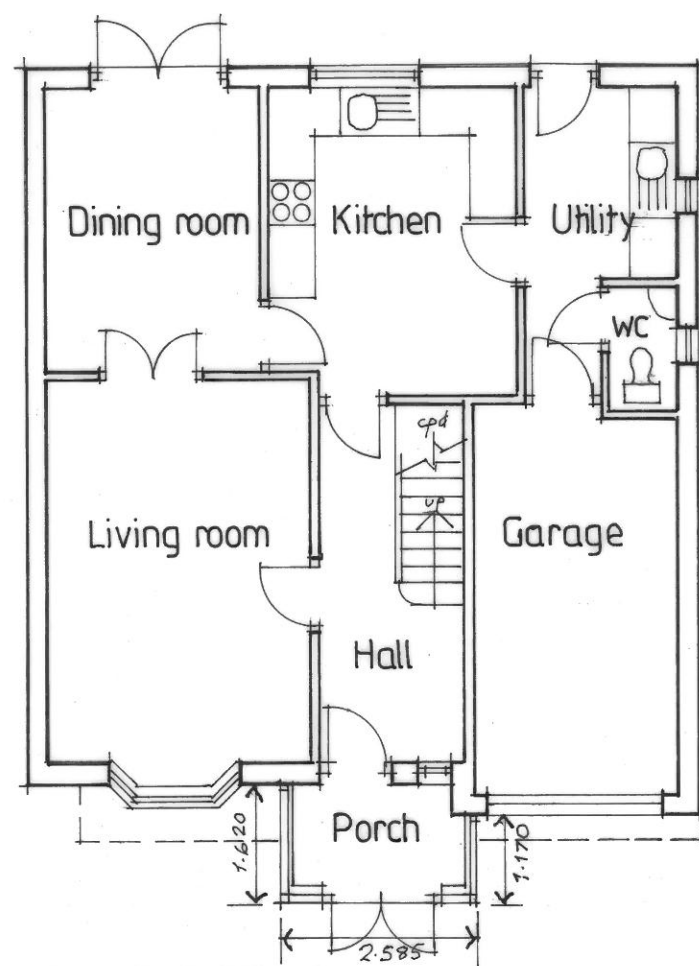


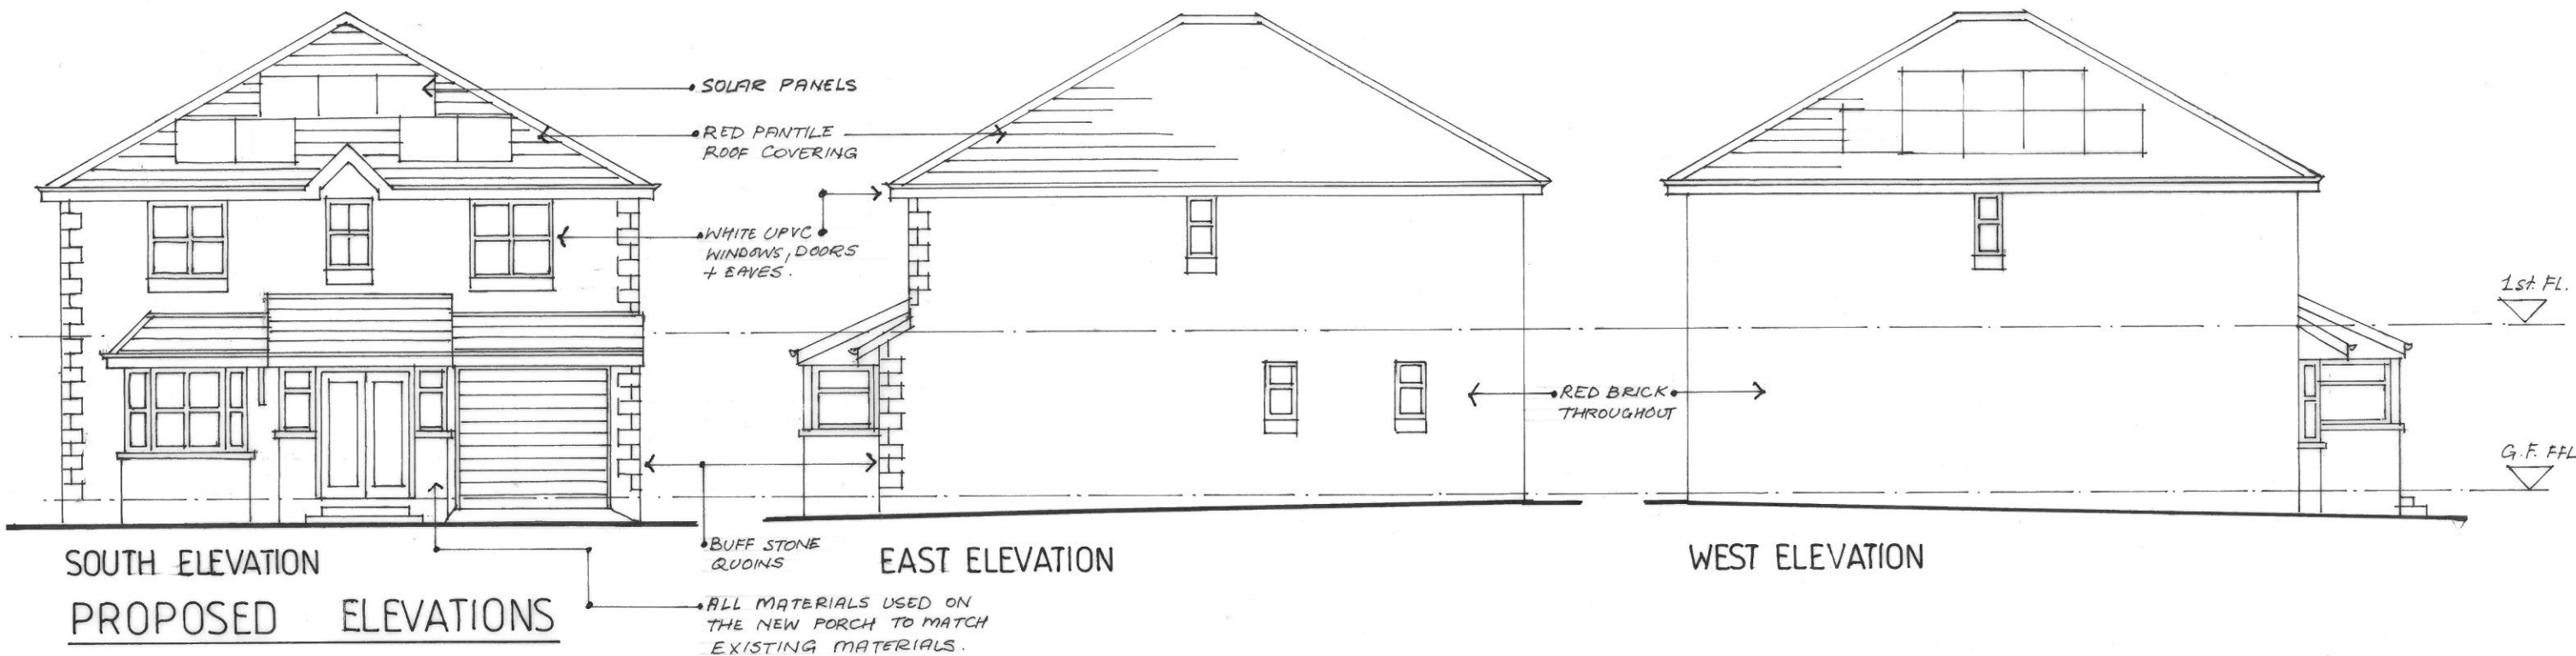

GROUND FLOOR PLAN
PROPOSED PLANS

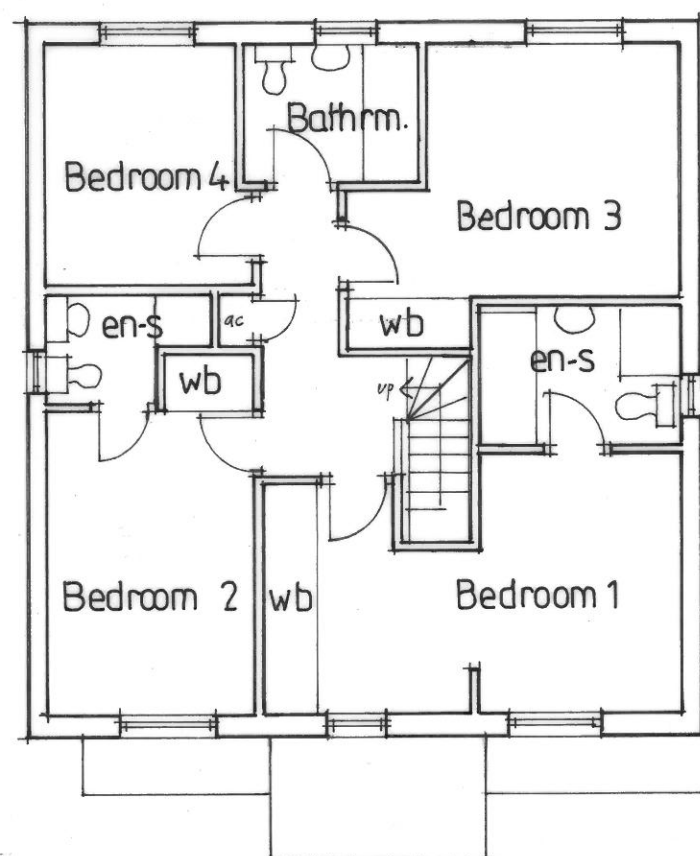

FIRST FLOOR PLAN

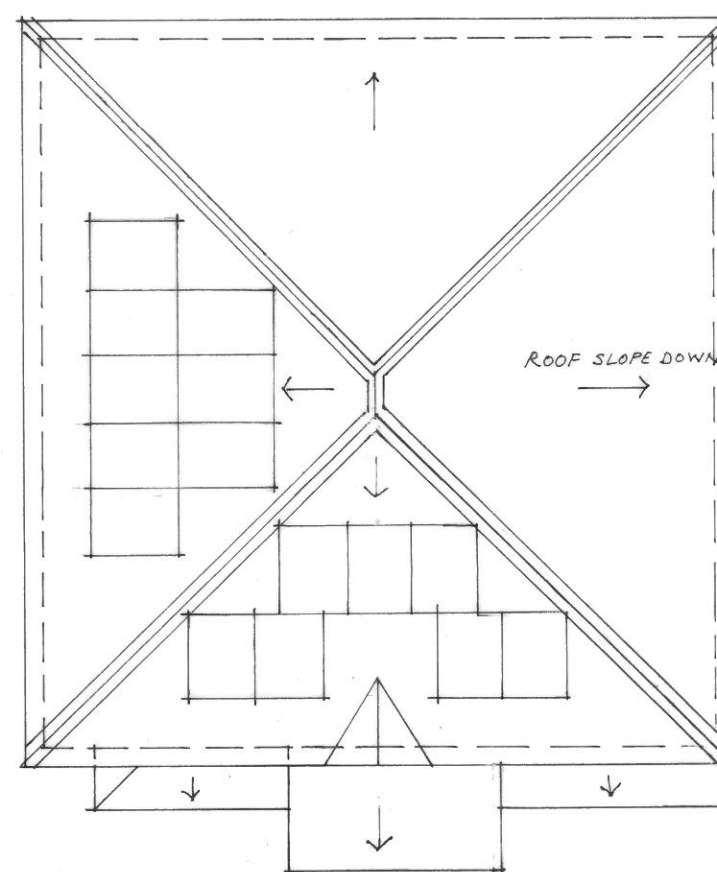

ROOF PLAN



NORTH ELEVATION

PROPOSED RETENTION OF FRONT PORCH
TO No.1, MILL RACE, NEATH ABBEY, NEATH.
FOR MR & MRS STEPHEN BALL.

scale. 1:100 at A3.

date. Oct. 2021.

Reva Window revisions Nov 2021
drg. no. AB 02(a)