



THIS IS A C.A.D. PRODUCED DRAWING AND SHOULD NOT BE AMENDED BY HAND.

NOTES

- 1 All dimensions in millimetres unless otherwise stated.
2 Do not scale off drawing. All dimensions to be checked on site.

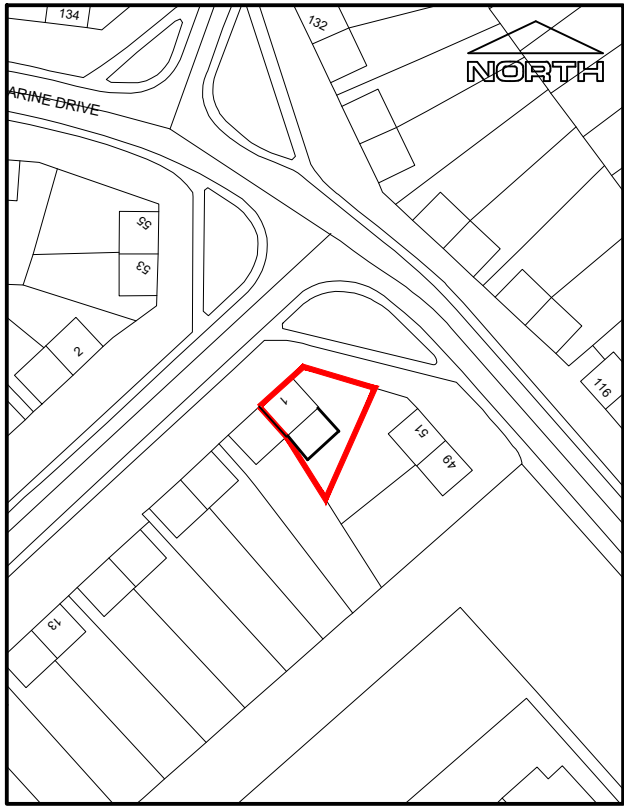


Site Location Plan - 1:1250

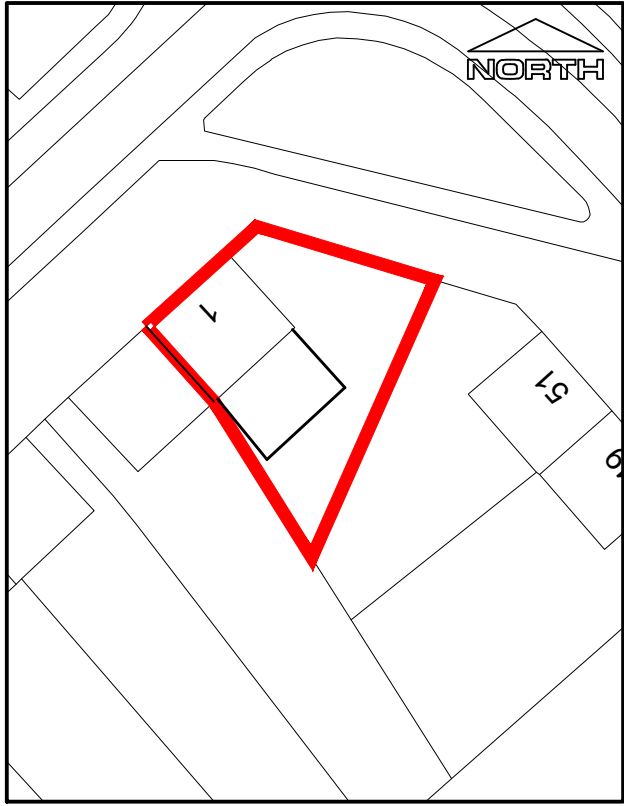

Site Plan - 1:500

Grass

Grass

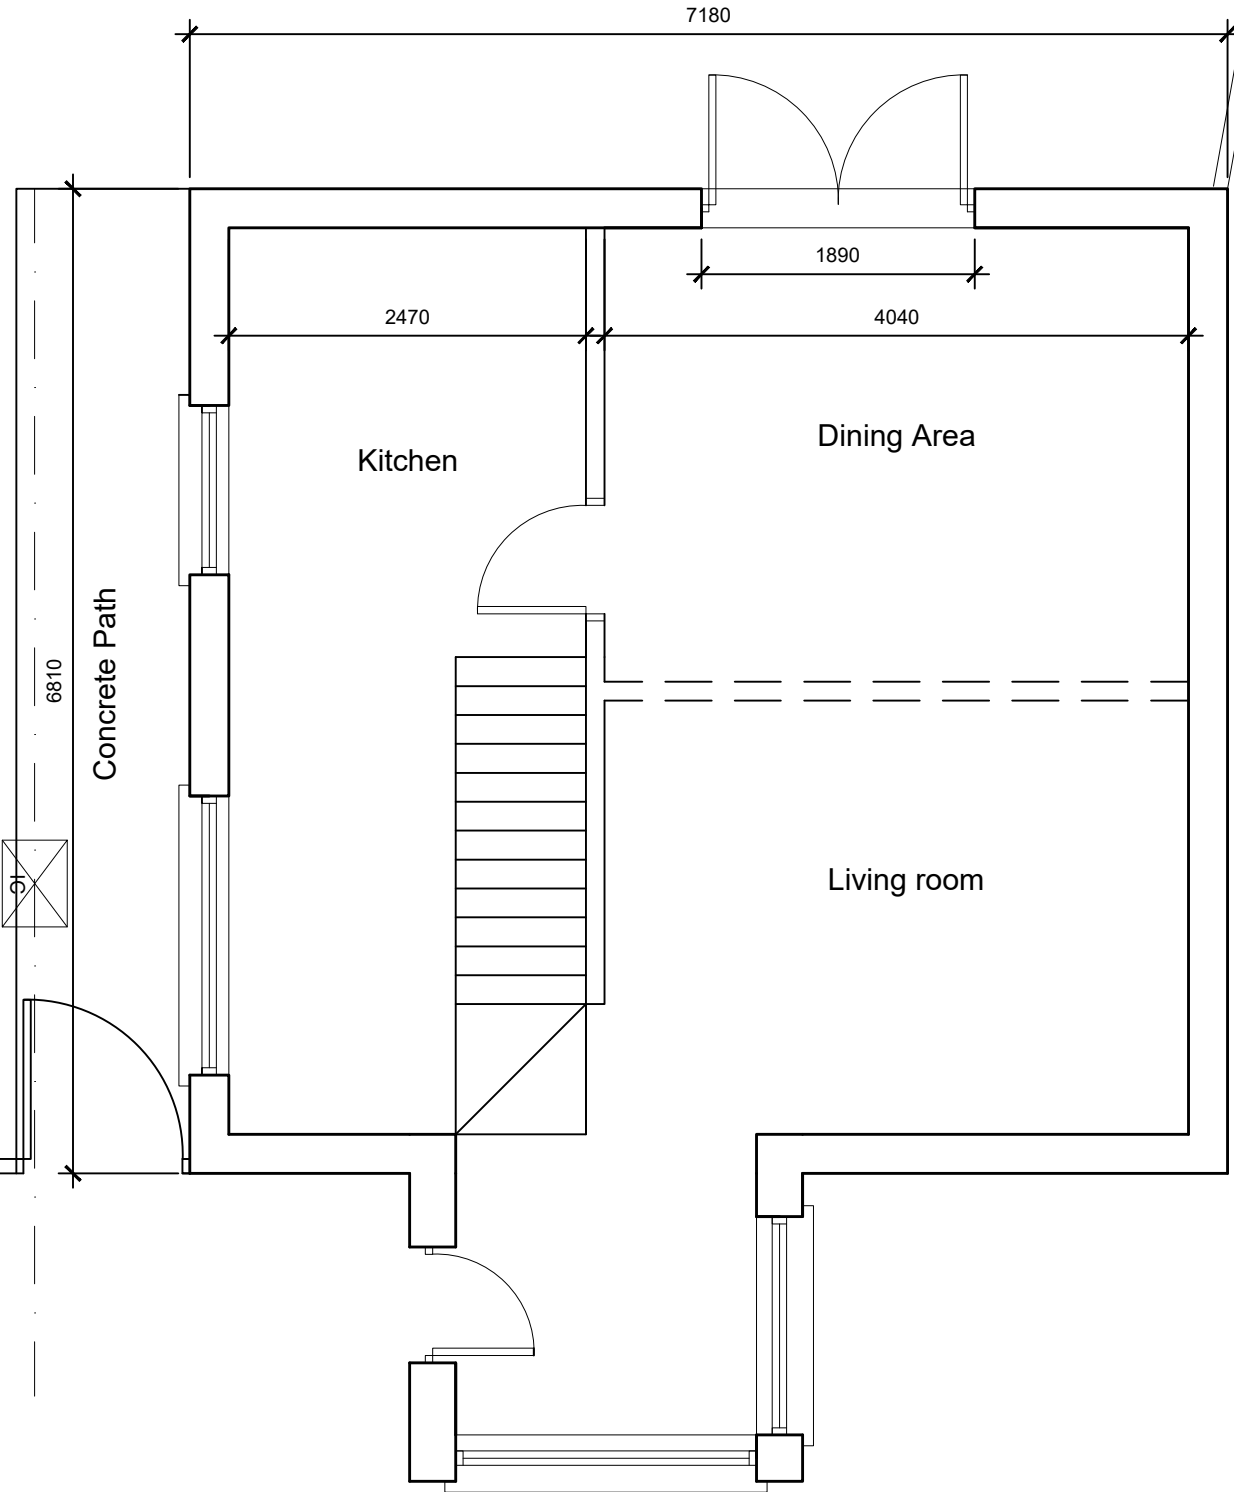

Existing Plan - 1:50

Rev	Details	Dr	Date
..lnptcbc_rect_black.png			
Cyngor Castell-nedd Port Talbot Neath Port Talbot Council Social Services, Health and Housing Housing Renewal and Adaptations Service Civic Centre Neath SA11 3QZ			
Project 1 Chrome Ave, Sandfields, Port Talbot Bedroom & Shower Room Extension			
Existing & Location Plans			
Drawn	DB	Checked	Approved
Date	26/10/21	Date	Date
Scales 1:50 or as shown			
Drawing No. DFG5089-001			