




Reproduced from an Ordnance Survey map with the permission of the
Controller of Her Majesty's Stationary Office.
©Crown Copyright. All rights reserved.



SITE LOCATION PLAN
Scale 1:1250



Reproduced from an Ordnance Survey map with the permission of the
Controller of Her Majesty's Stationary Office.
©Crown Copyright. All rights reserved.

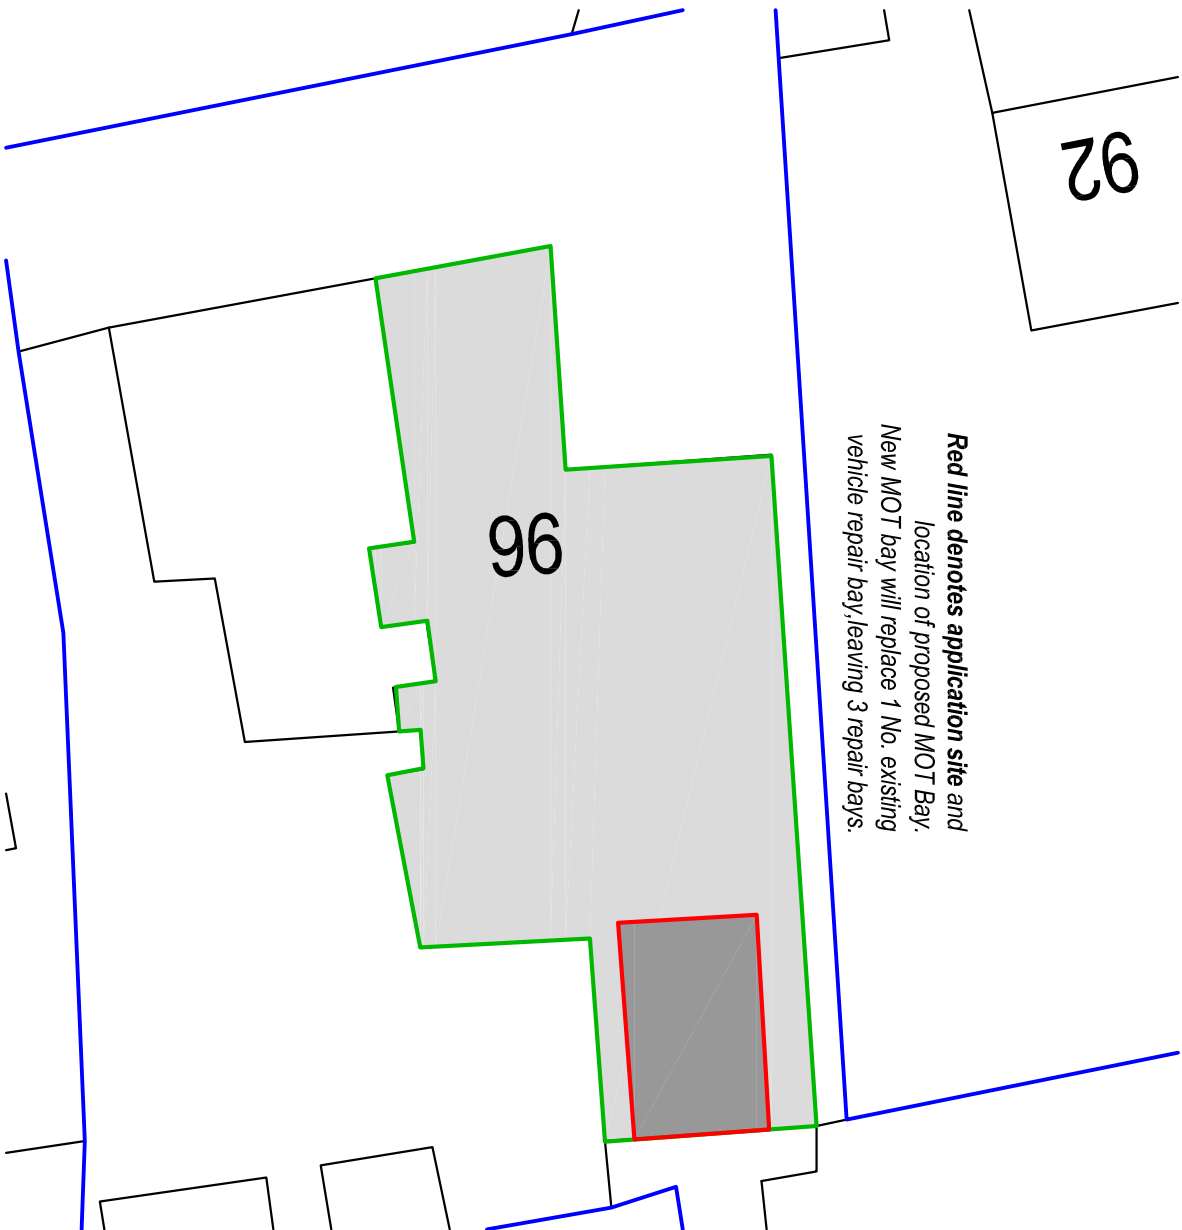

PROPOSED SITE PLAN
Scale 1:250

Client: Mr. K. Evans			
Project Title: PROVISION OF NEW MOT BAY Gate Shop Garage 96 Heol Cae Gurwen Gwaun Cae Gurwen SA18 1PD			
General Notes: 1. Do not scale from this drawing. Take figured dimensions only. 2. Dimensions are in millimetres unless otherwise stated.			
Drawing Issue: LAWFUL DEVELOPMENT			
Drawing Title: EXISTING & PROPOSED SITE PLANS			
Drawing No: 001		Revision:	
Date: 13-11-2021		Revised: 14-11-2021	
Scale(s): 1:1250 / 1:250		Paper Size: A3	
 Cwm Planning & Design Ltd. (Civil, Structural & Architectural)			