




proposed front elevation




existing front elevation

remove garage door build up
brickwork to new cill level
install window and make good

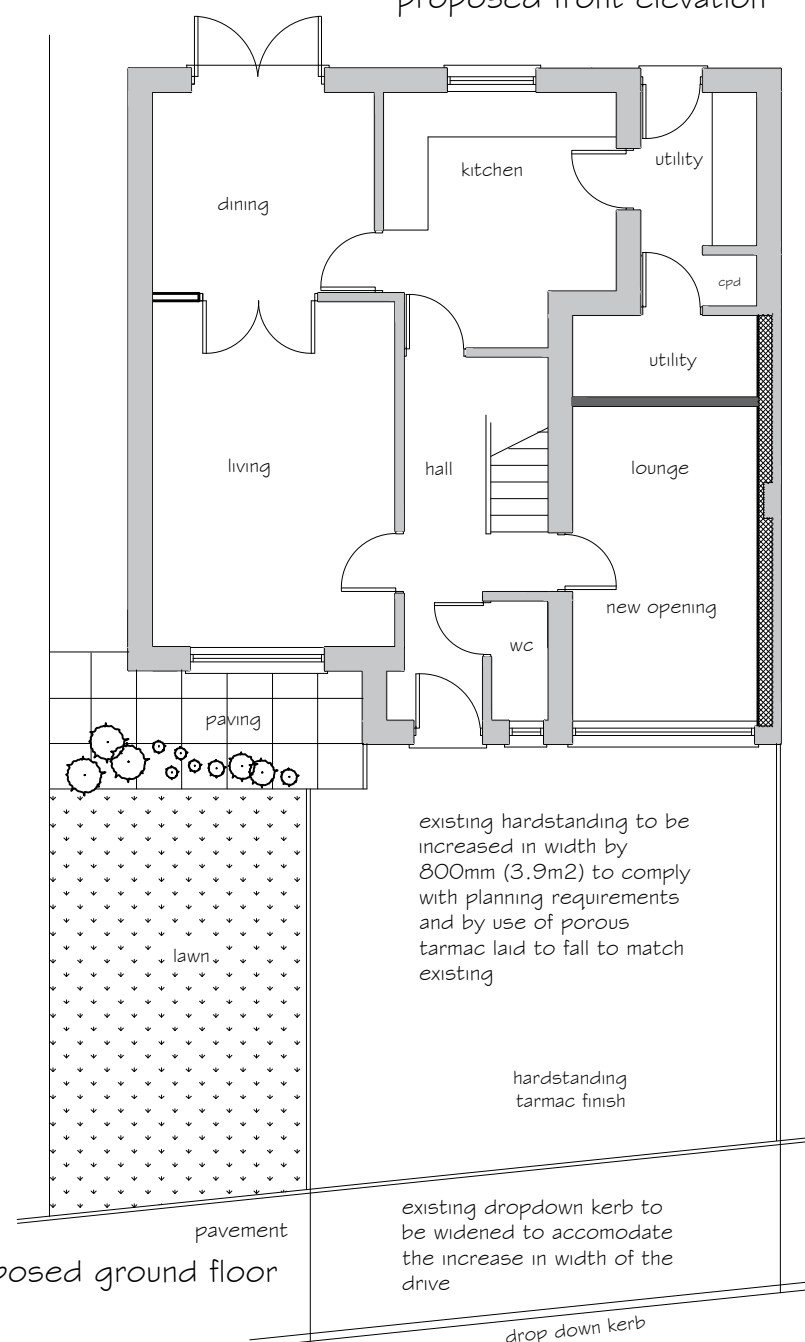

proposed ground floor

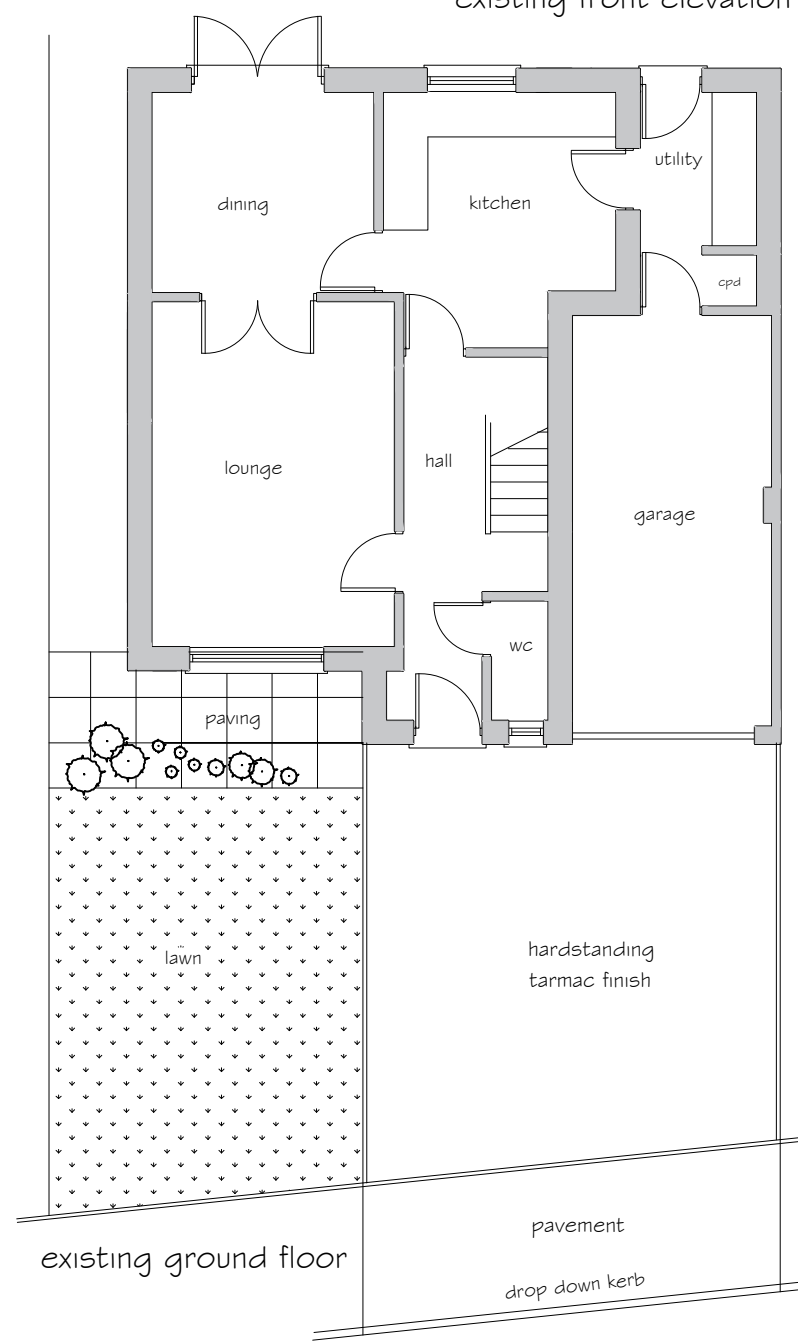

existing ground floor

Proposed Materials & Finishes
Walls to be facework to match
Window double glazed PVCu units

existing walls, roof and floors to be
suitably upgraded to comply with
current building regulations

revision B November 2021
hardstanding detail amended to meet
planning requirements

revision A October 2021
drawing title amended

PETER JONES
TALBOT DESIGN SERVICES
mobile: 07817538014
email: jonespeter177@gmail.com

project title
Proposed garage conversion
to new lounge at
2 Derwen Fawr, Cilfrew, Neath

drawing title
existing and proposed elevations
and floor plans
with on site parking provision
2 Derwen Fawr, Cilfrew, Neath

date August 2021 scale 1:100
drawing No 2DF- 01 Rev B