




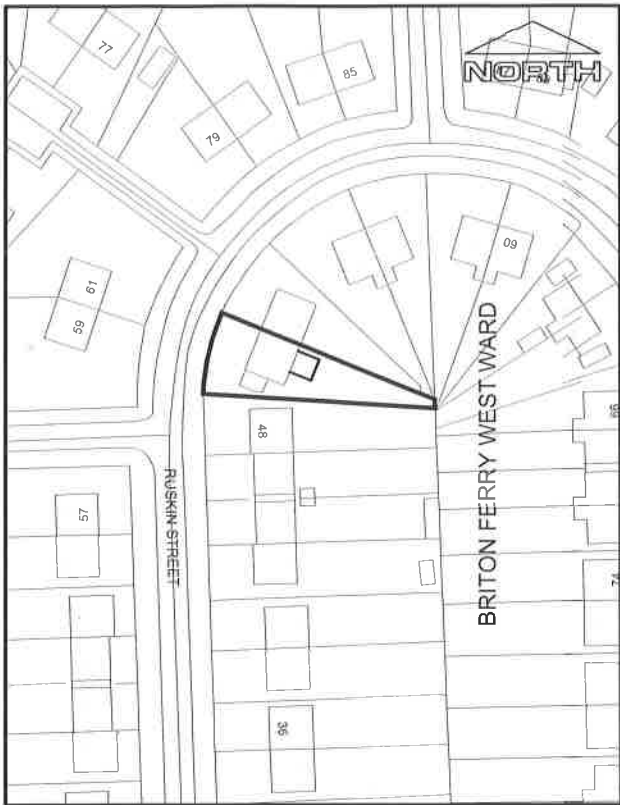

Site Location Plan - 1:1250

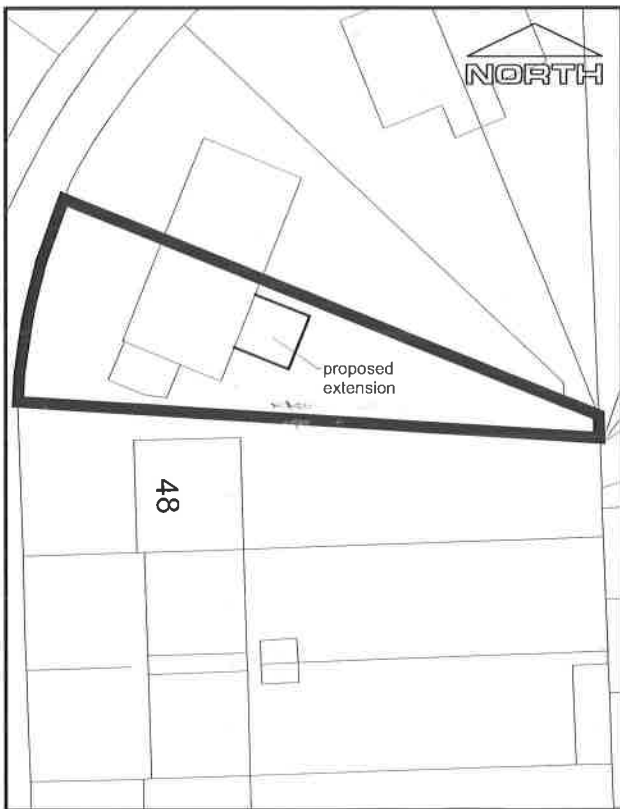

Site Plan - 1:500

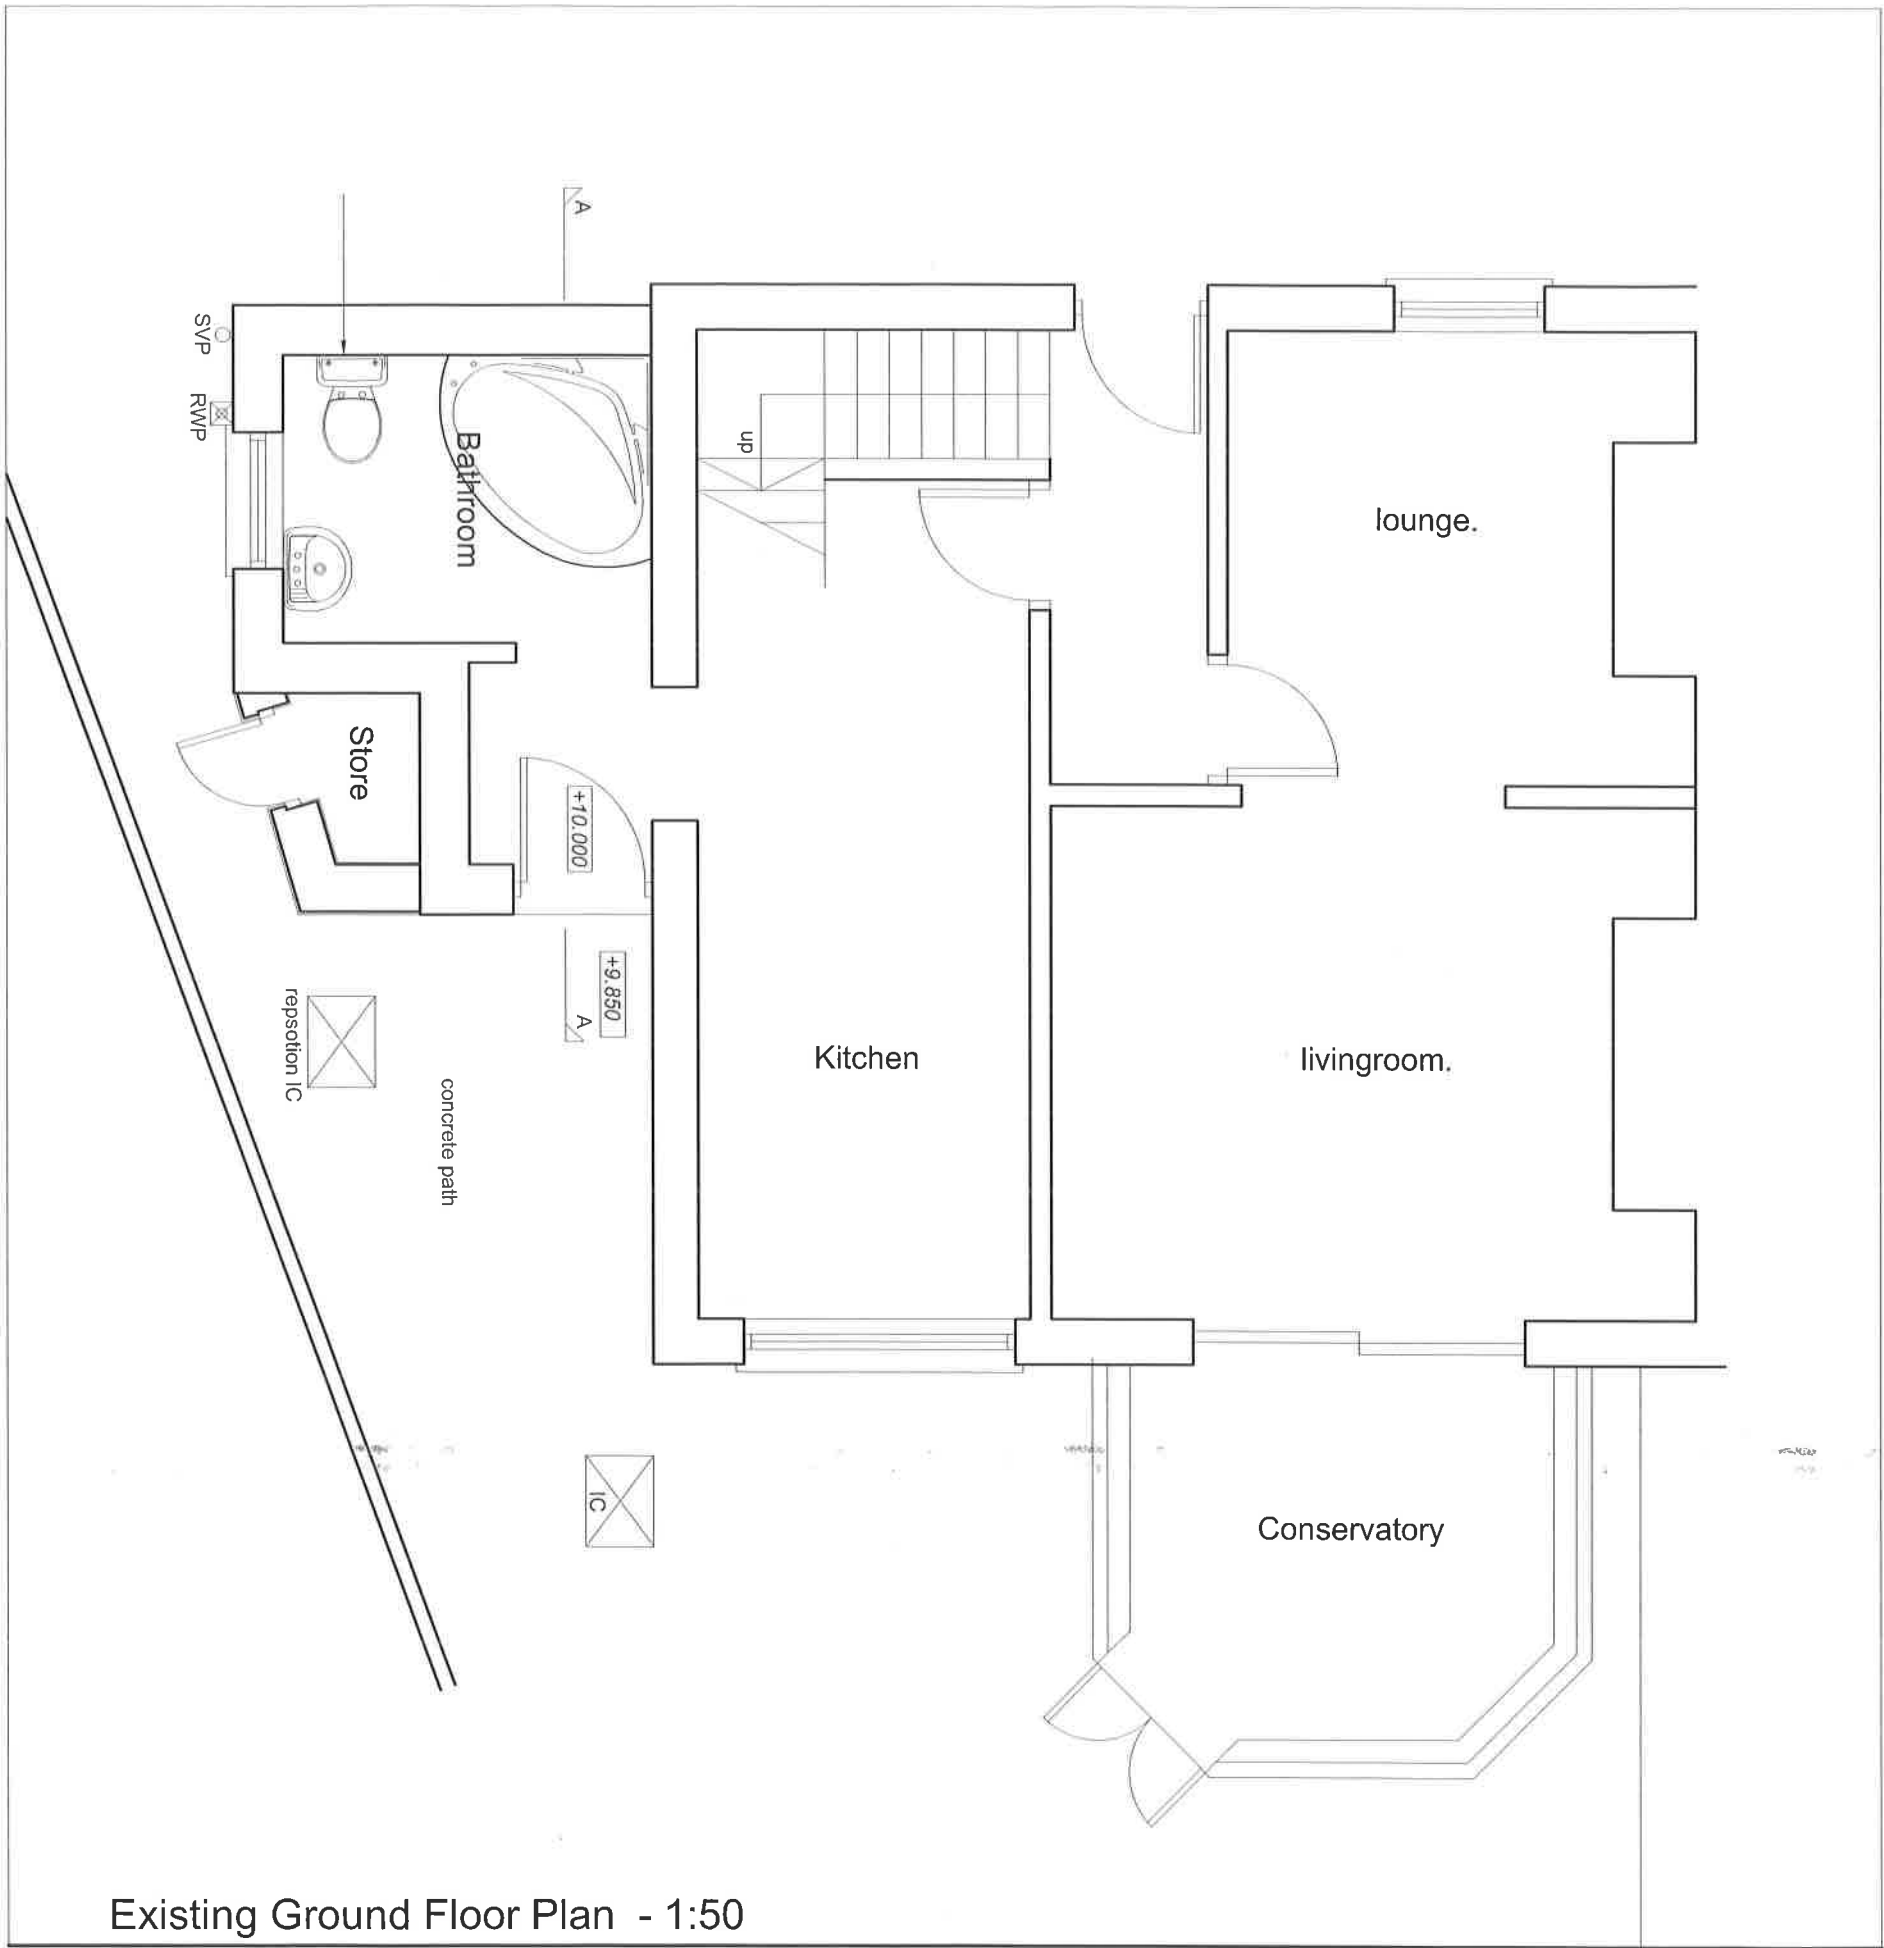

Existing Ground Floor Plan - 1:50

Rev	Details	Dr	Date
-----	---------	----	------

 **Neath Port Talbot**
Castell-nedd Port Talbot
County Borough Council Cyngor Bwrdeistref Sirol

Neath Port Talbot Castell -nedd Port Talbot
County Borough Council Cyngor Bwrdeistref Sirol
GRANTS AGENCY
Social Services, Health and Housing
Housing Renewal and Adaptations Service
Civic Centre
Port Talbot
SA13 1PJ

Project
50 Ruskin Street
Briton Ferry

Livingroom Extension
Location Plans &
Existing Ground Floor Plan

Drawn	sfc	Checked		Approved	
Date	17.11.09	Date		Date	
Scale	As shown				
Drawing No.	NPT4704/01				