



The Contractors shall check all dimensions on site and report all errors, discrepancies and omissions to the Architect. Do not scale off this drawing. Use figured dimensions only.


This drawing is copyright. It must not be copied, used or disclosed to third parties without the prior permission of the Architect

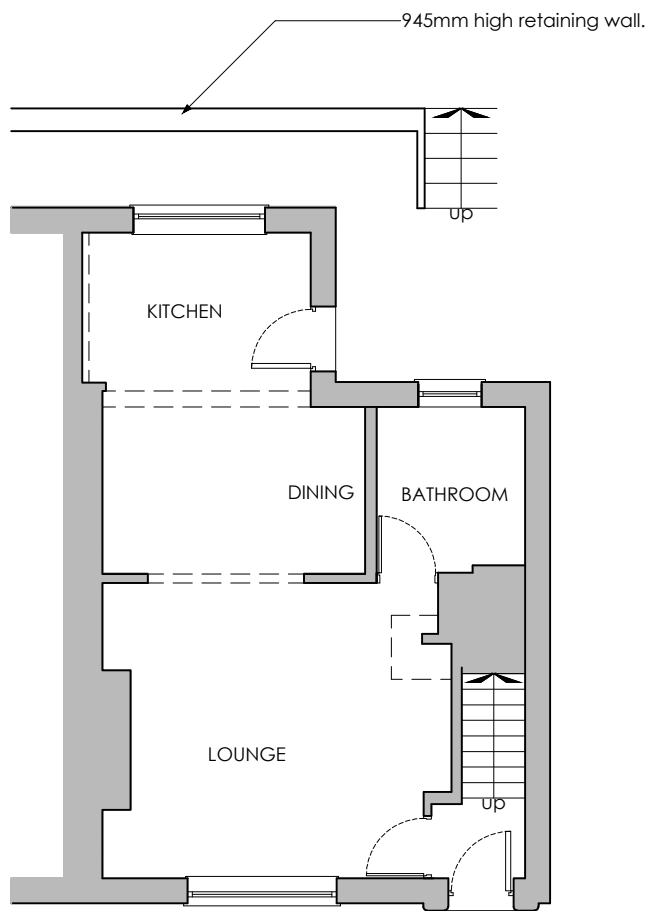


Ground floor plan 1:100

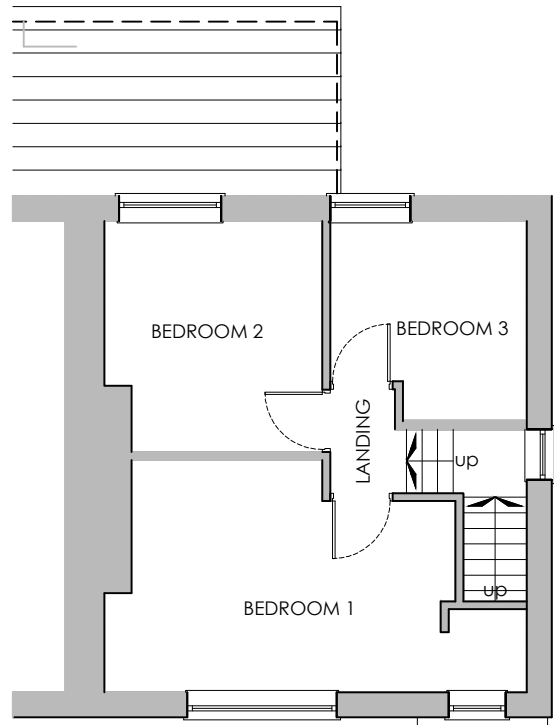


First floor plan 1:100

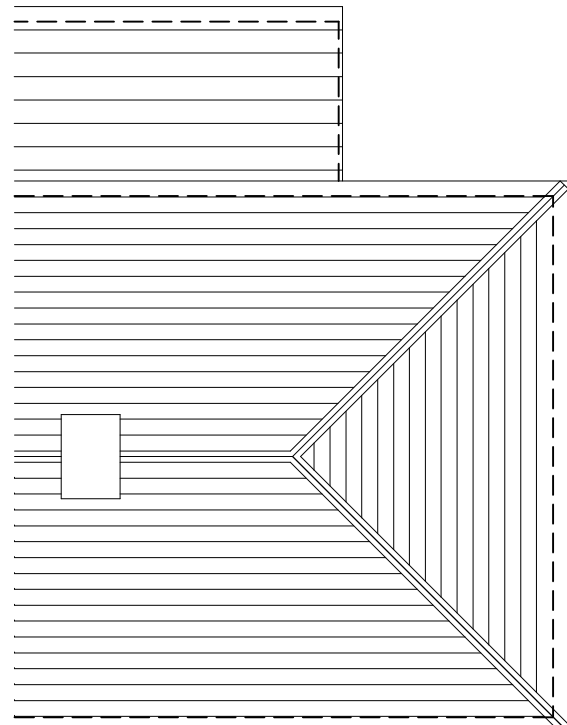


Roof plan 1:100

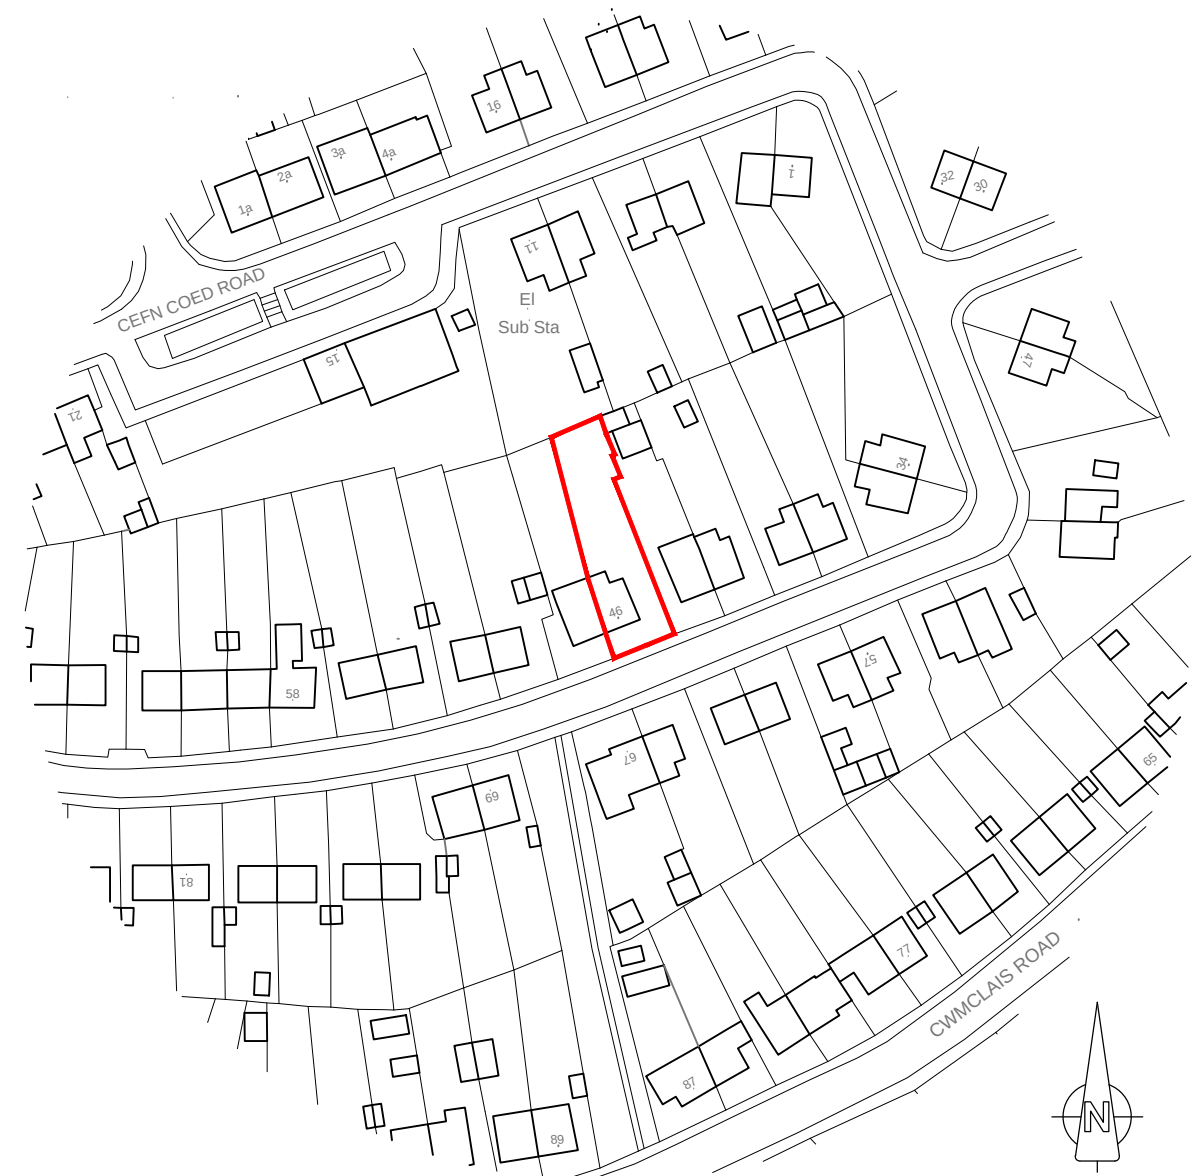

Location plan 1:1250

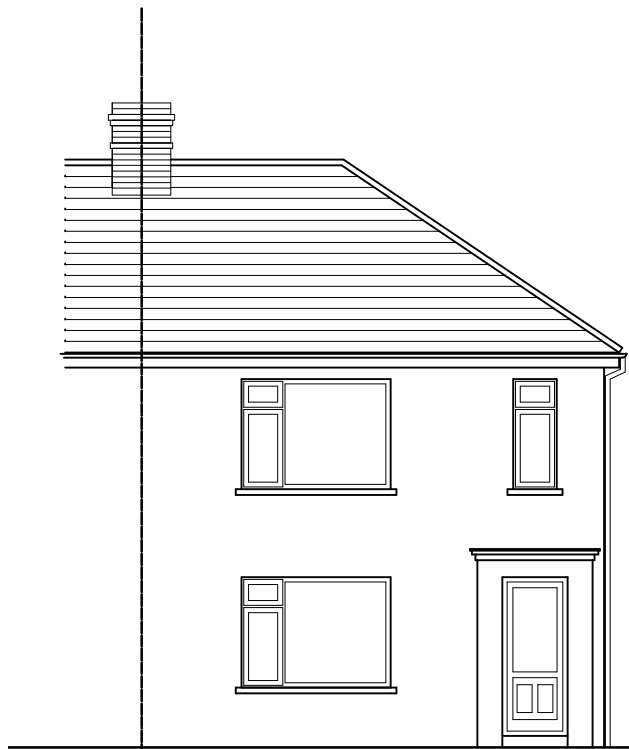


Front (South) elevation 1:100

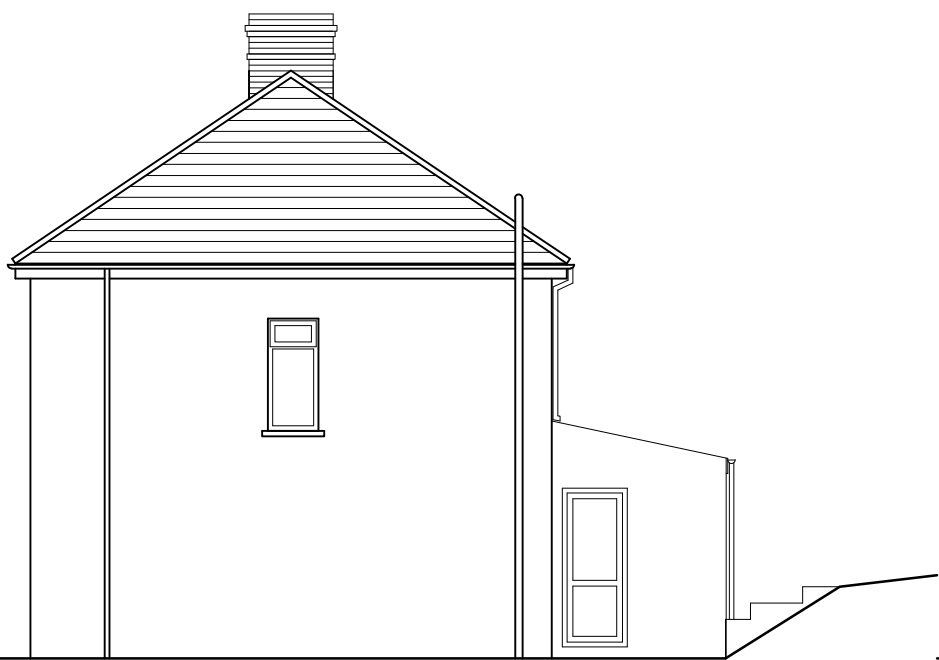

East gable elevation 1:100



Rear (North) elevation 1:100

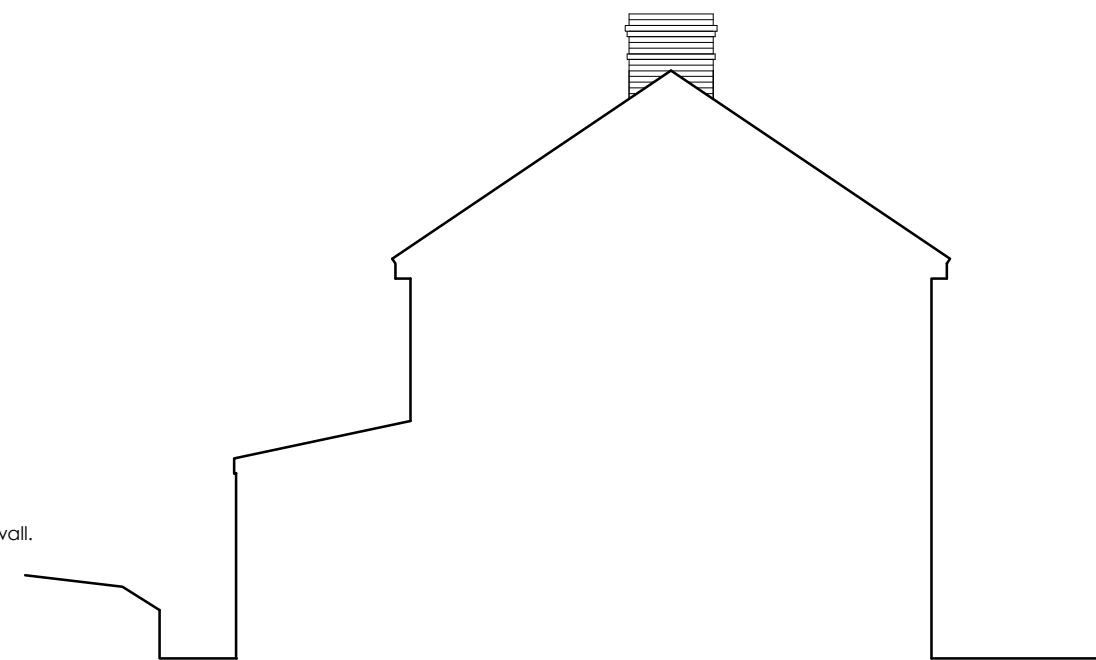

West gable elevation 1:100

Contract Title
Rear extension
at
46 Brynglas Avenue, Cwmavon,
Port Talbot SA12 9LF
for
Miss J Patterson

Drawing Title
Plans and elevations as existing.

Drawn AgW	Ch'k'd AgW	Date 10.2021
---------------------	----------------------	------------------------

Drawing No.
1302/01

Scale as shown @ A2	Revision O
-------------------------------	----------------------

Stage Preliminary P Planning PL Building Reg BR Tender T	PL
---	-----------

 **AgW**
ARCHITECTURE

Architect and Historic Buildings Consultant

12 Burman Street,
Swansea SA1 6BW
Tel: 01792 651115
Mob: 07813 503785
E-mail: info@agwarchitectureservices.co.uk