




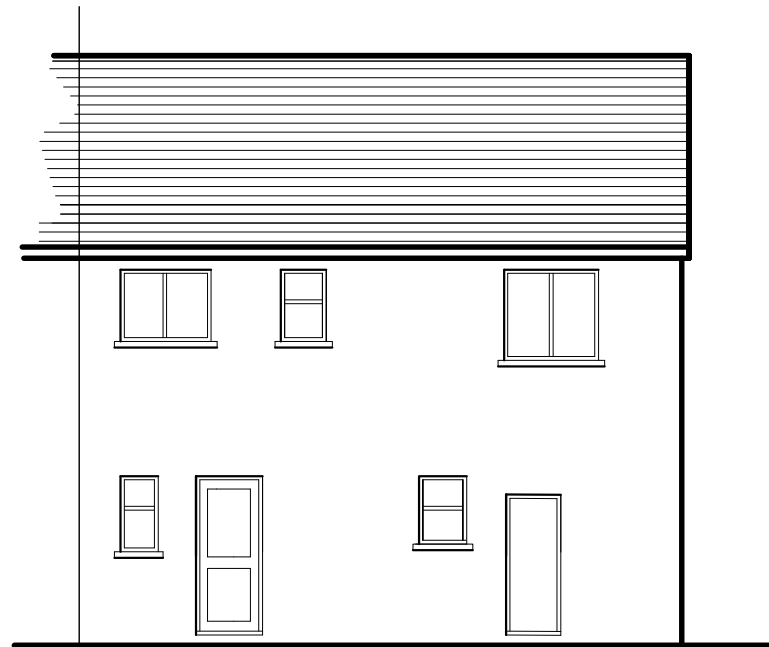


Existing Rear Elevation

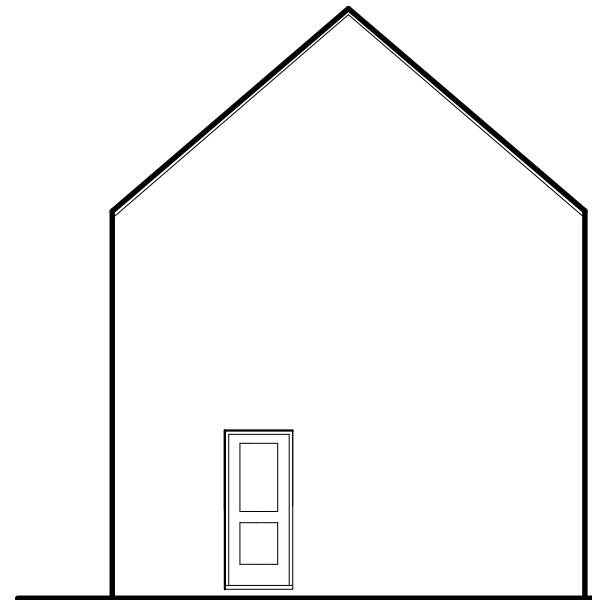


Existing LH Side Elevation

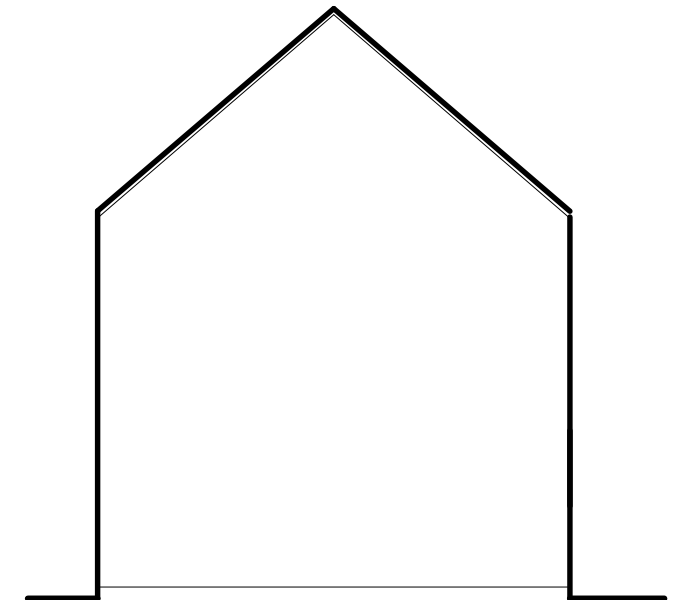

Existing RH Side Elevation

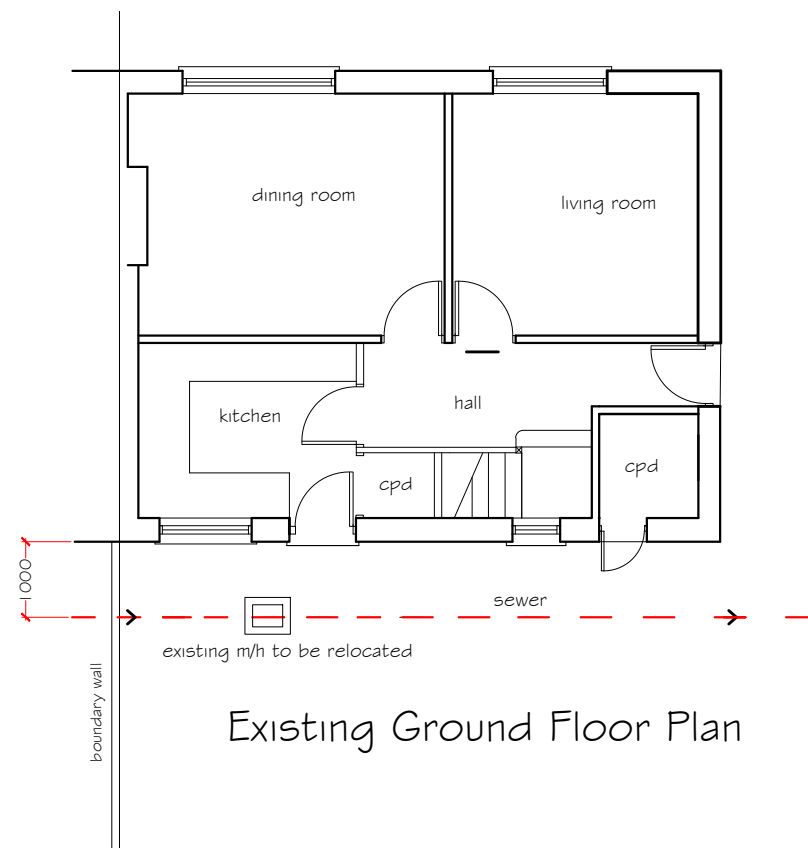

Existing Ground Floor Plan

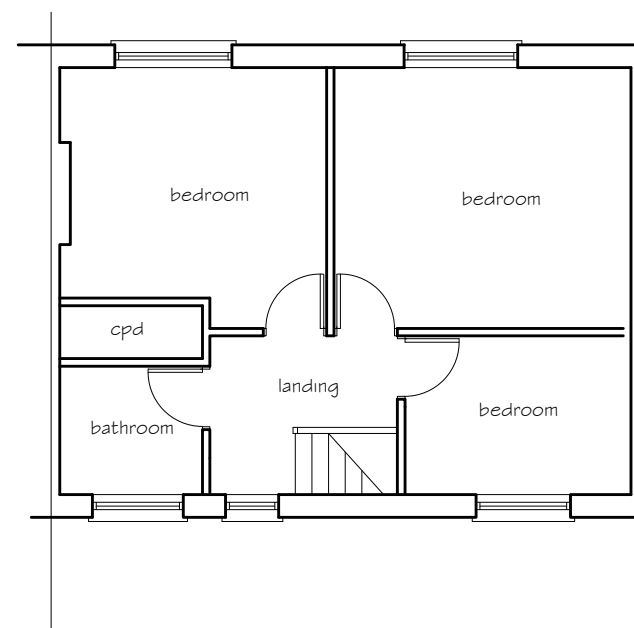

Existing First Floor Plan

Existing Materials & Finishes

Roof

concrete tile
brown PVCu fascia, soffit and barge boards
brown PVCu rainwater goods

Walls

"no fines" construction
with rendered finish

Windows & doors

double glazed brown PVCu units.

PETER JONES
TALBOT DESIGN SERVICES
mobile: 07817538014
email: jonespeter177@gmail.com

Proposed kitchen extension
39 Purcell Avenue
Sandfields, Port Talbot

Existing Elevations
& floor plan

drawing No
39PA - 02

date August 2021 scale 1:100