





Proposed Rear Elevation

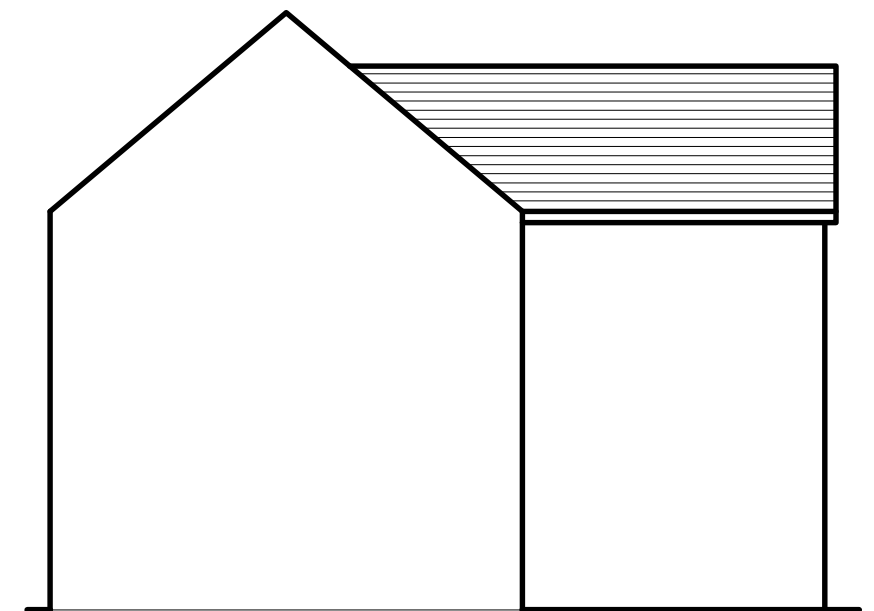


Proposed LH Side Elevation



Proposed RH Side Elevation

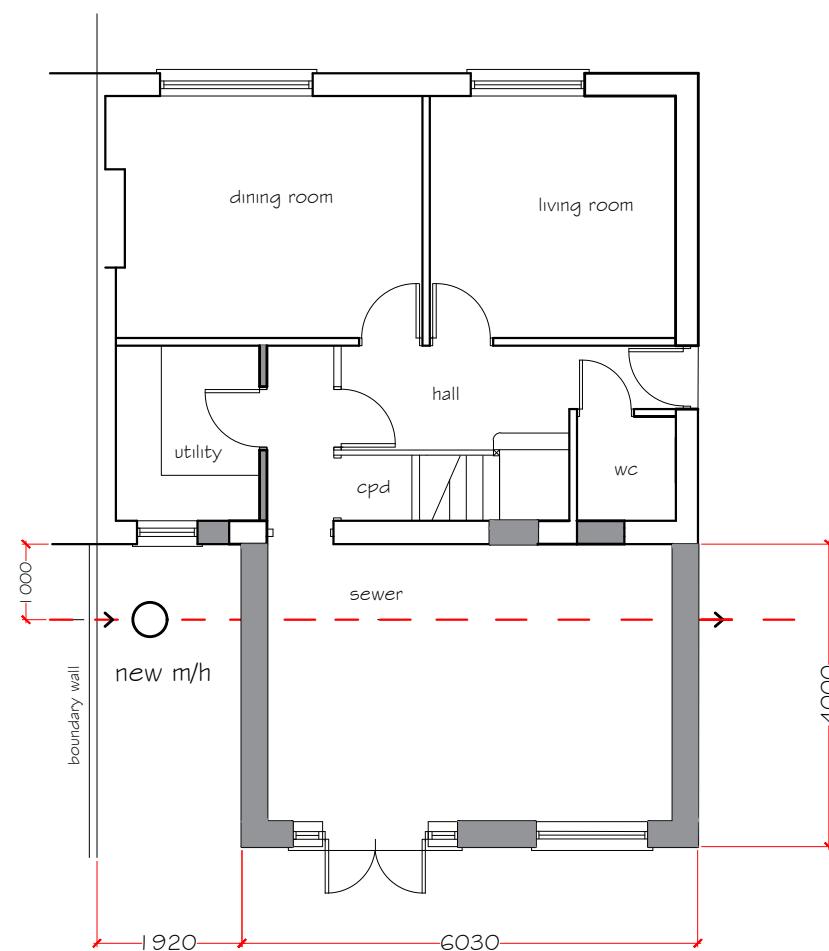

Proposed Ground Floor Plan

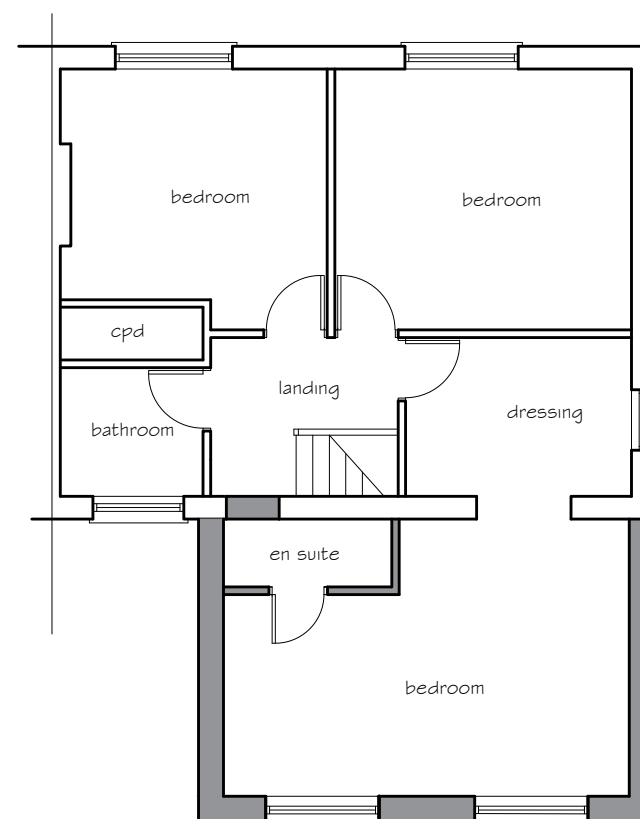

Proposed First Floor Plan

GENERAL NOTES

THE DESIGN AND CONSTRUCTION OF THE BUILDING WORKS AND ALL SERVICES WILL BE CARRIED OUT TO SATISFY THE REQUIREMENTS SET OUT IN LATEST STATUTORY BUILDING REGULATIONS AND TO THE APPROVAL OF THE APPOINTED BUILDING INSPECTOR

PETER JONES
TALBOT DESIGN SERVICES
mobile: 07817538014
email: jonespeter177@gmail.com

Proposed two storey extension
39 Purcell Avenue
Sandfields, Port Talbot

Proposed Elevations
& floor plans

drawing No **39PA - 03**

date November 2021 scale 1:100

Proposed Materials & Finishes - TO MATCH EXISTING

Roof
concrete tile to match main roof
PVCu fascia, soffit and barge boards
PVCu rainwater goods

Walls
Cavity blockwork with facing brick finish
Windows & doors to comprise of
double glazed PVCu units.