




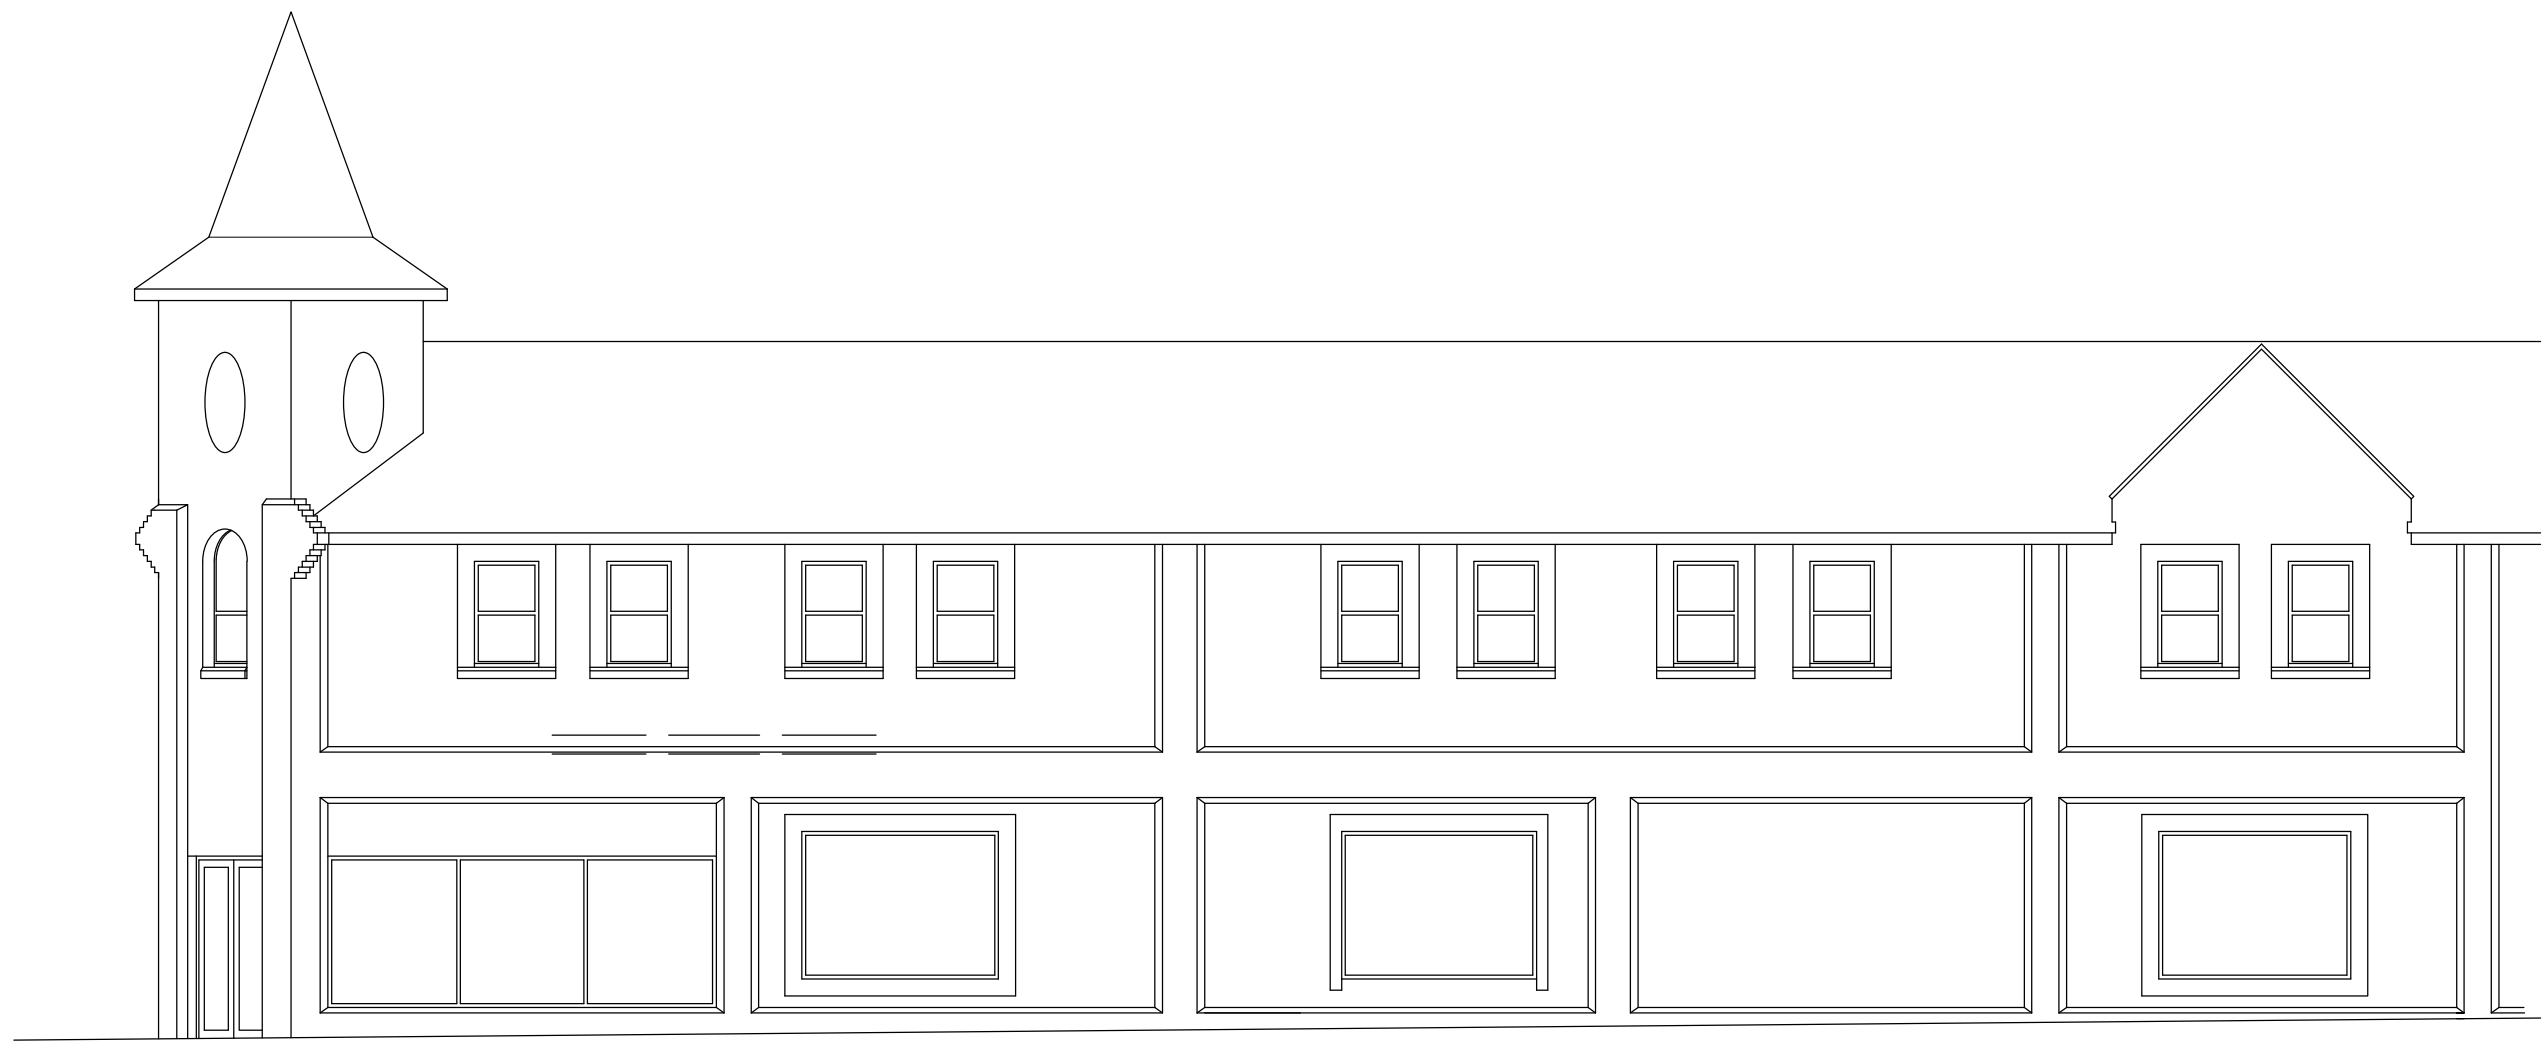


EXISTING ELEVATION TO WIND STREET

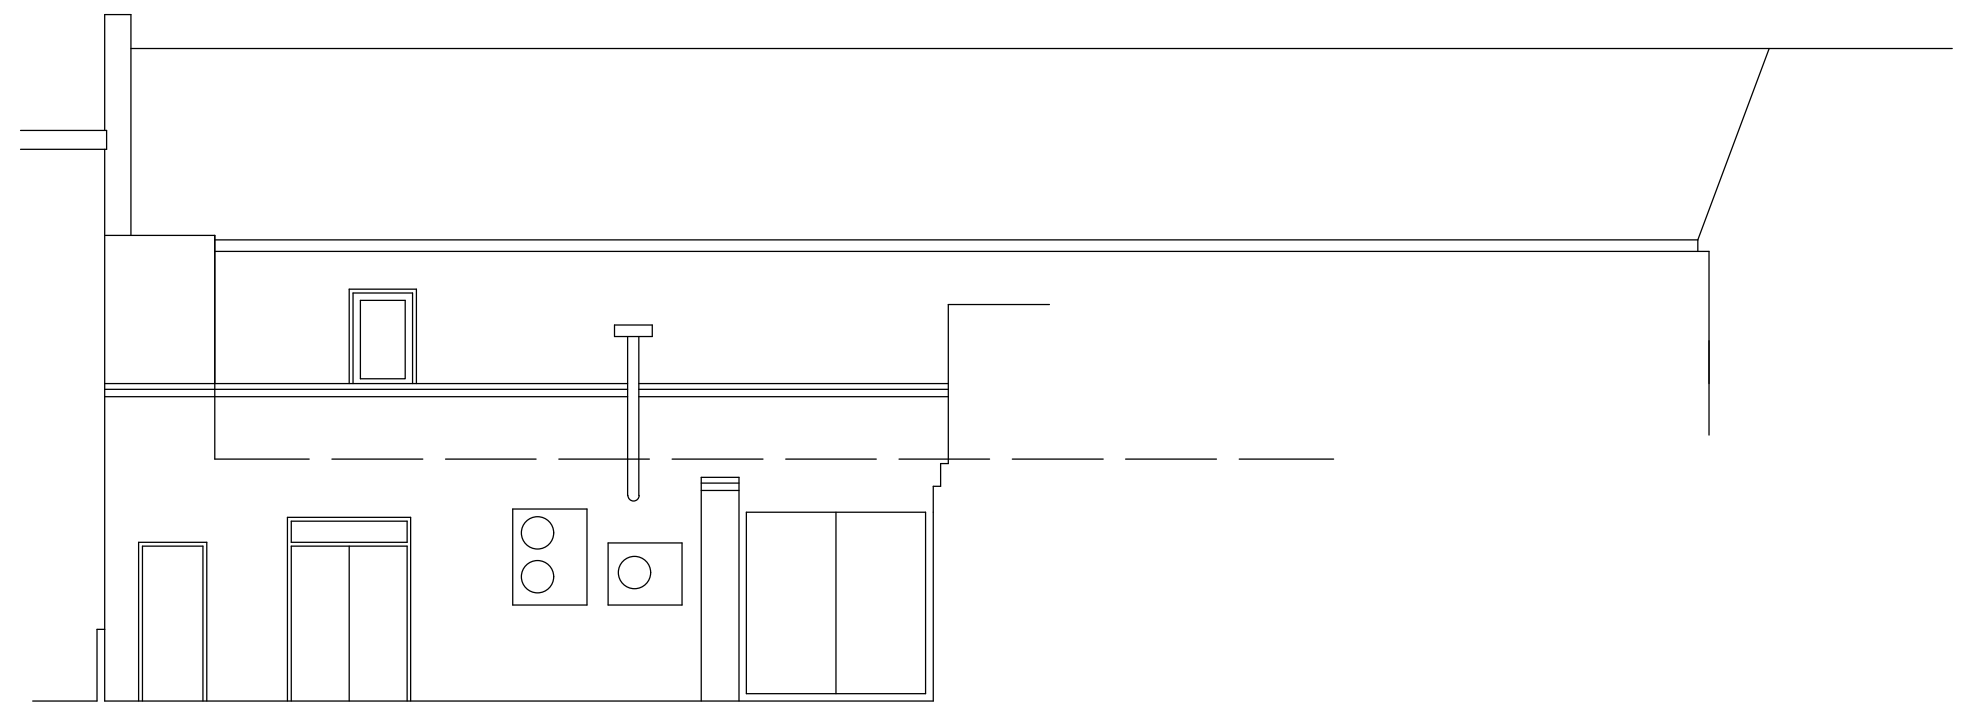


EXISTING REAR ELEVATION TO REAR YARD OFF HIGH STREET

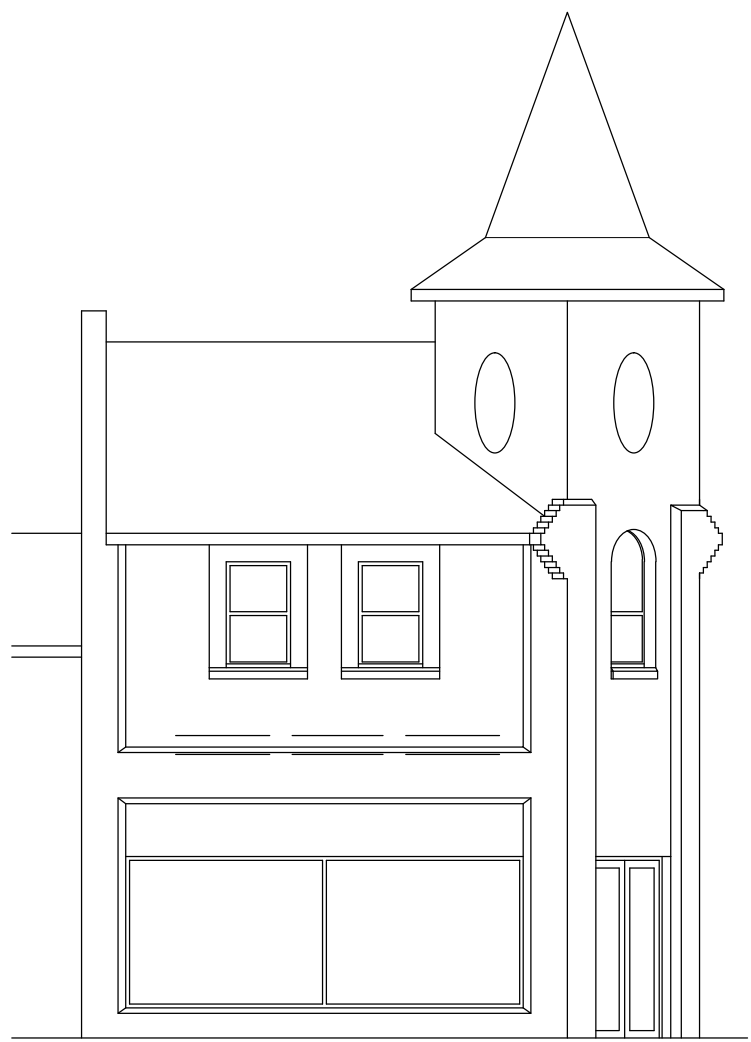

EXISTING ELEVATION TO OLD MARKET STREET

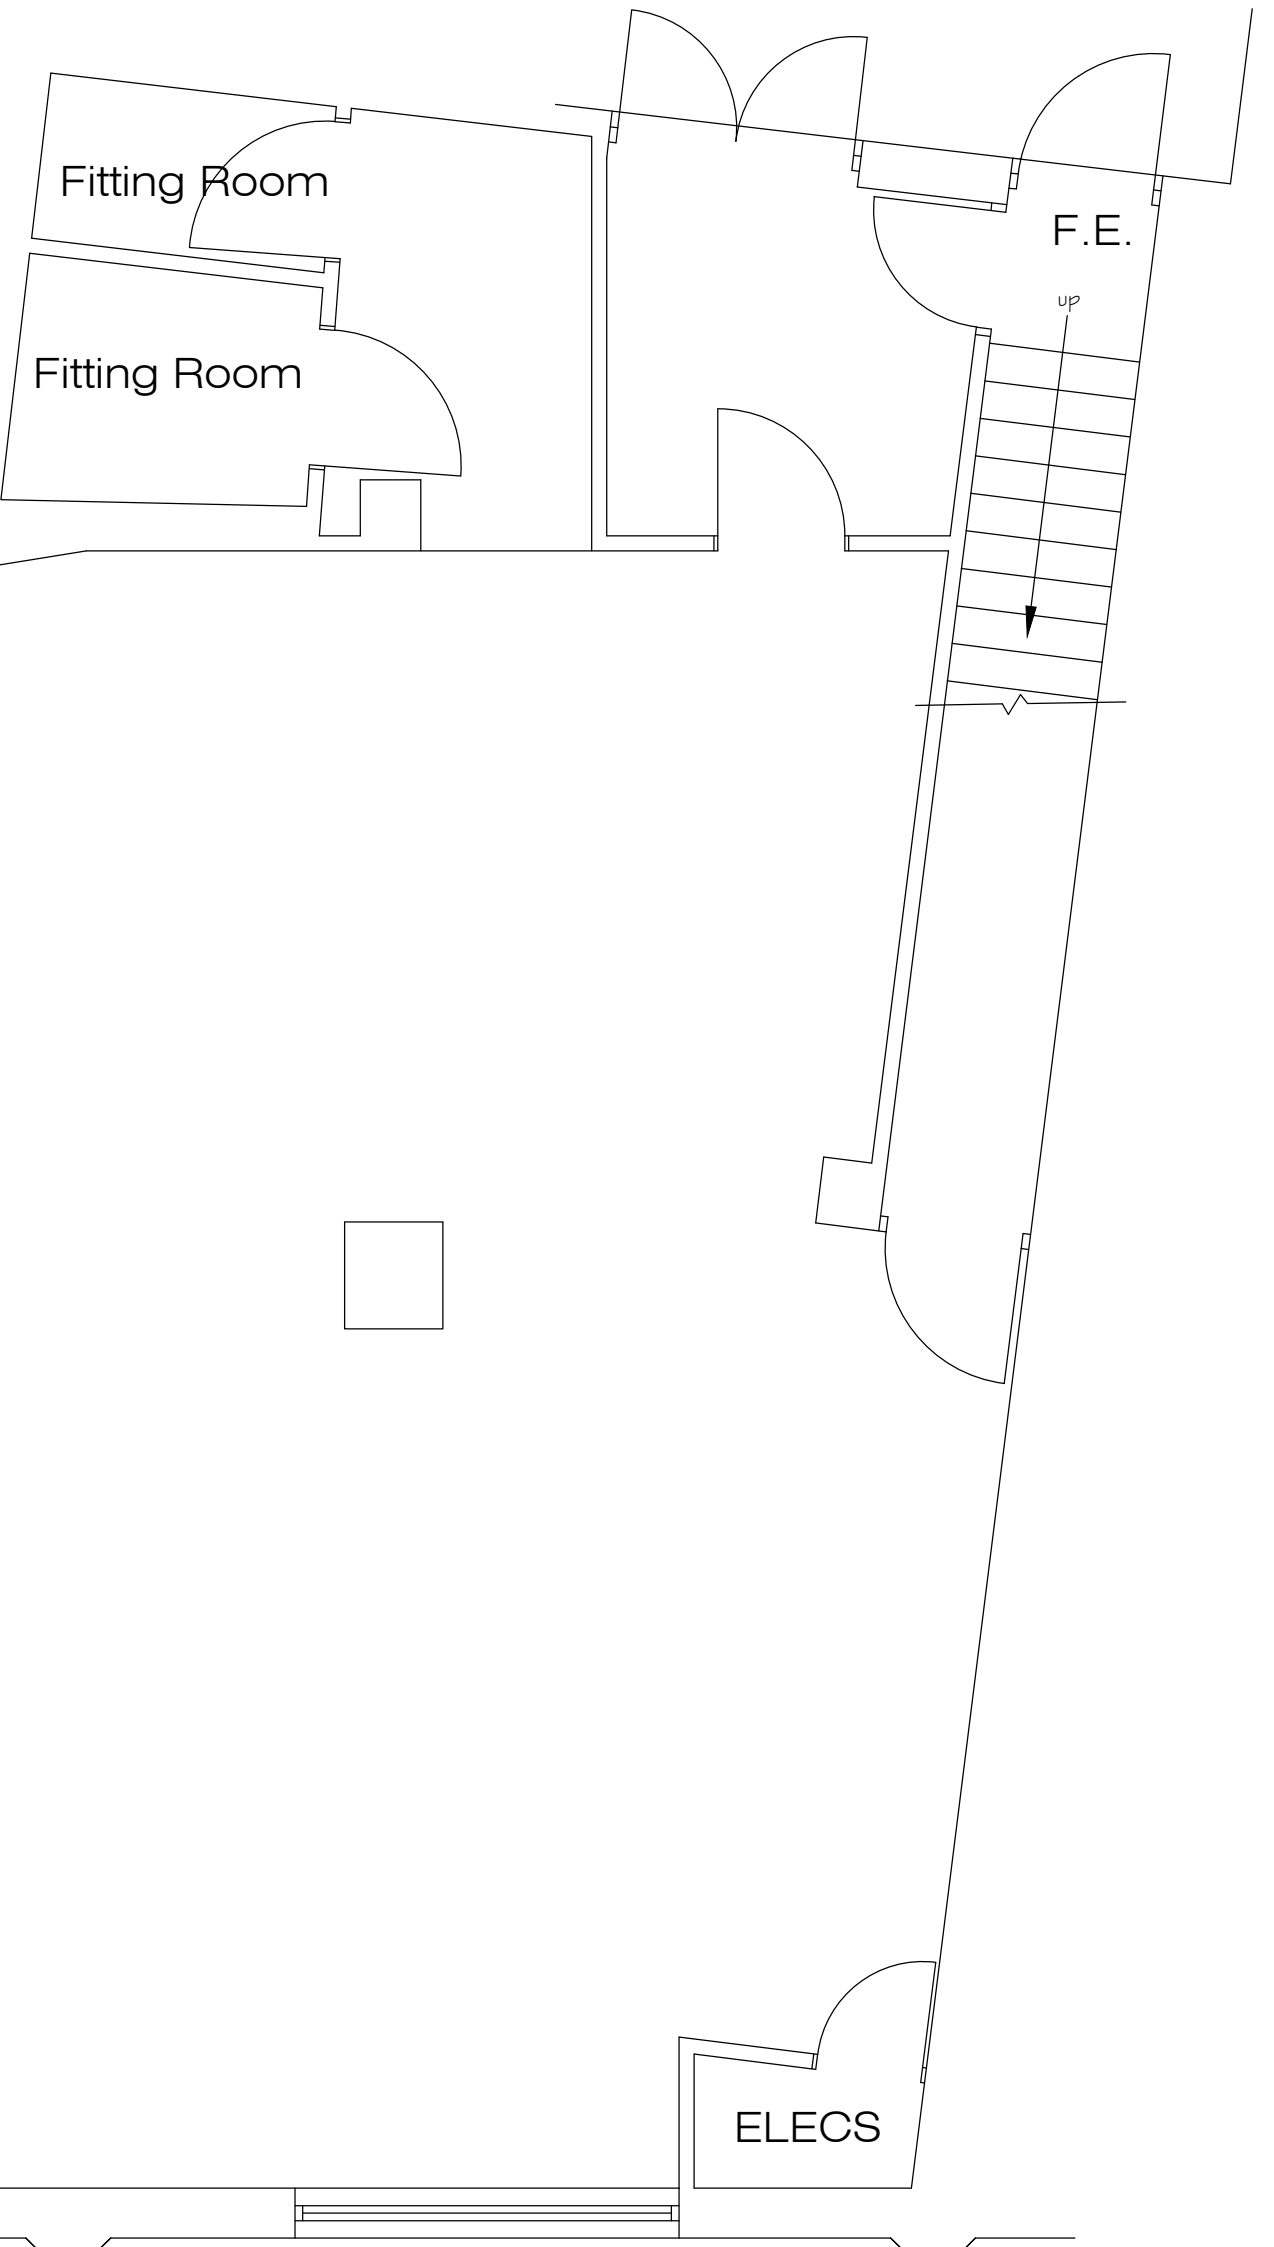

EXISTING GROUND FLOOR PLAN

 

Crescent Architectural

Architectural Design & Services
M.C.I.A.T.
38 De La Beche Road, Sketty,
Swansea, SA2 9AR.
Mobile: 07818 067467
e-mail: crescent3000@aol.com

Project	
Proposed Flat Conversion at 46 Wind Street, Neath, SA11 3EN.	
Description	
SURVEY DRAWING GROUND FLOOR AND WIND STREET, HIGH STREET YARD, AND OLD MARKET STREET ELEVATIONS.	
Scale 1/50 & 1/100 @ A1.	Date January 2021 .
Drawn	Checked
Drawing No. PC21/1/1C	