




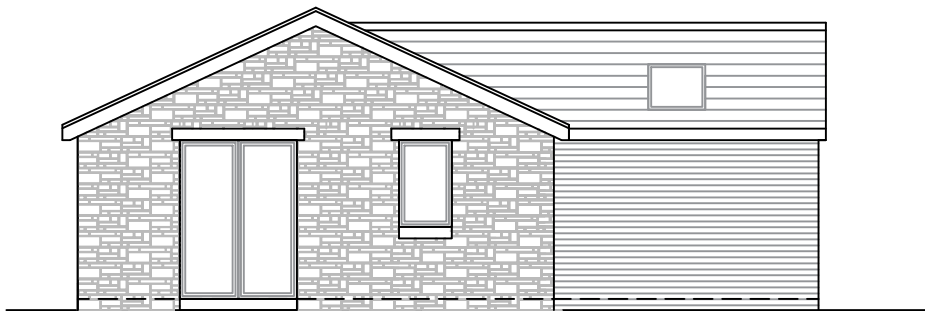

Proposed Annexe Front Elevation
Scale 1:100

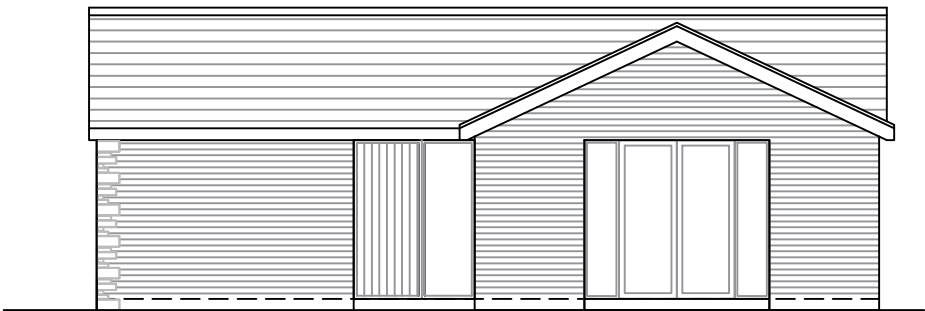

Proposed Annexe Side (Garden) Elevation
Scale 1:100

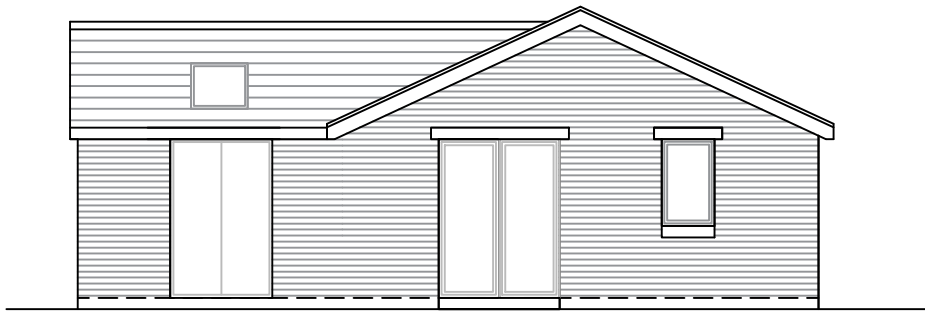


Proposed Annexe Rear (Field) Elevation
Scale 1:100



Proposed Annexe Side (Access Road) Elevation
Scale 1:100

Proposed Materials

Walls: Facebrick to match the existing dwelling, stone features to part from elevation.
Roof: Concrete profile roof tiles to match existing.
Windows/Doors: Brown PVC to match existing dwelling.
Fascias & Soffits: White PVC to match existing dwelling.
Rainwater Goods: White PVC to match existing dwelling.

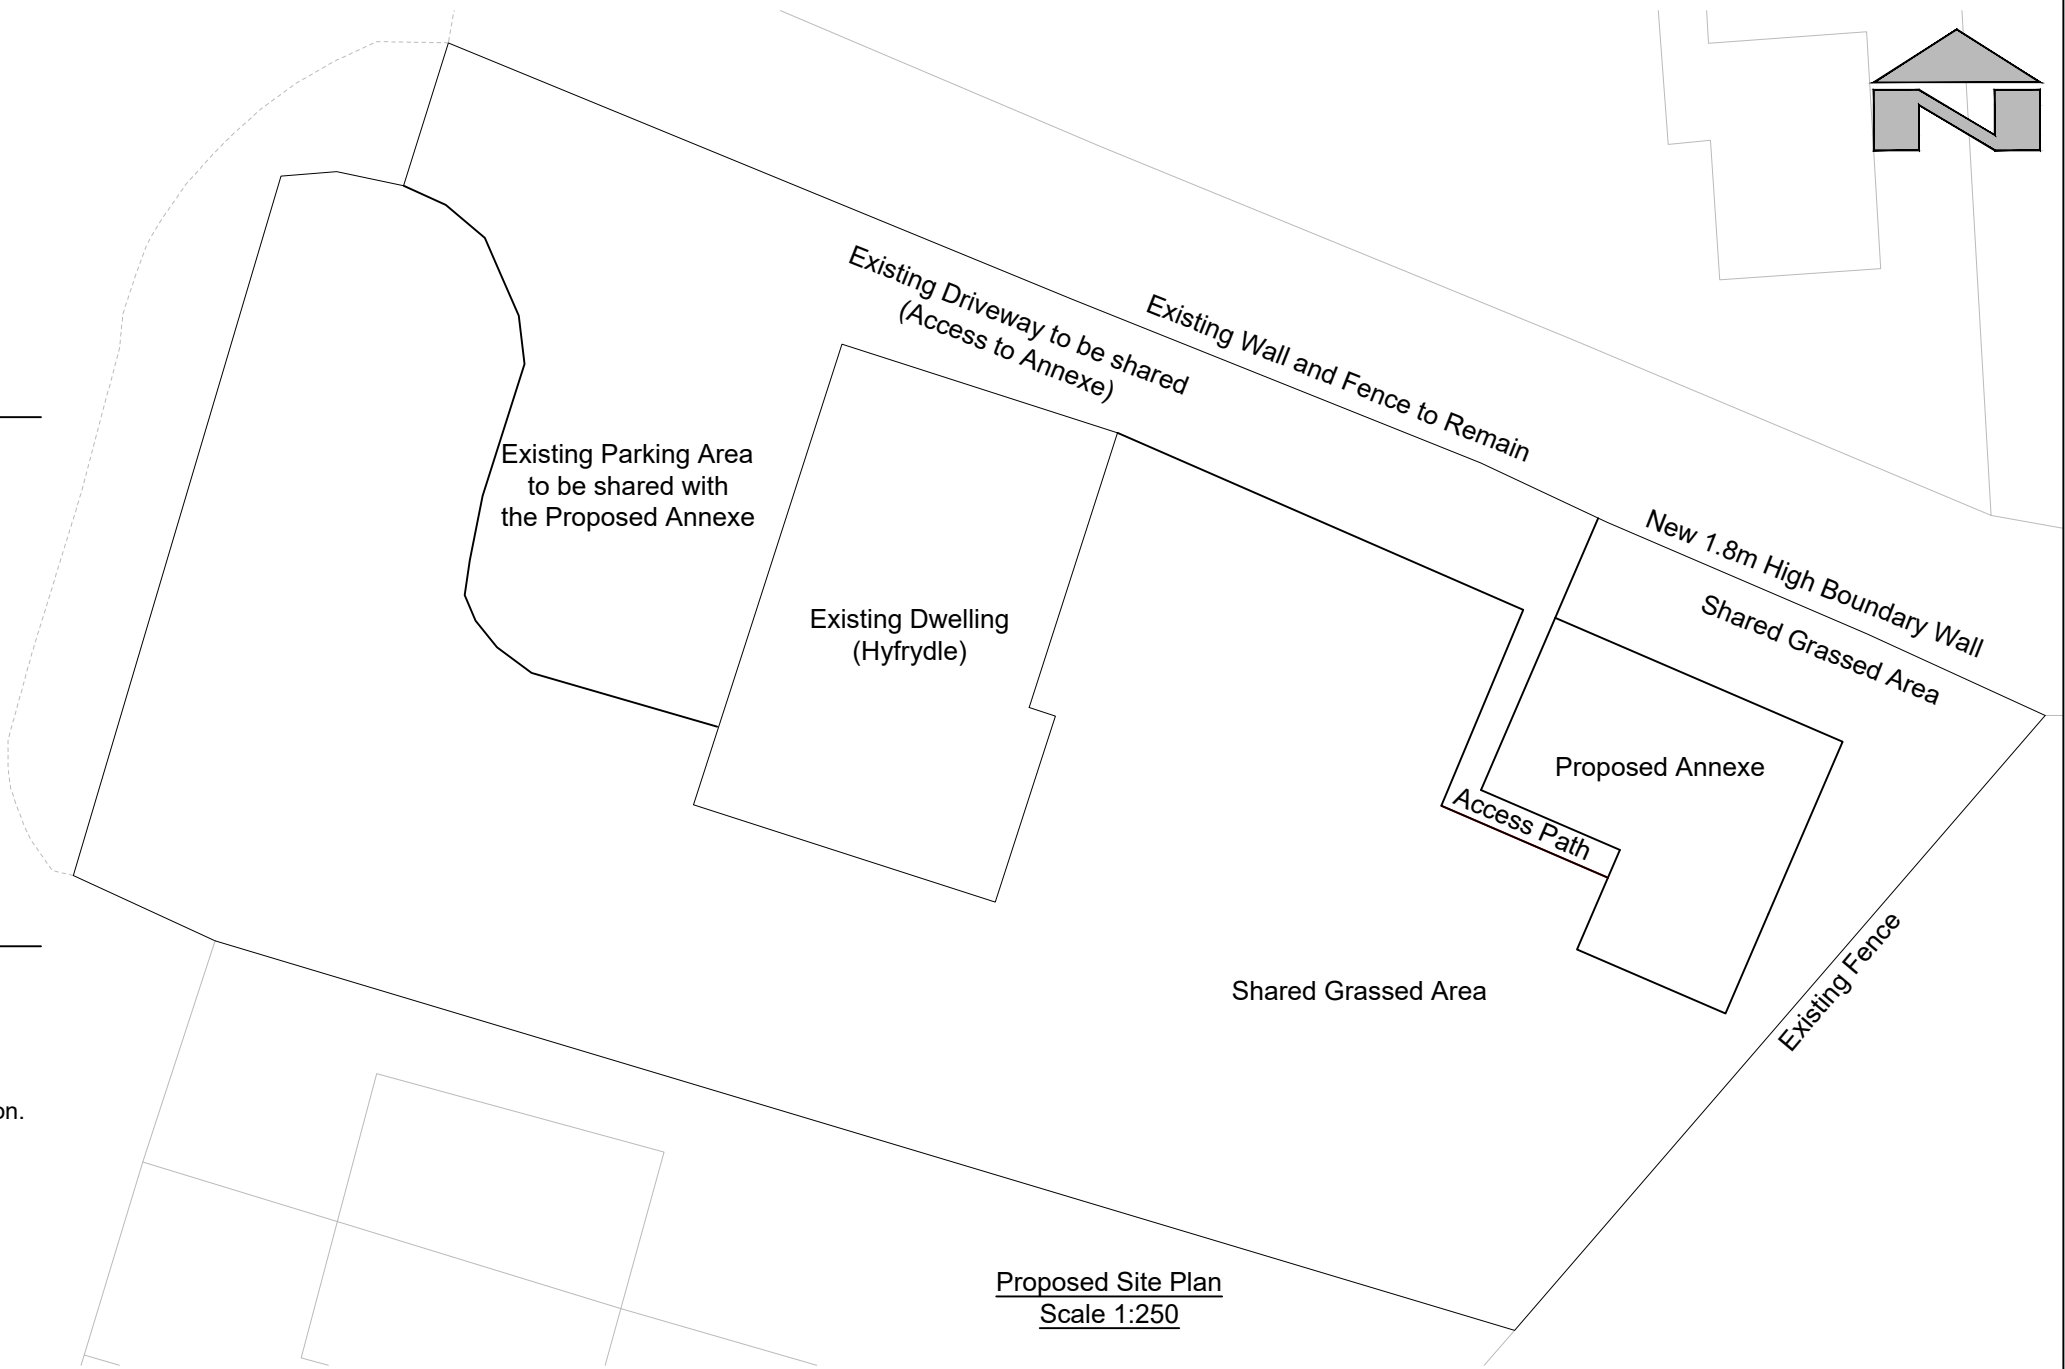

Proposed Site Plan
Scale 1:250

AMENDMENTS	REV REF	DETAILS	DATE	MADE BY	CHKD BY	Notes: 1. Dimensions are shown in millimeters unless otherwise shown. 2. Drawings are scaled as shown on A3 drawing. 3. Existing services are to be marked and located prior to excavations 4. All works are to comply with current building regulations 5. All works to be in accordance with drg's 01-04 of job ref 2021/02. 6. Proposed Upvc Windows, doors, roofing and render to match the existing property	Drawn by: Gareth Davies	Date 15.09.21	Project : Proposed New Residential Annexe at Hyfrydle Camnant Road Banwen
	A	Proposed materials note added	10/21	GD			Client	Scale As Shown	Title : Proposed Details (1)
	B	Elevation titles amended	12/21	GD			Job No. 2021/02	Original drawing A3	
							Dwg No. 03	Rev B	