

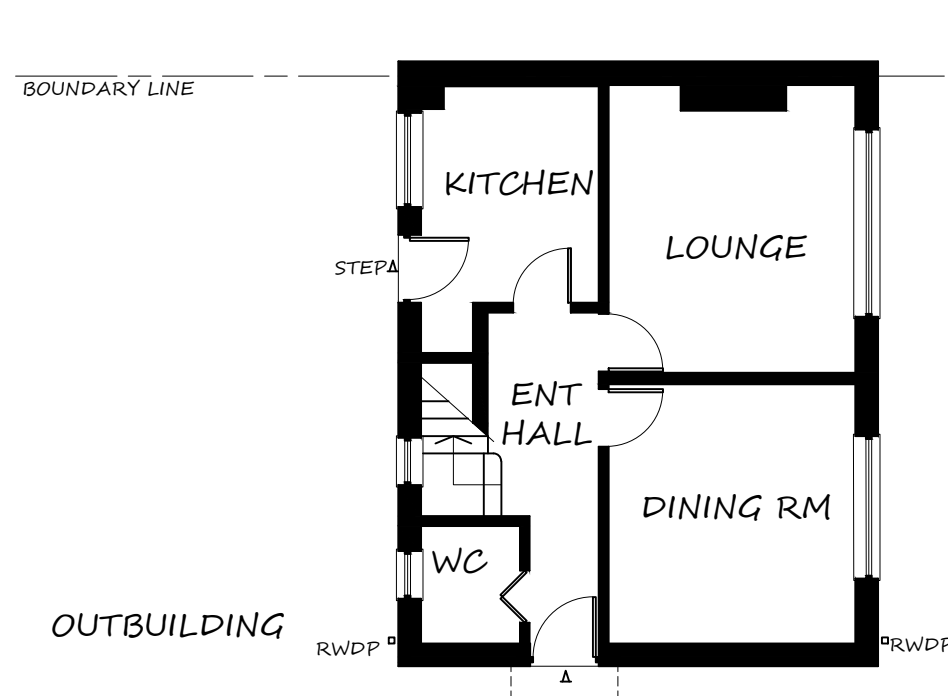
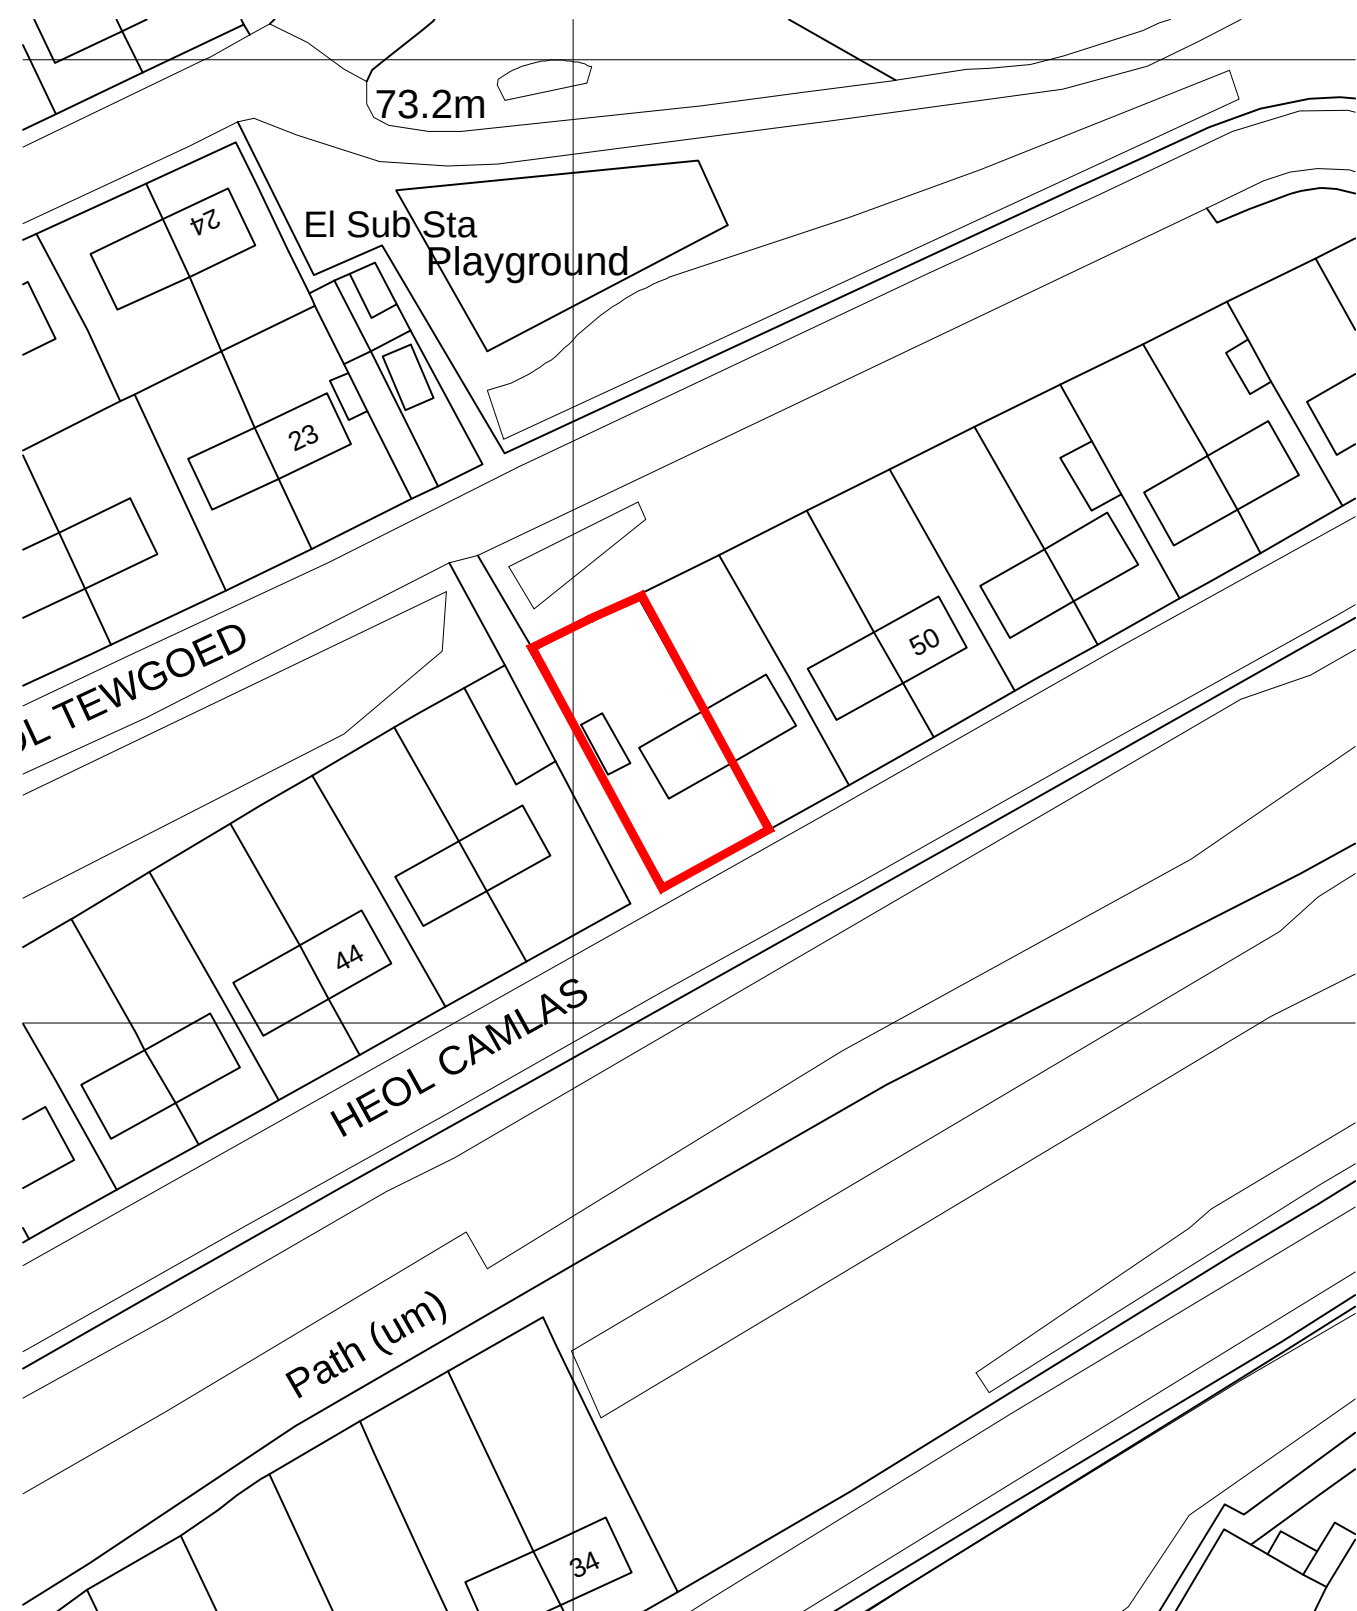
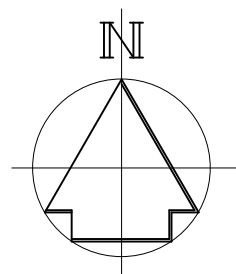


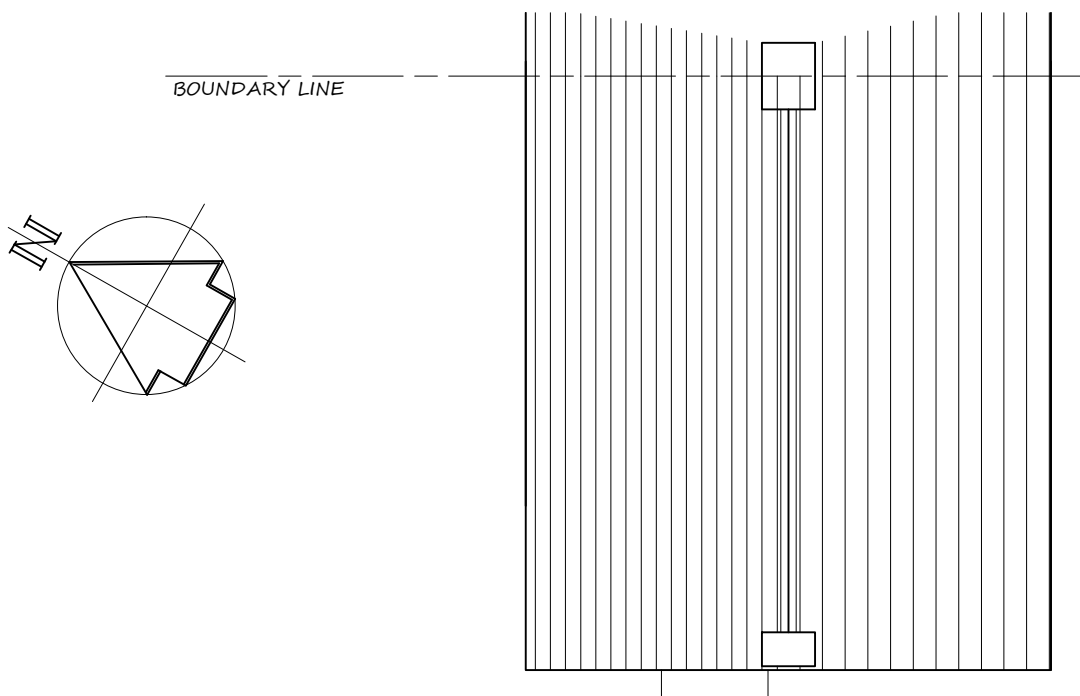

OUTBUILDING

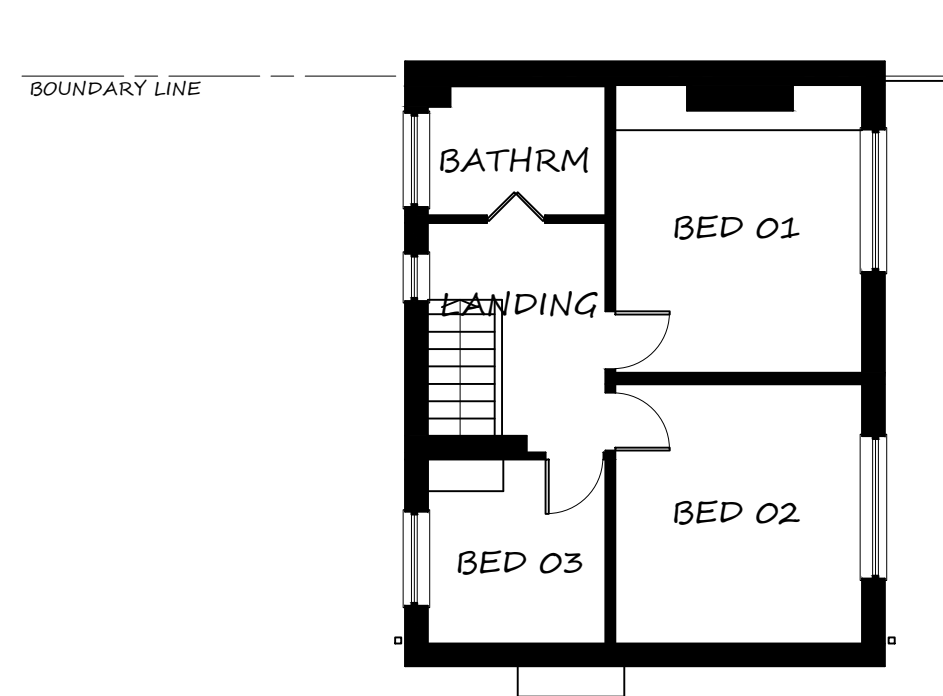

SITE LOCATION PLAN

SCALE 1:12100 @ A1

GROUND FLOOR PLAN
AS EXISTING


SCALE 1:100 @ A1

FIRST FLOOR PLAN
AS EXISTING

SCALE 1:100 @ A1


ROOF PLAN
AS EXISTING

SCALE 1:100 @ A1

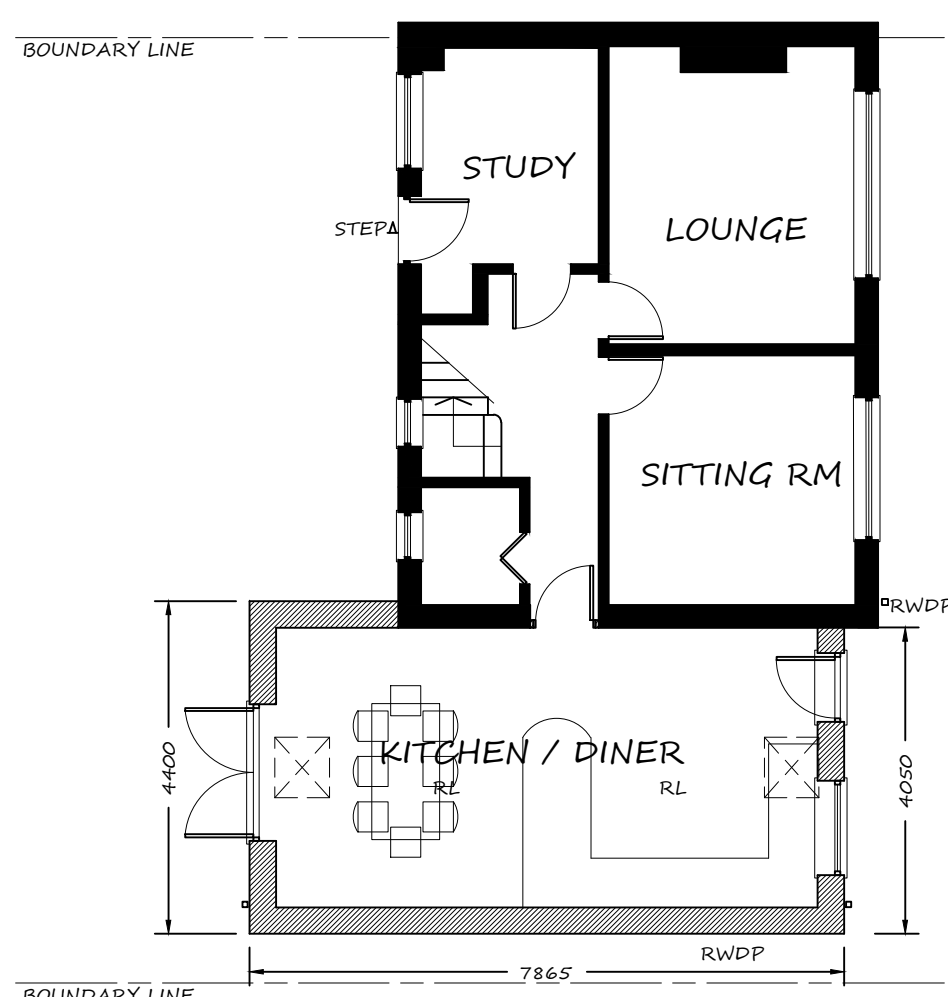


GROUND FLOOR PLAN
AS PROPOSED

SCALE 1:100 @ A1

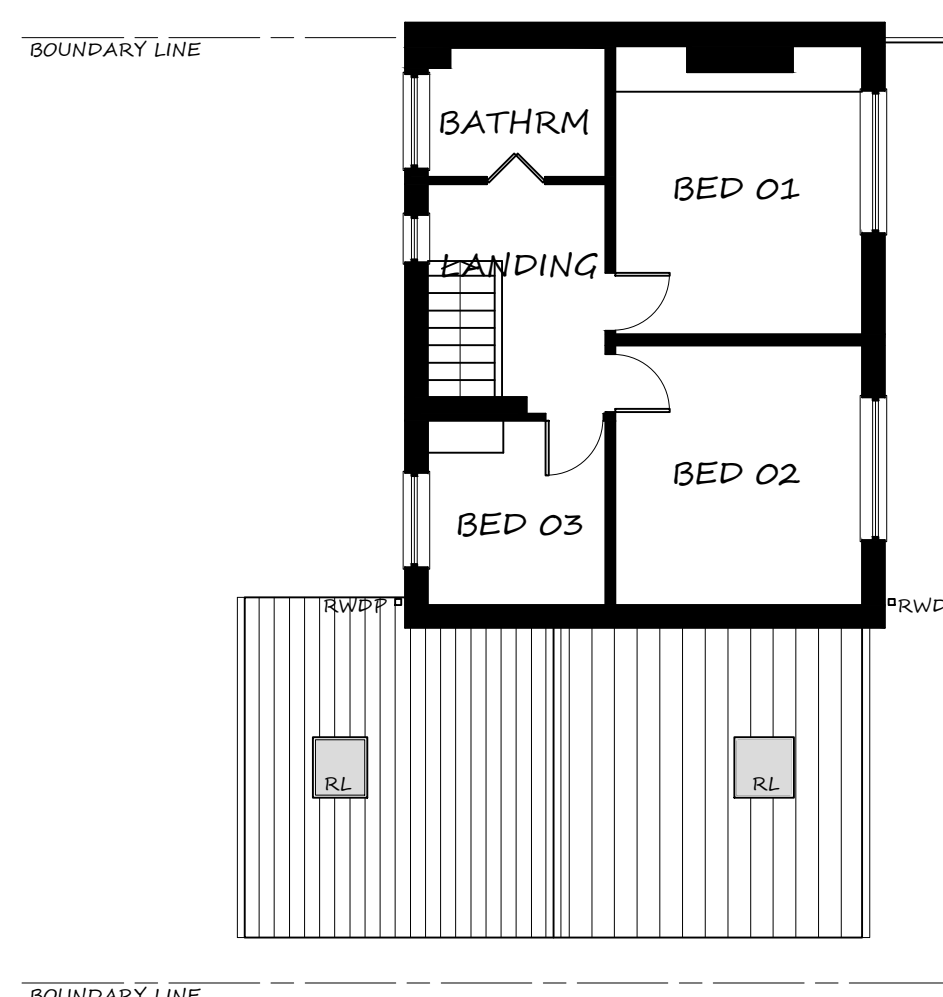


FIRST FLOOR PLAN
AS PROPOSED

SCALE 1:100 @ A1

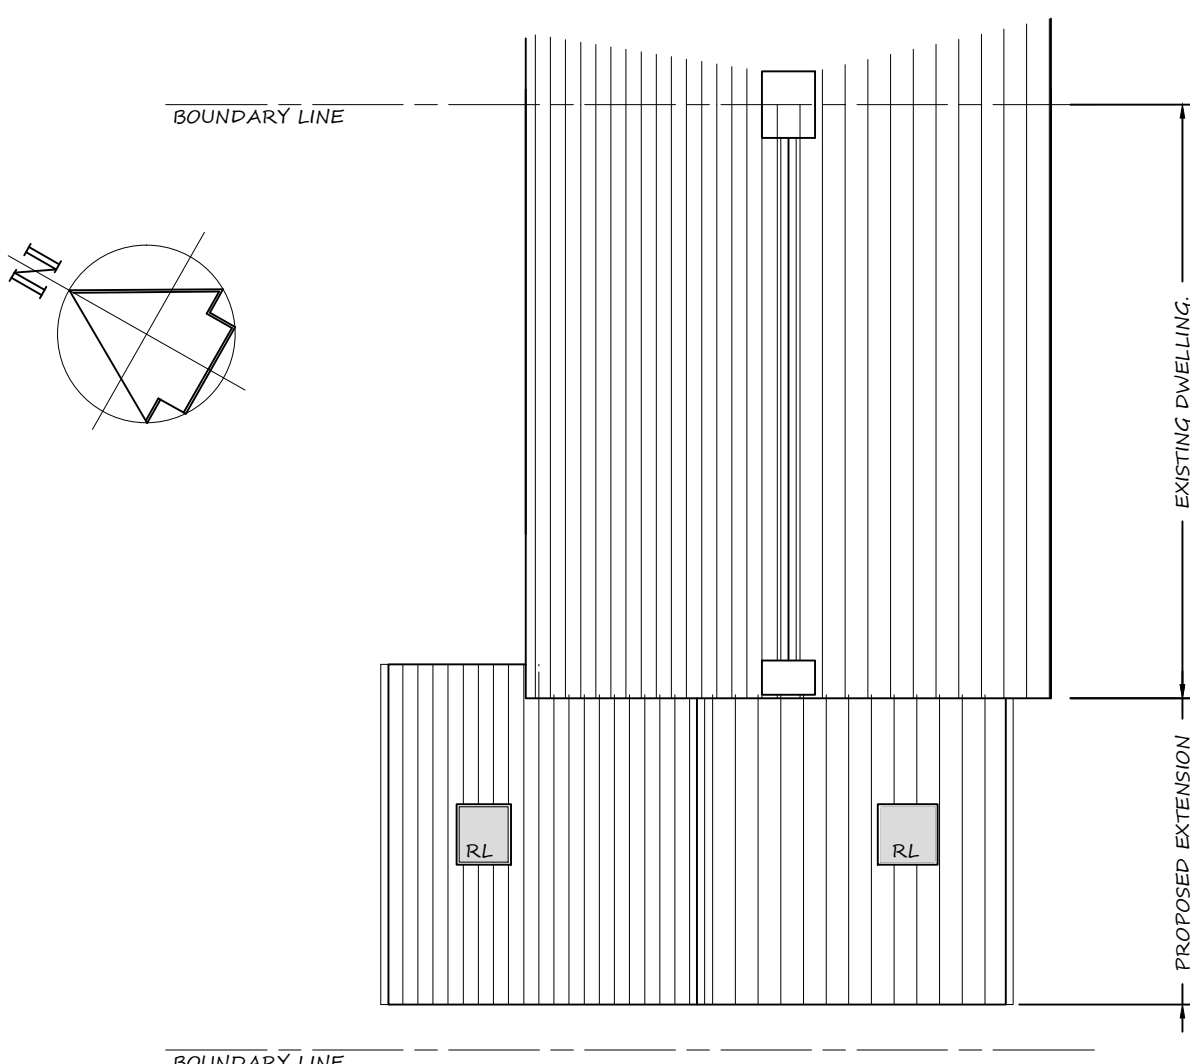


ROOF PLAN
AS PROPOSED

SCALE 1:100 @ A1

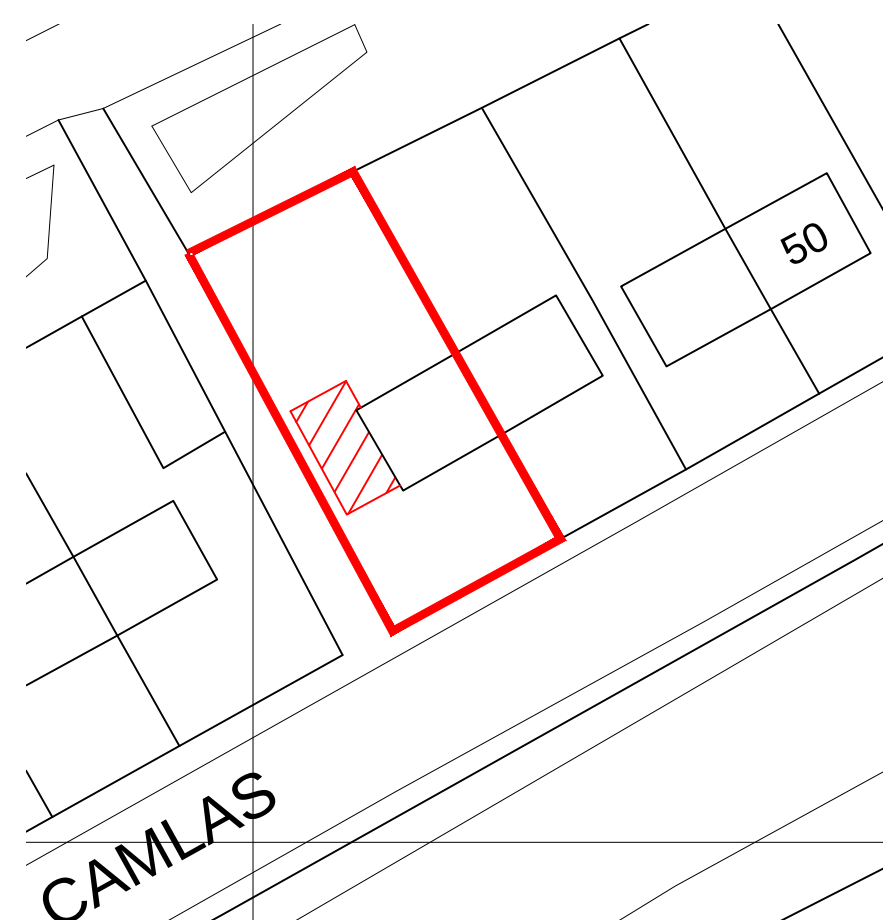

SITE PLAN AS PROPOSED

SCALE 1:500 @ A1

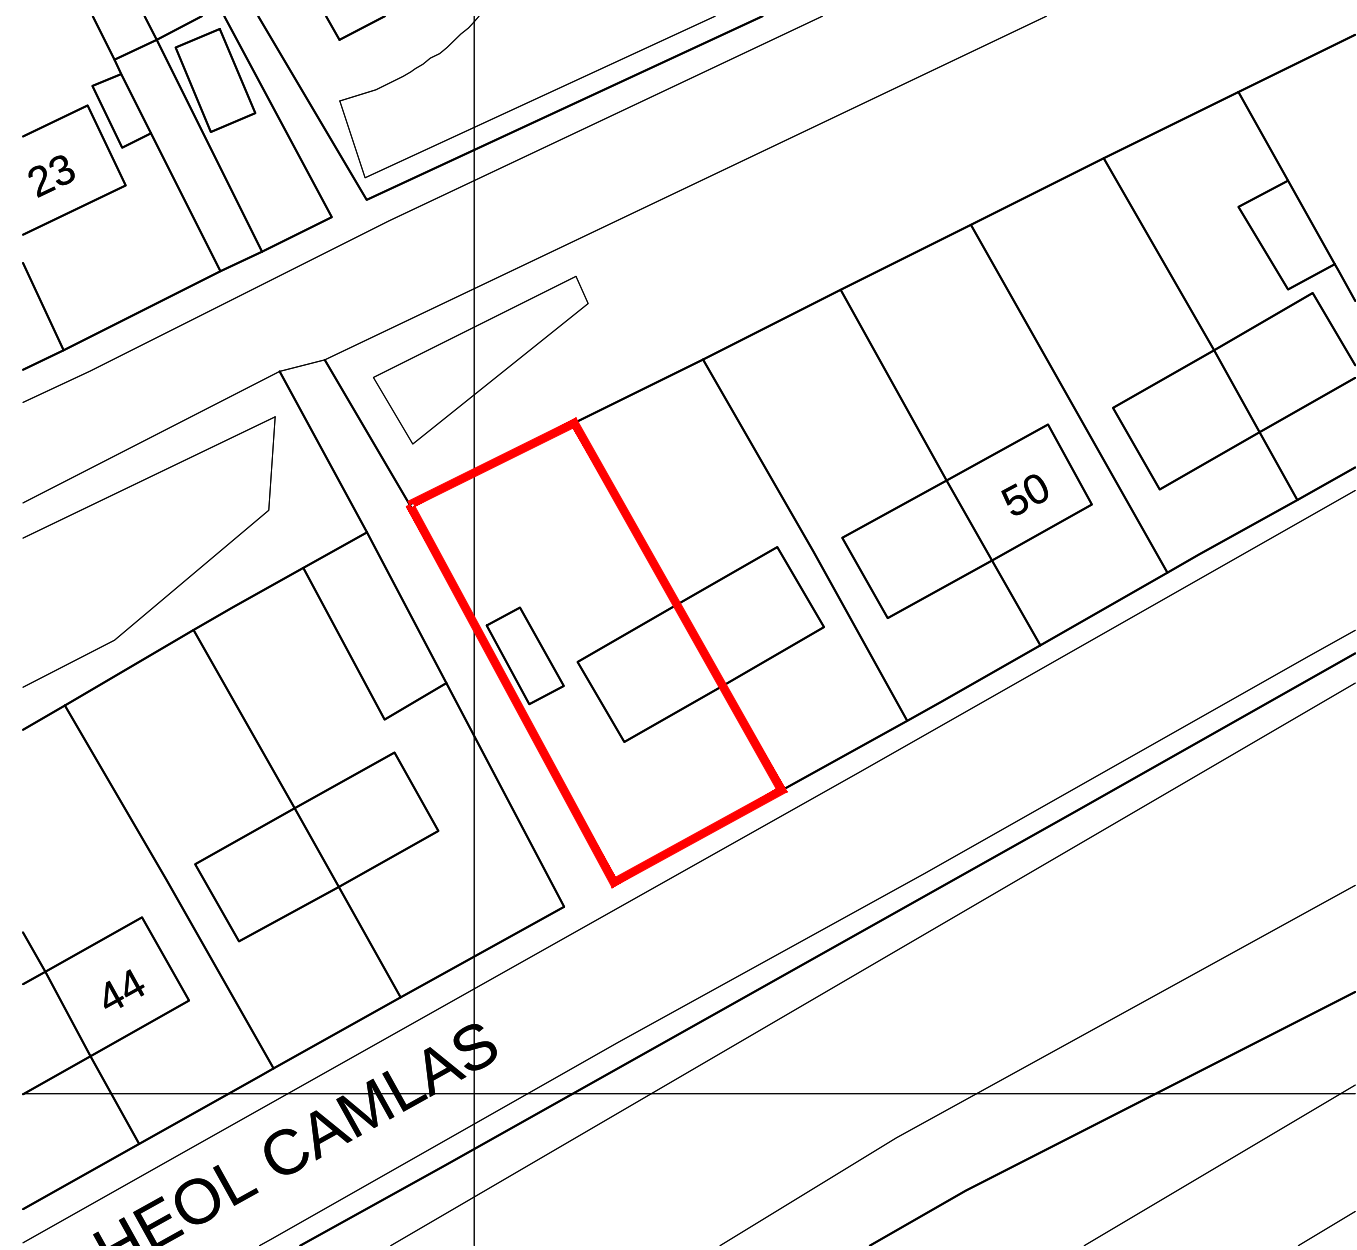

BLOCK PLAN

SCALE 1:500 @ A1

SOUTH WEST ELEVATION
AS EXISTING


SCALE 1:100 @ A1

SOUTH EAST ELEVATION
AS EXISTING

SCALE 1:100 @ A1

NORTH WEST ELEVATION
AS EXISTING

SCALE 1:100 @ A1

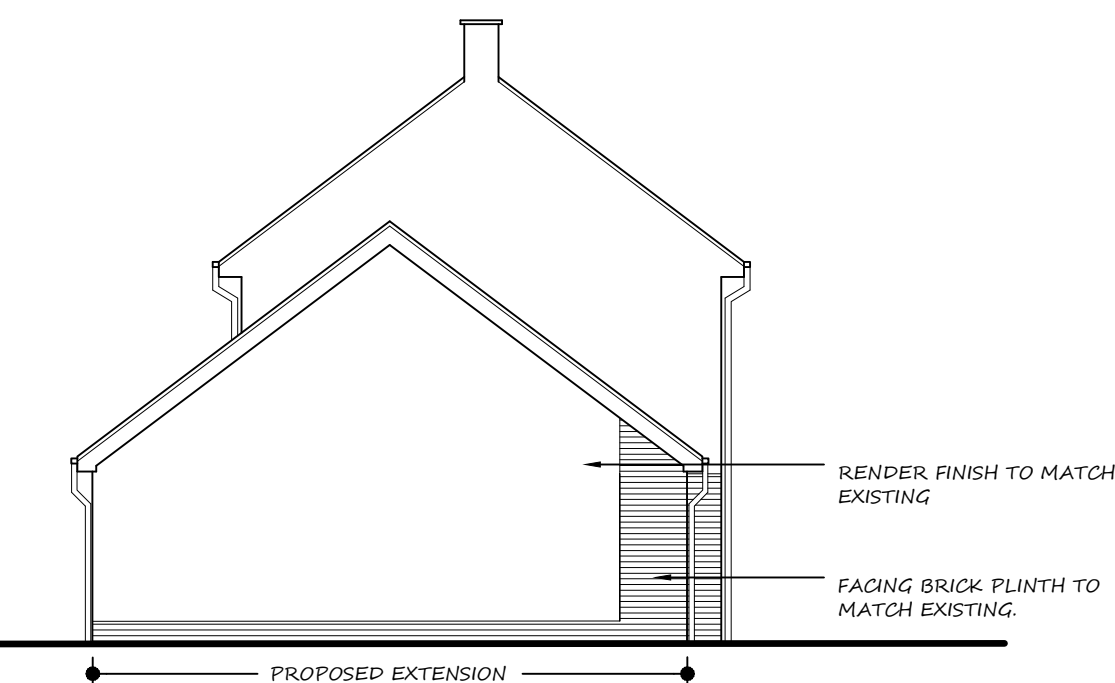

SOUTH WEST ELEVATION
AS PROPOSED

SCALE 1:100 @ A1




SOUTH EAST ELEVATION
AS PROPOSED

SCALE 1:100 @ A1



NORTH WEST ELEVATION
AS PROPOSED

SCALE 1:100 @ A1

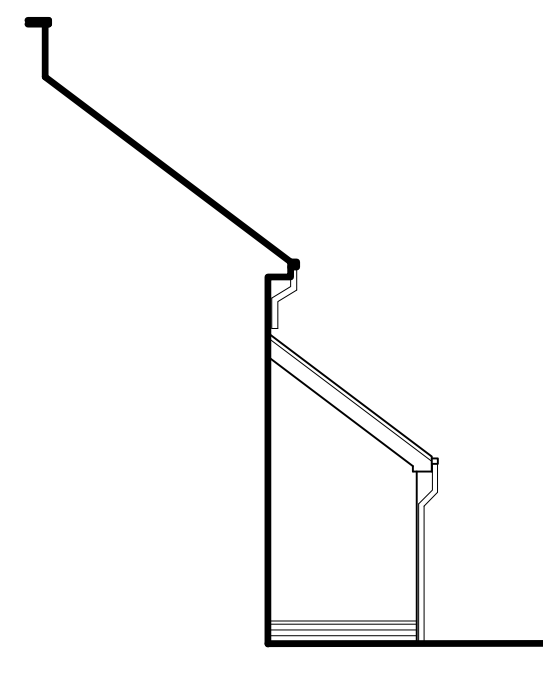

NORTH EAST ELEVATION
AS PROPOSED

SCALE 1:100 @ A1

PROPOSED EXTENSION

47 HEOL CAMLAS,
PORT TALBOT, SA12 9PT

SITE LOCATION AND BLOCK PLAN,
PLANS & ELEVATIONS

APPLICANT: Mr & MRS WEBBE. DWG: A01 A1 SHEET