


General Notes: This drawing is for use on this site only unless contractually stated otherwise. **DO NOT SCALE** this drawing (printed or electronic versions). Contractors must check all dimensions from site. Discrepancies and/or ambiguities within this drawing, between it and information given elsewhere, must be reported immediately to the architect for clarification before proceeding. Unless specifically contracted to the contrary, all information on these drawings and associated specifications are design intent only. Final construction/proposals should be agreed between the client, competent contractor and any relevant statutory authorities/suppliers.

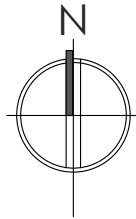

View No: **A**

Site Plan - Existing

Scale: 1 : 500

PLANNING OS & GA Key

Line Types	 Site boundary
	 Adjacently owned site boundary
Symbols	 North Arrow. Note: True North is indicated on any relevant sheets (Location may vary per sheet)
	 Section Symbol Note: 'A' indicates Section Letter.
Notes	 Elevation Symbol Note: '1' indicates Elevation Number.
	 Nominal 'design Intent' dimensions Note: All dimensions are design intent only and should be confirmed onsite for accuracy prior to construction

PLANNING & DESIGN


1-2 **3** 4 5-7

PROJECT INFORMATION

PROJECT NO: 645 PROJECT DATE: September 2021
PROJECT TYPE: Residential

CURRENT REVISION STATUS

REVISION: **B** REV. DATE: 21.10.2021
DESCRIPTION: Issued for Planning Consideration

 

Scale Bars should not be used for construction purposes or ascertaining accurate dimensions.



View No: **B**

Site Plan - Proposed - Extract

Scale: 1 : 500

DRAWING NUMBER:

DPS ARCHITECTURE

645-100

REVISION:

B

CARDIFF 02922 331089 VALE 01446 728199 NEWPORT 01633 439650
WWW.DPSARCHITECTURE.CO.UK : ENQUIRIES@DPSARCHITECTURE.CO.UK
SOPHIA HOUSE, 28 CATHEDRAL ROAD, PONTCANNA, CARDIFF, CF11 9LJ
© 2016 - 2021 - DPS ARCHITECTURE LTD - ALL RIGHTS RESERVED

DRAWING NAME:

Planning - A3 - OS Maps - Existing and Proposed

CLIENT NAME: **Mr Mohammed Afzal**
PROJECT ADDRESS: 20 Queen Street, Neath
SCALE@A3 **As indicated**