


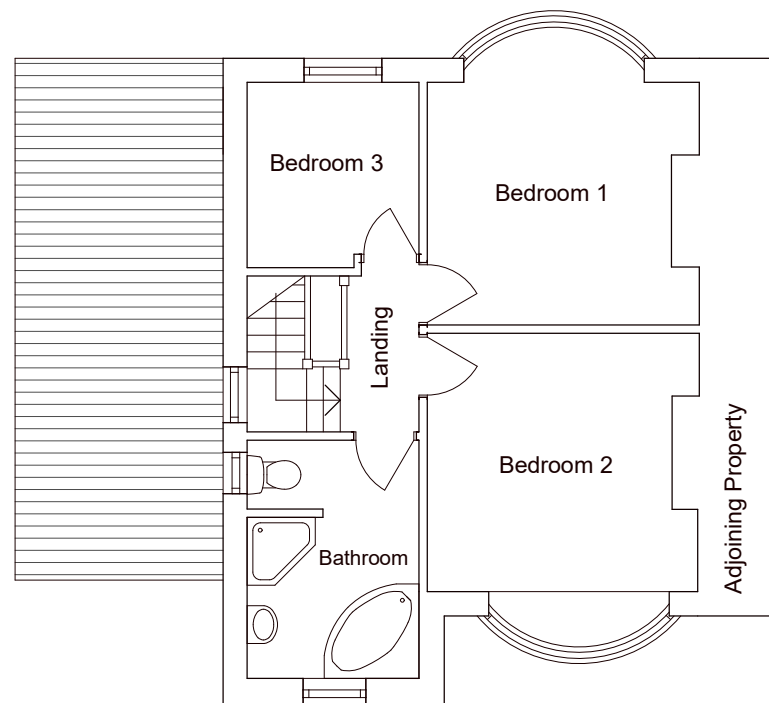


First Floor Plan




Front Elevation



Rear Elevation

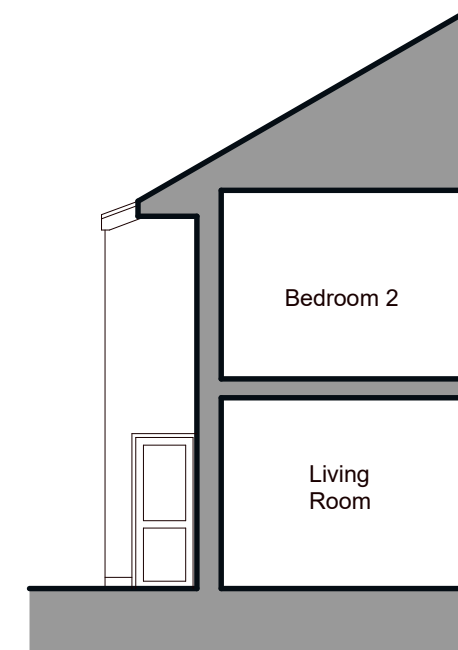

Sectional Side Elevation

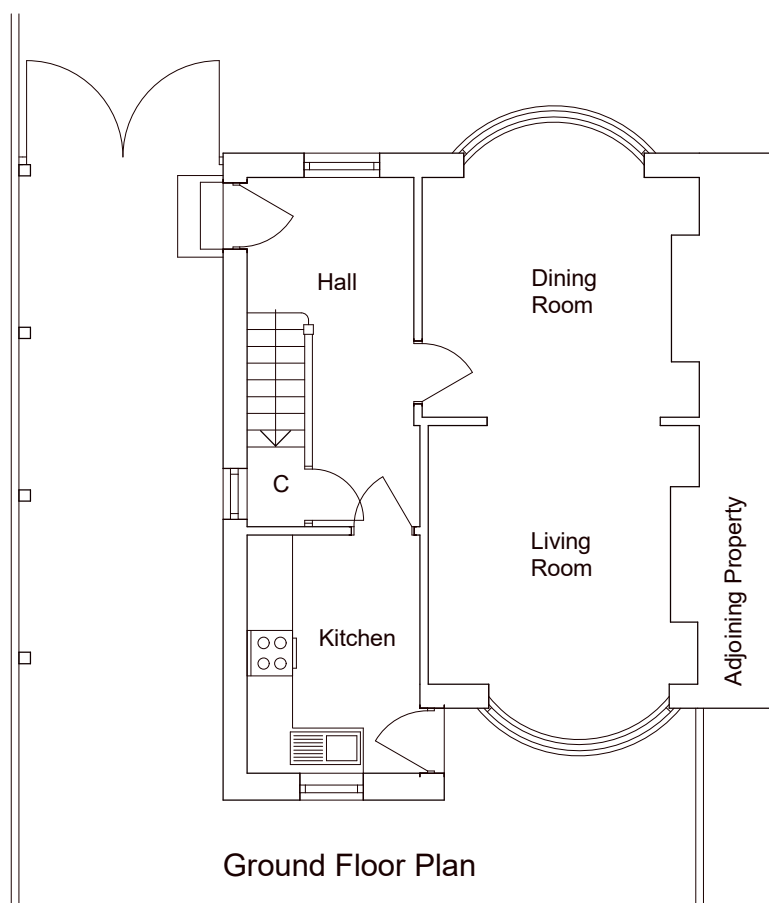

Ground Floor Plan



Side Elevation - Carport shown dashed



Side Elevation - Carport shown

Scale 1 / 100 @ A3  
0 1 2 3 4 5

44 WERN ROAD  
MARGAM, PORT TALBOT  
Mr & Mrs Thomas  
**Scheme Design: Existing Floor  
Plans & Elevations**  
Date: October 2021  
Scale: 1:100 @ A3  
Drawing Number: 2136-02

