
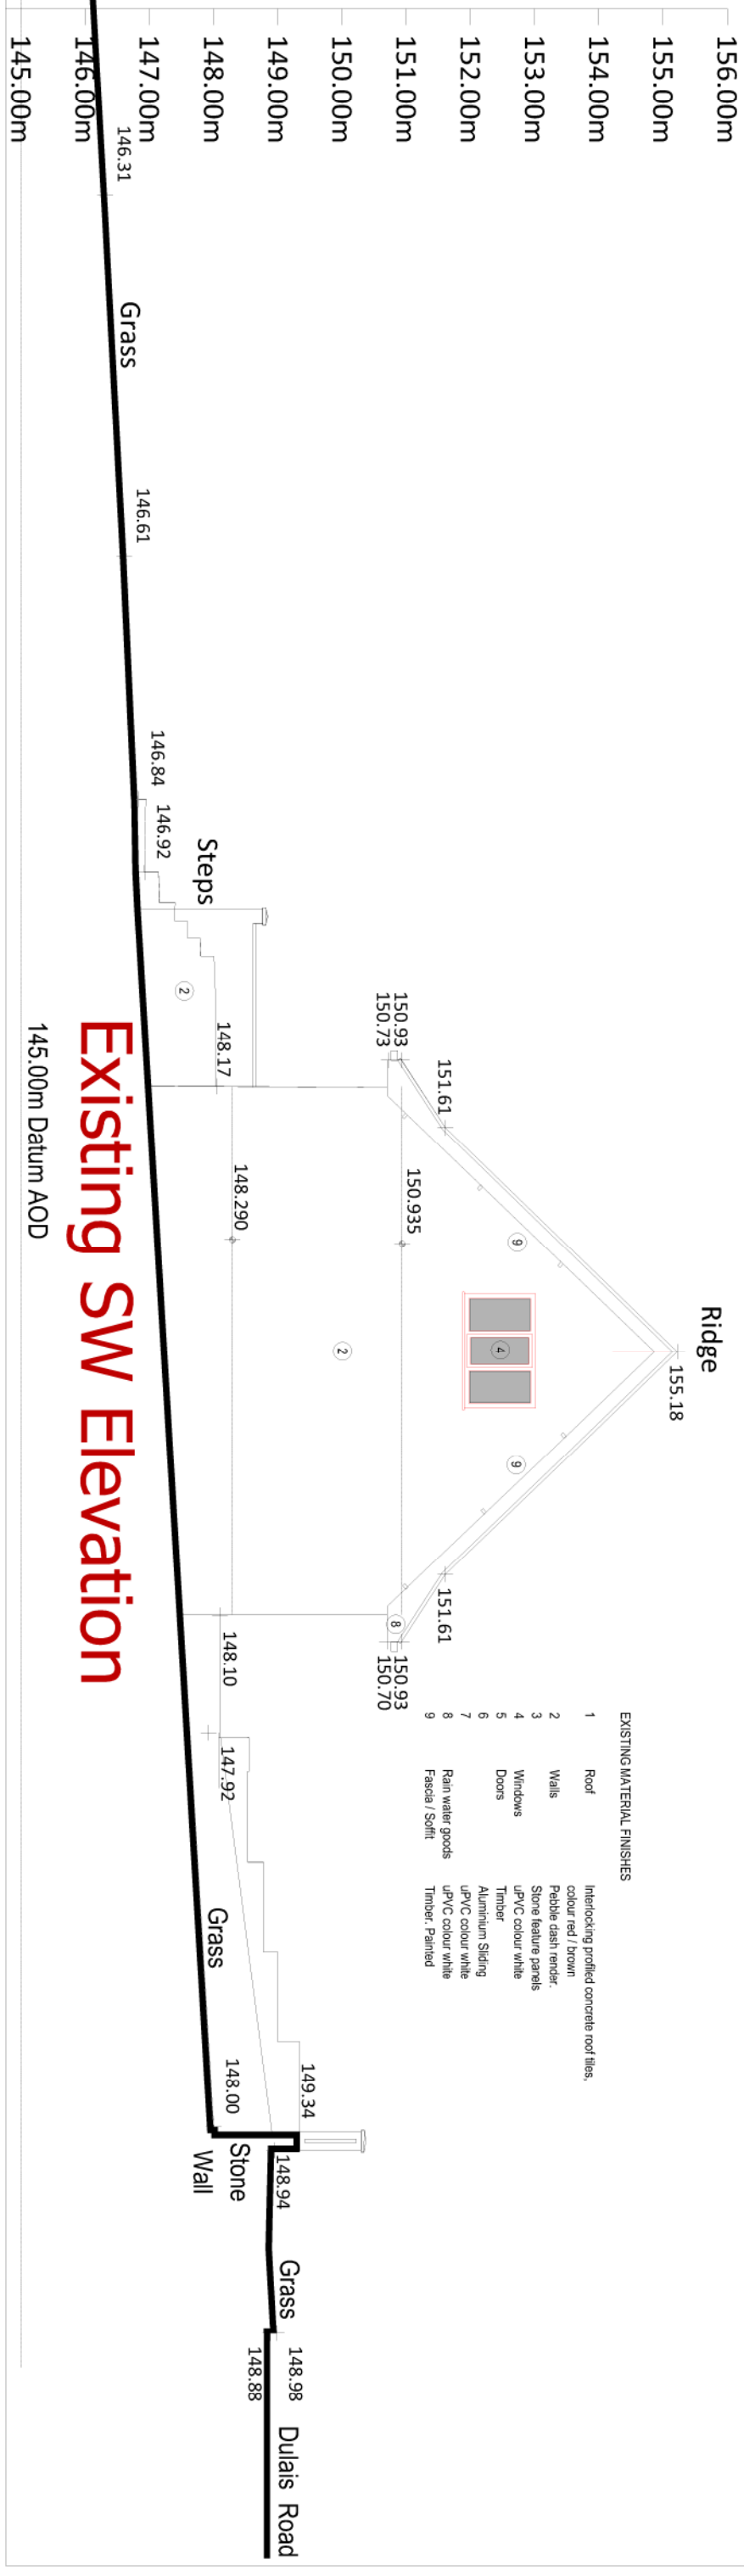


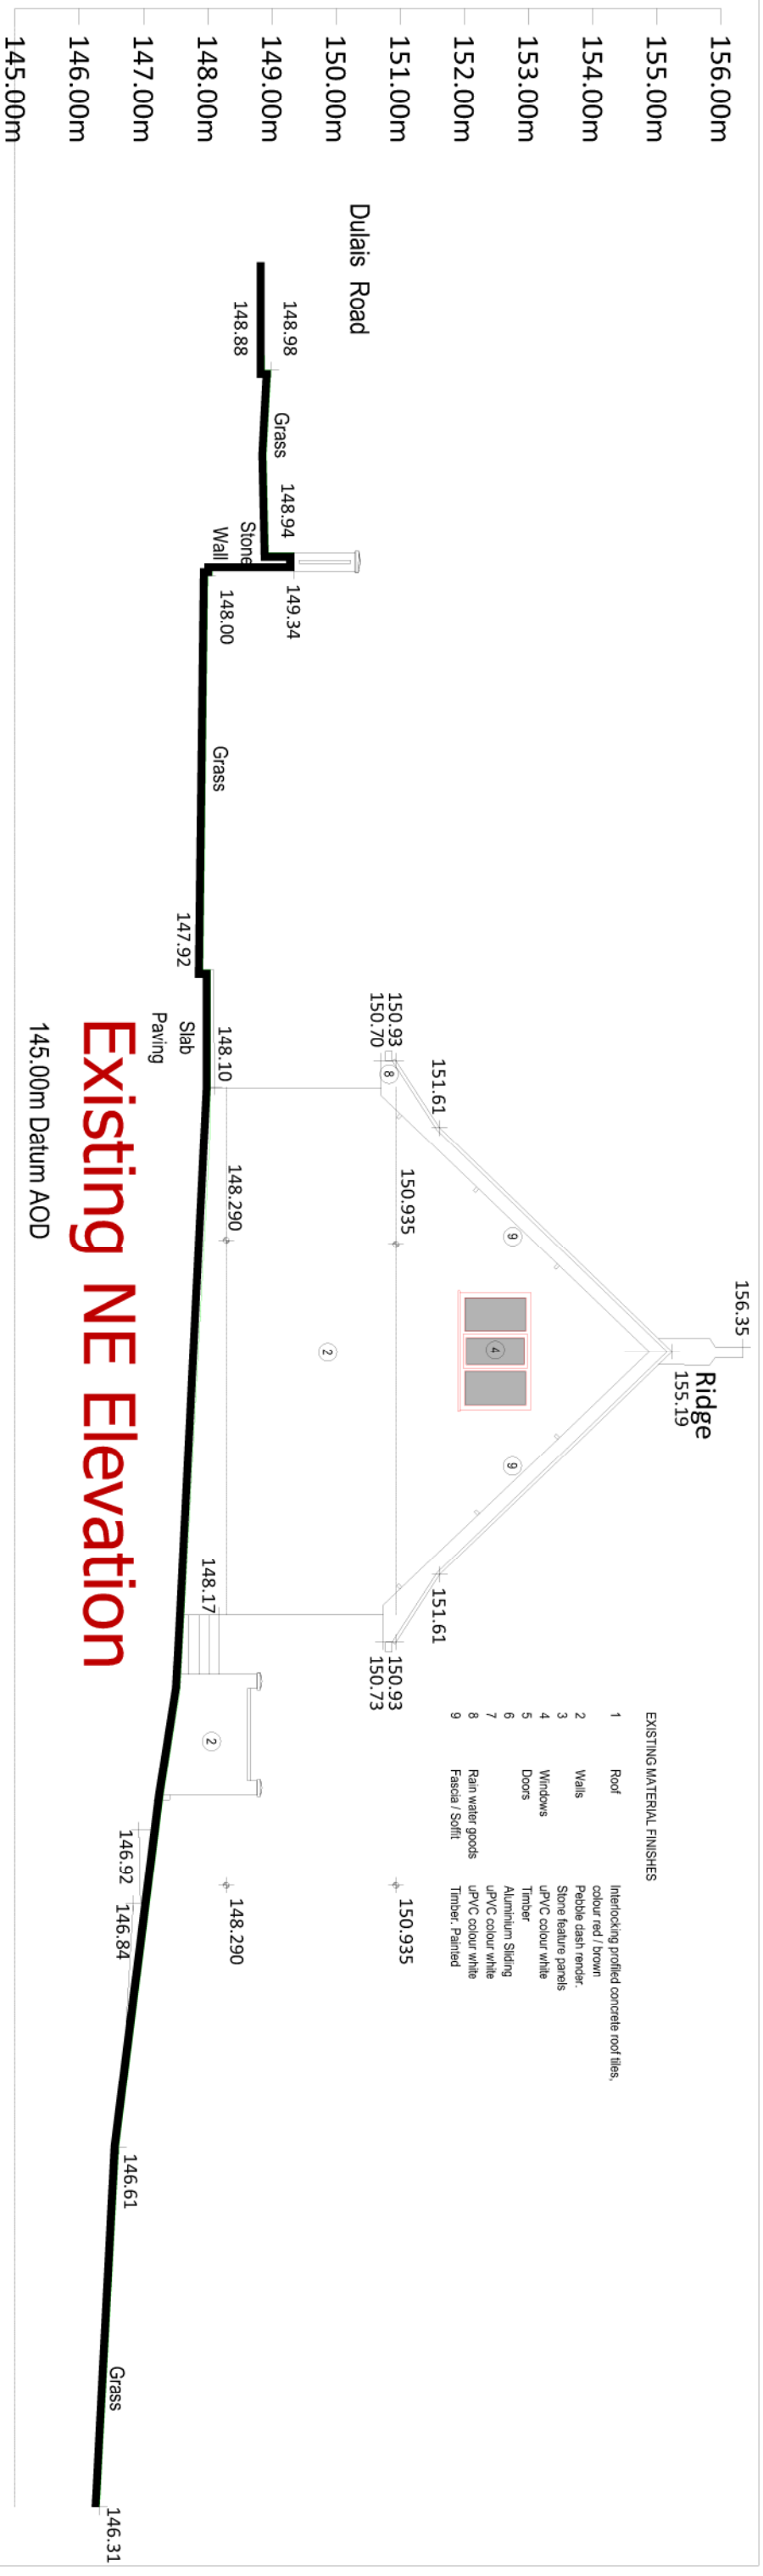

no	revision	date	drm	chk
A	Initial issue	Oct 21	TJ	SJ
B	Graphic update	Nov 21	TJ	SJ

date	drn	chk
Oct 21	TJ	SJ
Nov 21	TJ	SJ

dm	chk
TJ	SJ
TJ	SJ

chk
SJ
SJ

Existing SW Elevation

Existing NE Elevation
145.00m Datum AOD

EXISTING ELEVATIONS
T&CP DRAWINGS
North East Elevation
South West Elevation

T&CP DRAWINGS

North East Elevation
South West Elevation

South West Elevation

scale
1:100
date
OCT 2021

1:100

date

OCT 2021

dwg no A-TP-E-002 rev B

A-TP-E-002 B

W

rev

project details

Extension to
17A Dulais Road

17A Dulais Road

Seven Sisters

Nr Neath

SA10 9EL