


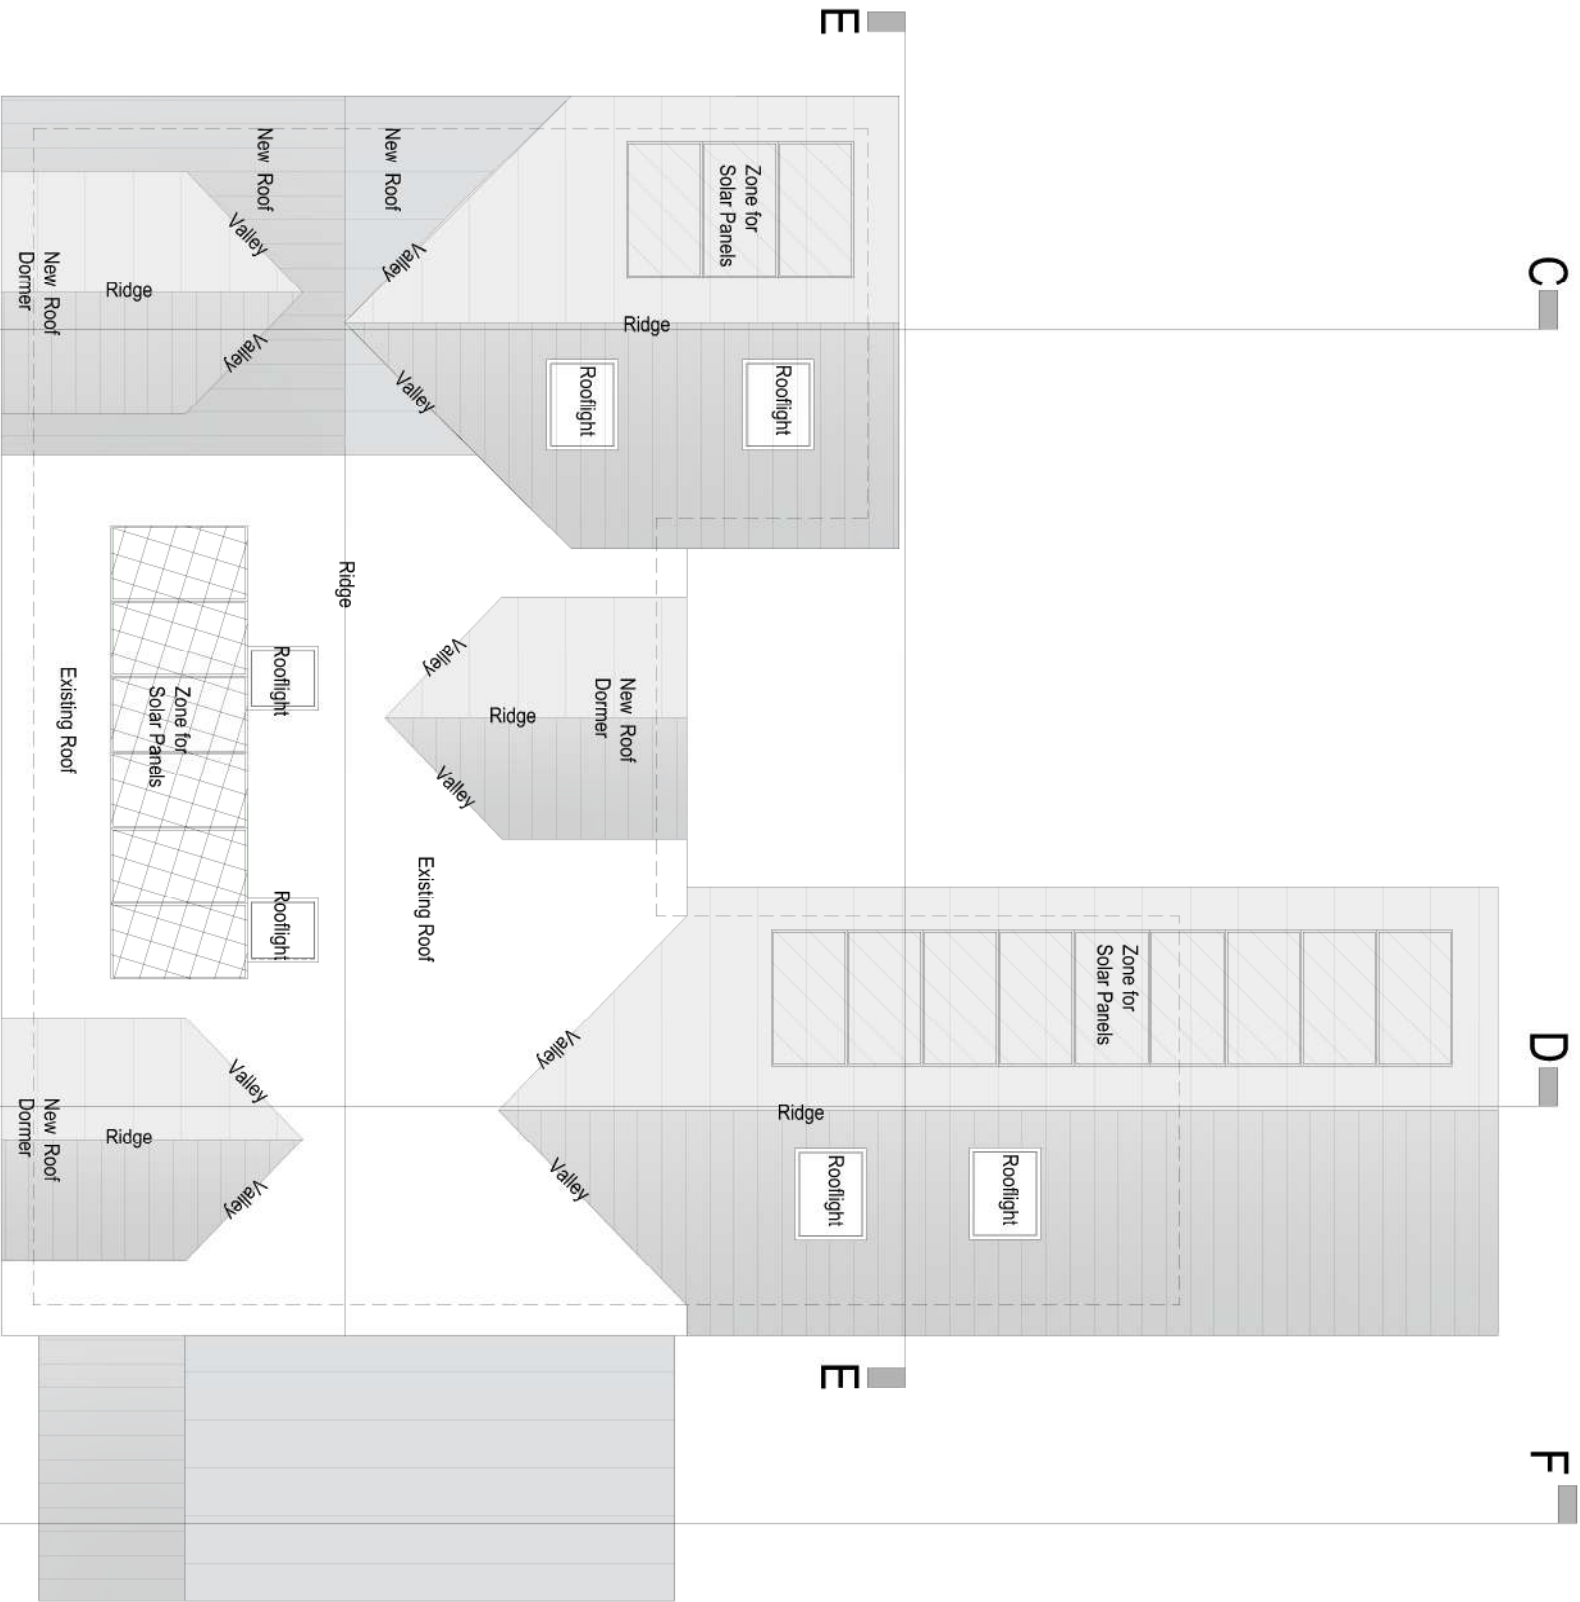

Roof Plan - New area

no	revision	date	drn	chk
A	Initial issue	Oct 21	TJ	SJ
B	Existing garage and toilet / storage removed and new garage and boot room indicated	11 11 21	TJ	SJ

PROPOSED PLANS T&CP DRAWINGS	
scale	1:100
date	OCT 2021
dwg no	A-TP-P-004
rev	B

Roof Plan

project details
Extension to
17A Dulais Road
Seven Sisters
Nr Neath
SA10 9EL