






PROPOSED REAR ELEVATION

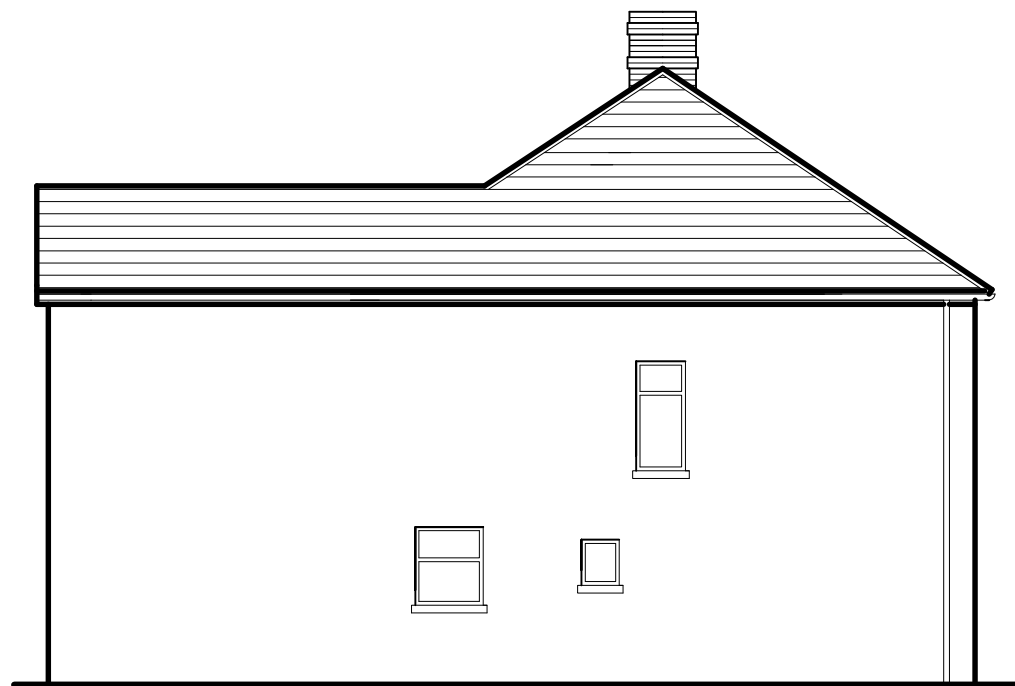


PROPOSED RH SIDE ELEVATION

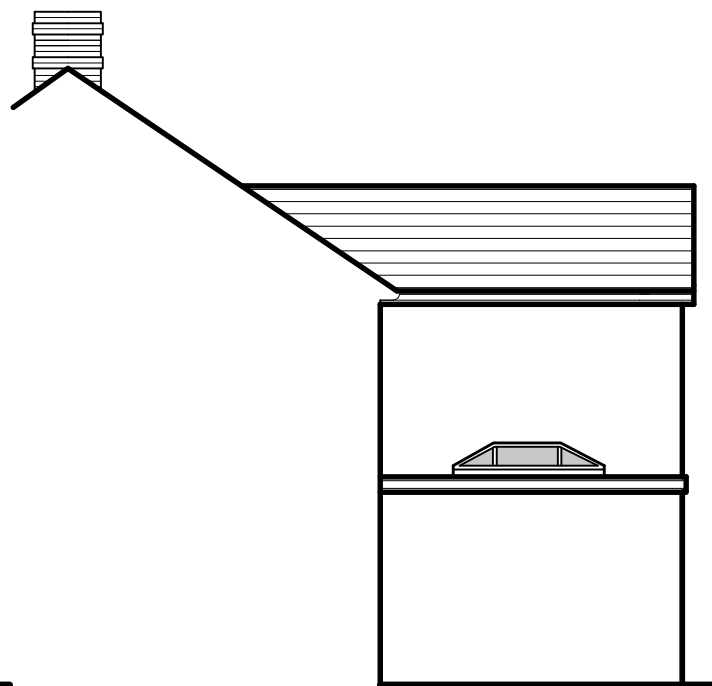


PROPOSED LH SIDE ELEVATION

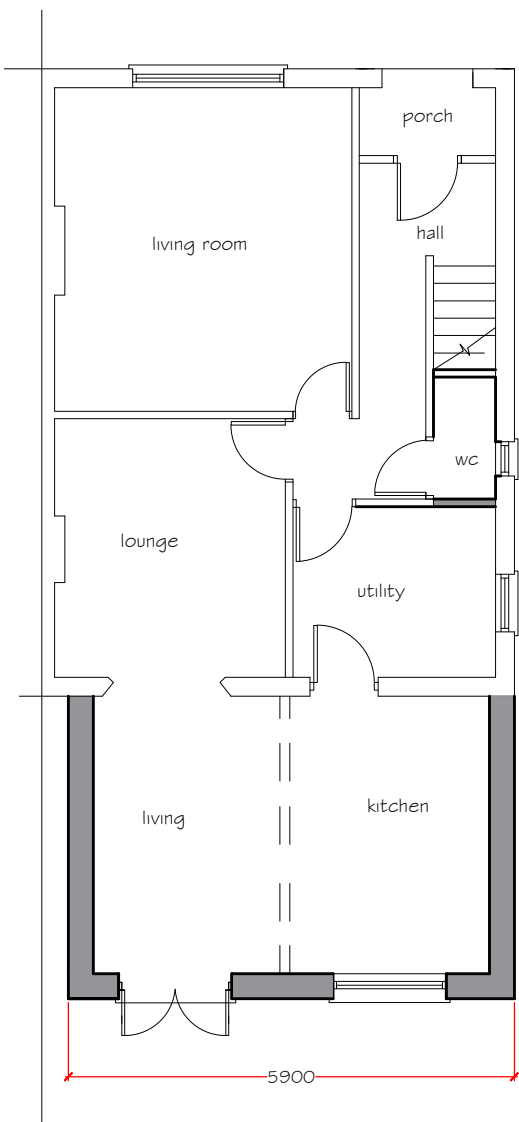

PROPOSED GROUND FLOOR PLAN

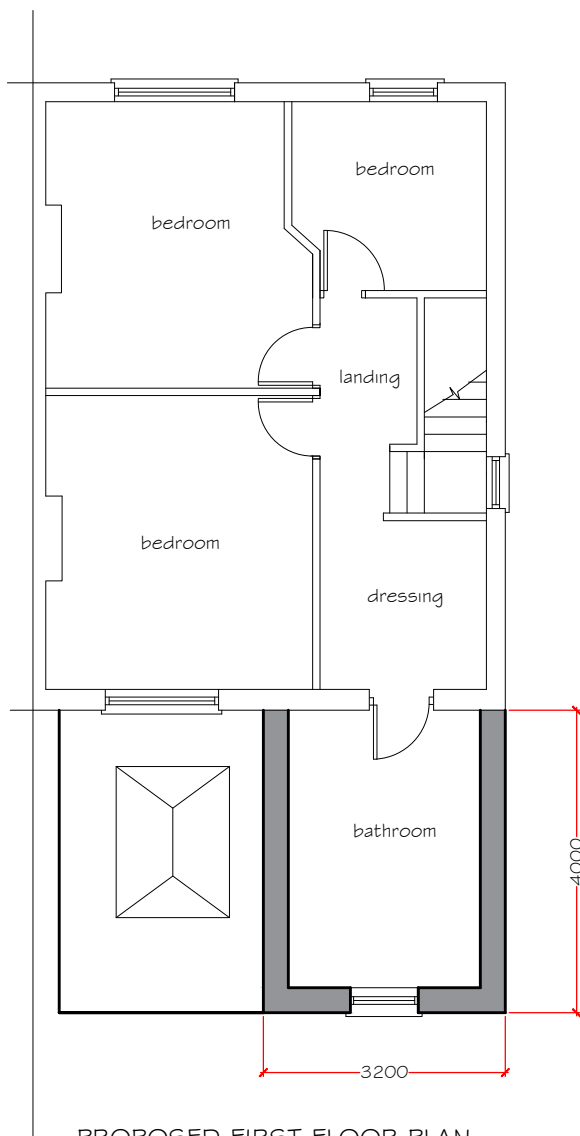

PROPOSED FIRST FLOOR PLAN

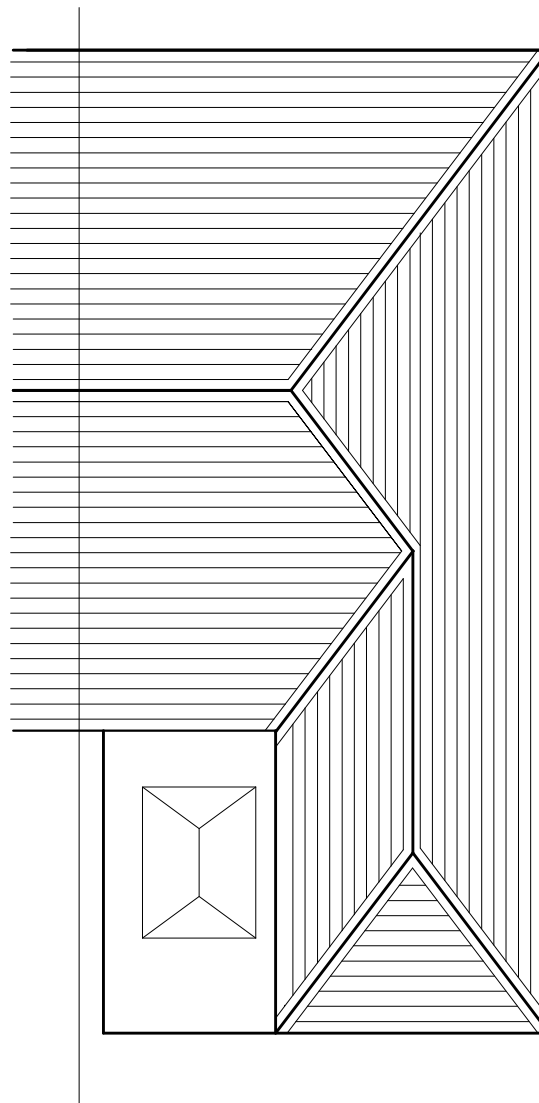

PROPOSED ROOF PLAN

Proposed materials and finishes
TO MATCH EXISTING

main roof concrete tile

new flat roof rubber finish with lantern window

walls roughcast rendered finish

windows and doors upvc d/g units

revision A 06/12/21
elevation corrected

project title
Proposed two storey
rear extension
I Dan Y Coed, Cwmafan

drawing title
Proposed Elevations
and Floor Plans

drawing No I DYC - 03

date Nov 2021 scale 1:100