




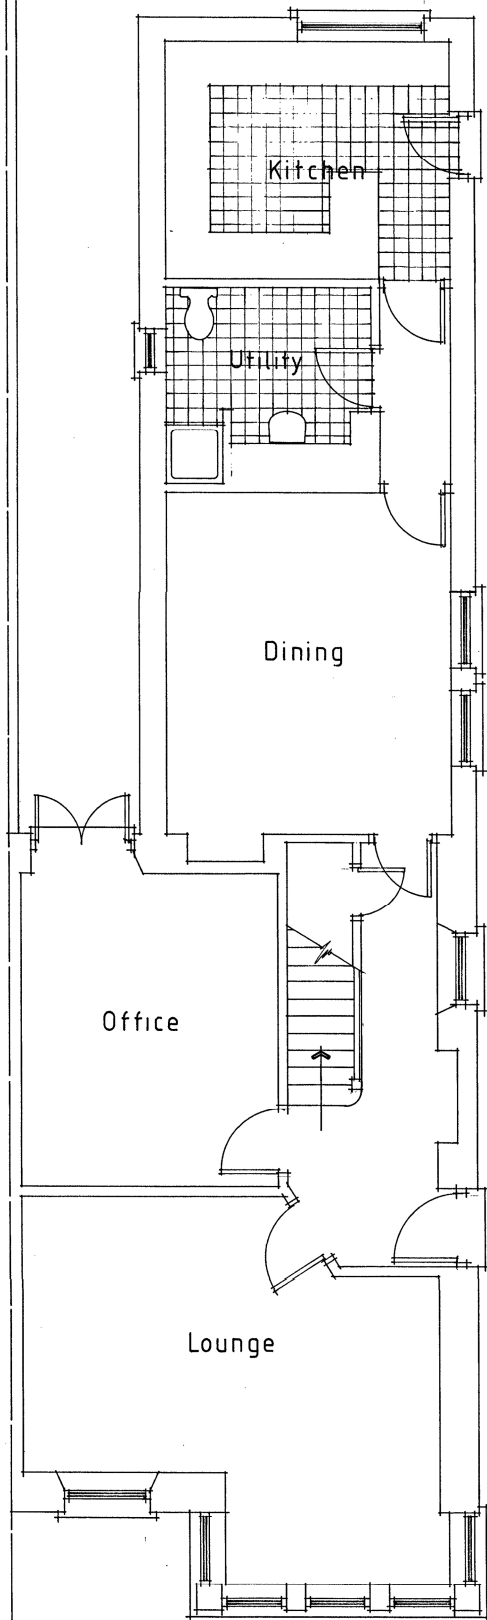

Ground Floor Plan

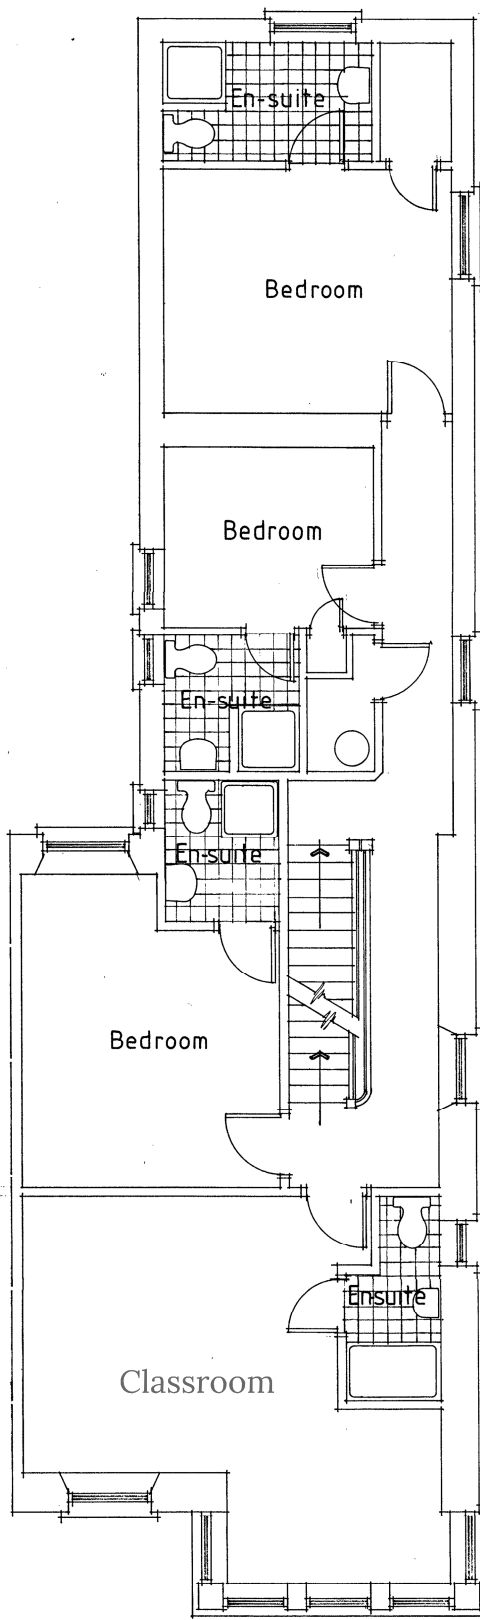

First Floor Plan

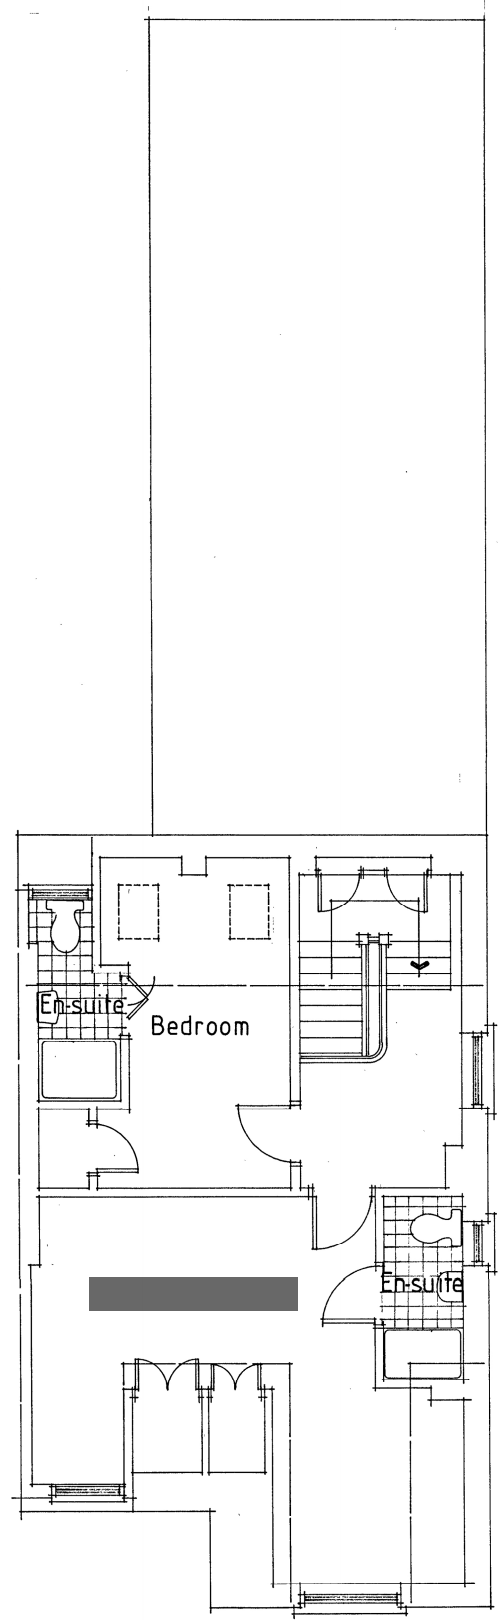

Second Floor Plan

PROPOSED

PROPOSED CHANGE OF USE		M	T	H
J Fusco				
282 Neath Road				
Briton Ferry				
Neath				
Drawn.....R A HUGHES				
Date.....JULY				
Scale.....1:50 @ A2				
221 786 01				