


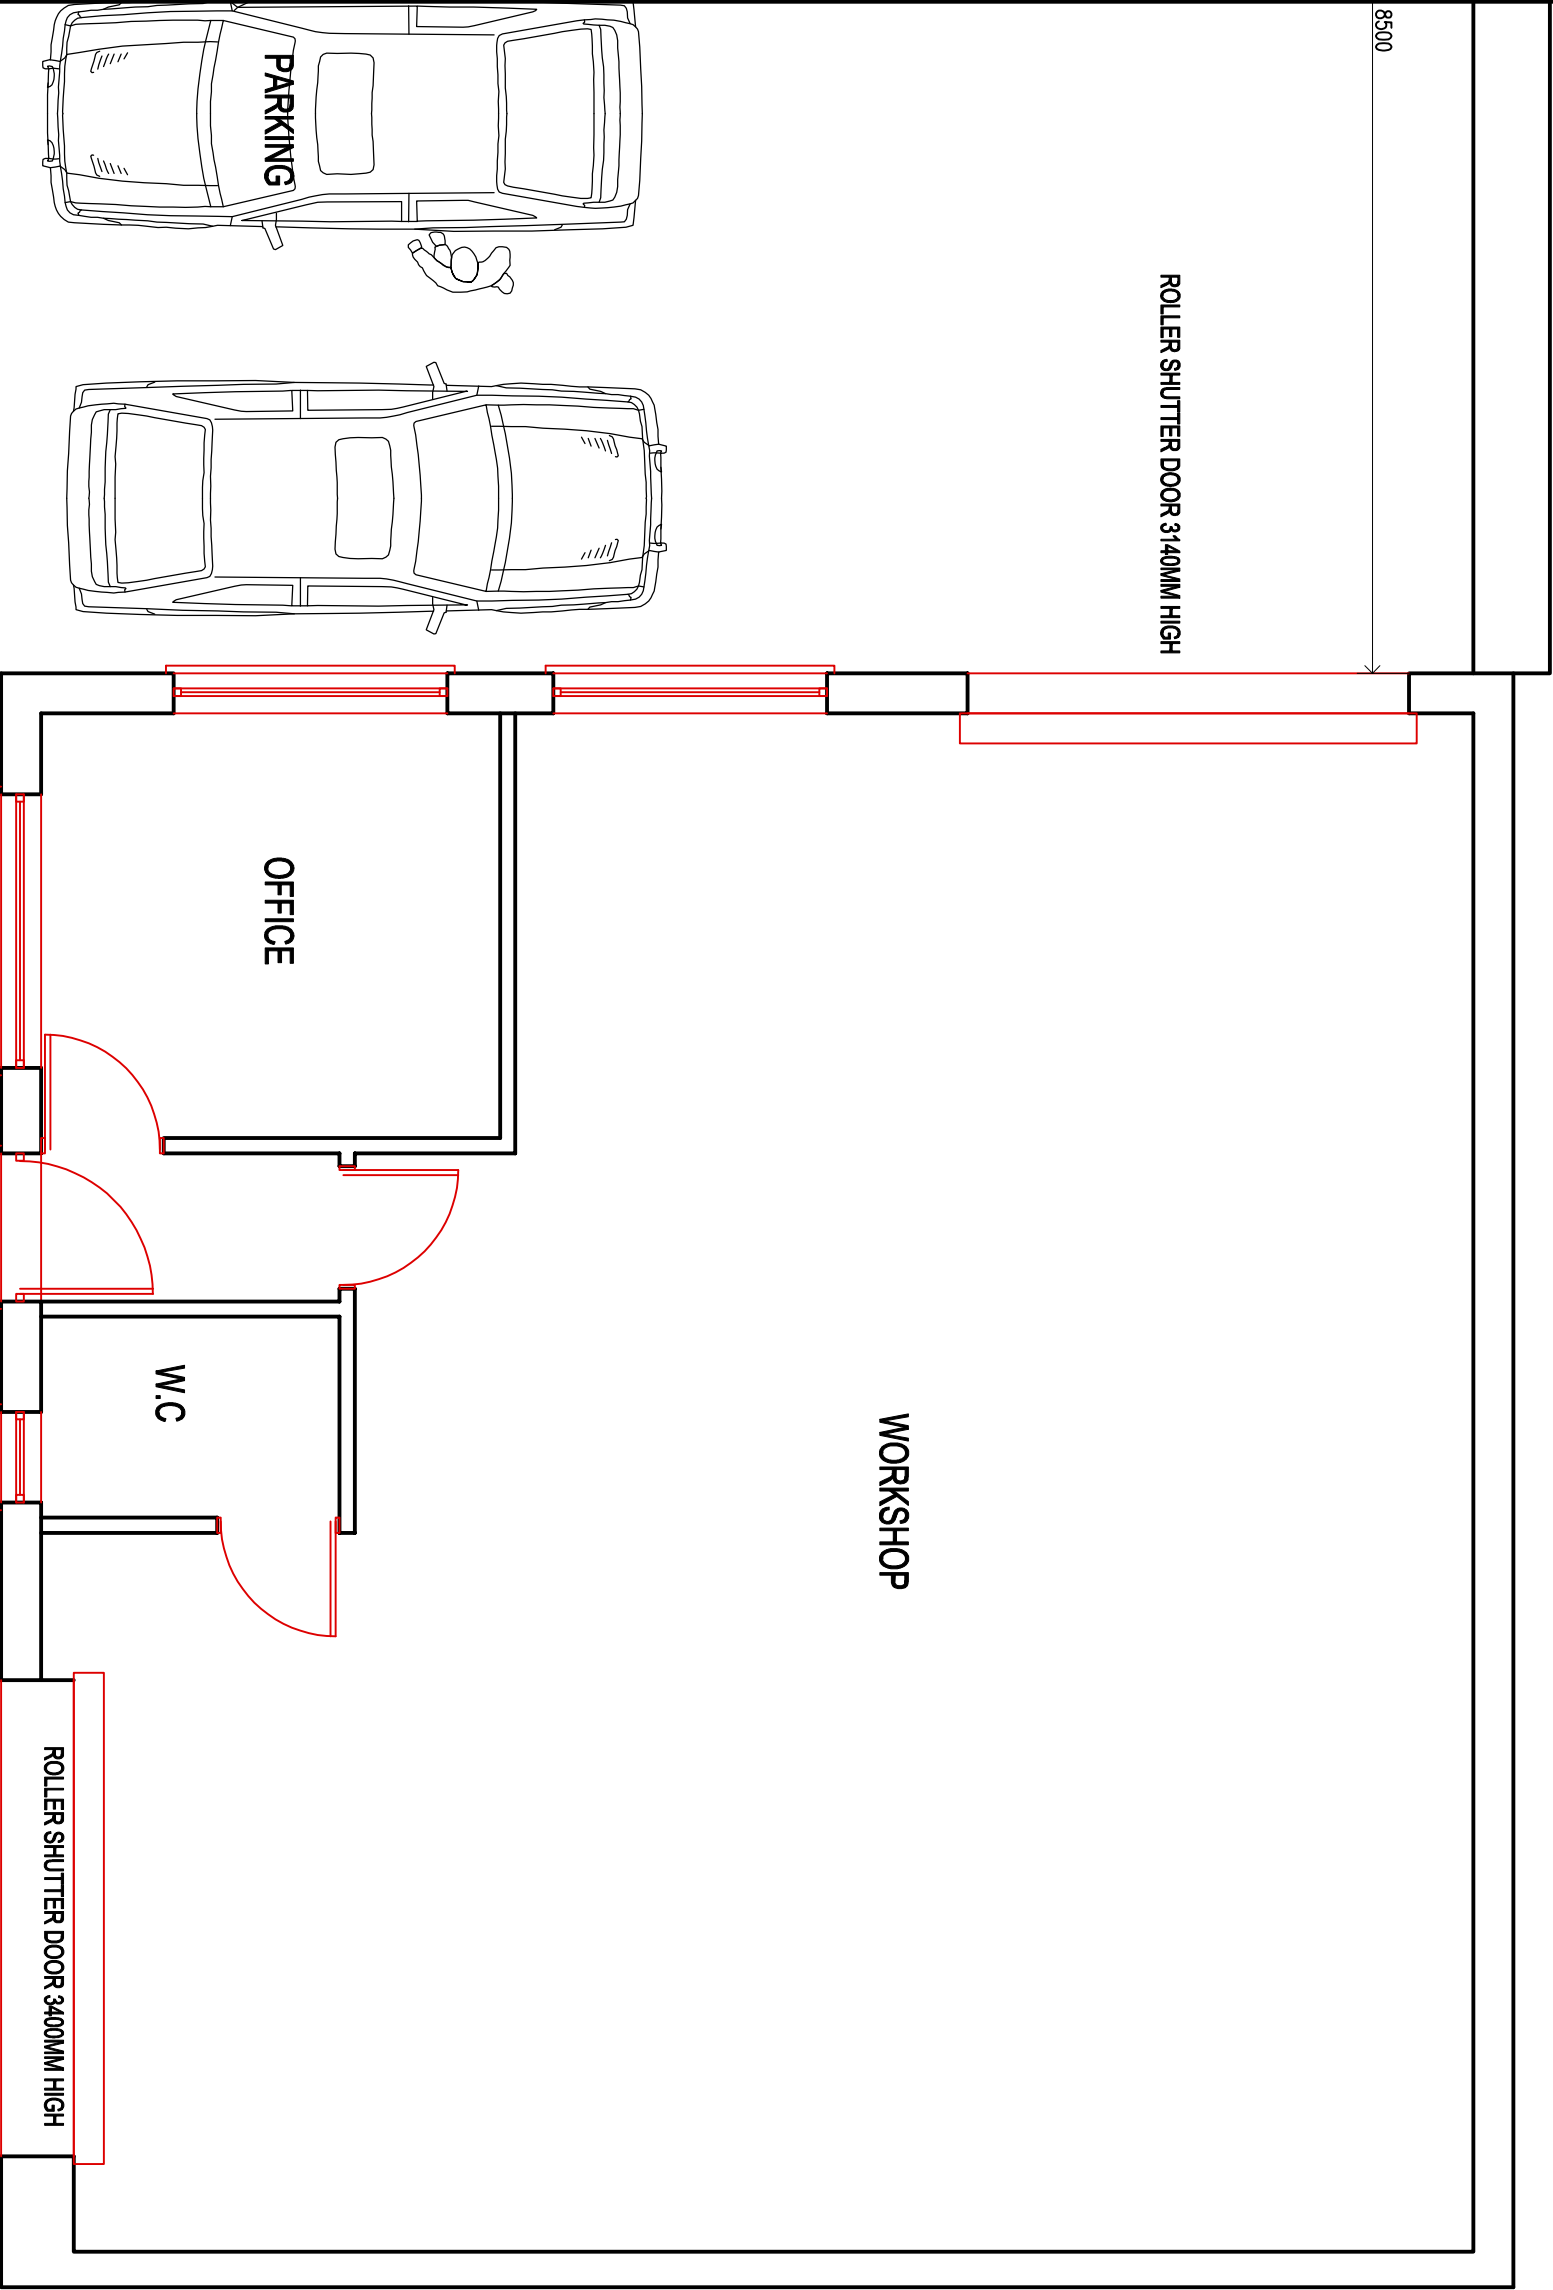

EXISTING GROUND FLOOR PLAN.
(1:50)

CLIENT		
GGL AUTO REPAIR & MAINTENANCE		
job title		
PROPOSED WORKSHOP EXTENSION @ GGL AUTO REPAIR CWMAYON ROAD. PORT TALBOT SA12 8RF.		
drawing title		
EXISTING GARAGE FLOOR PLAN.		
job No:	drawing No:	scales:
21.132	02	1:500 @A3