




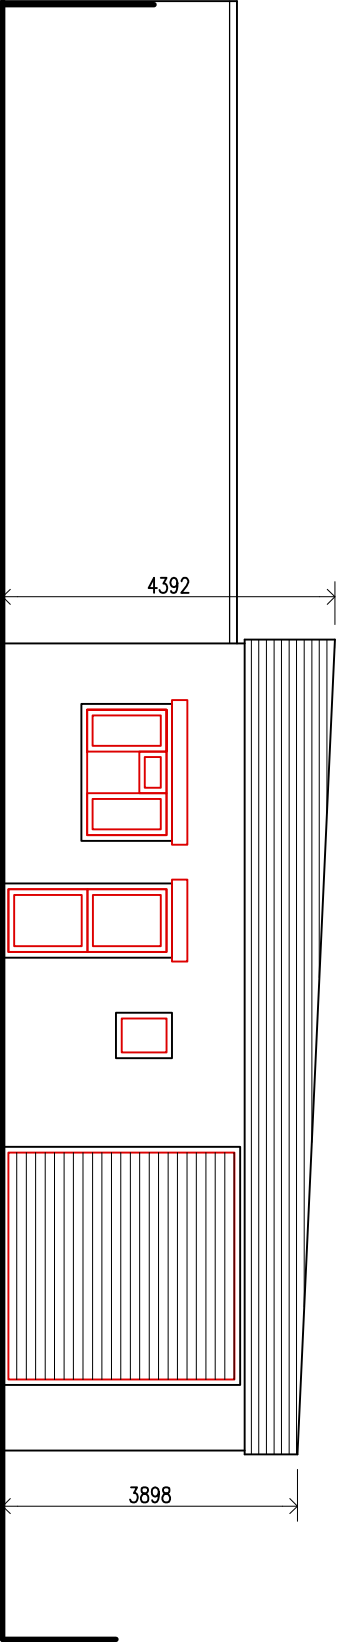


EXISTING FRONT ELEVATION.
(1:100)

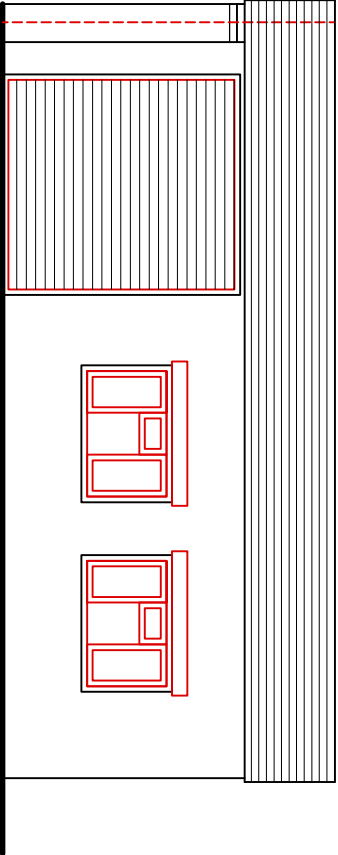

EXISTING SIDE ELEVATION.
(1:100)

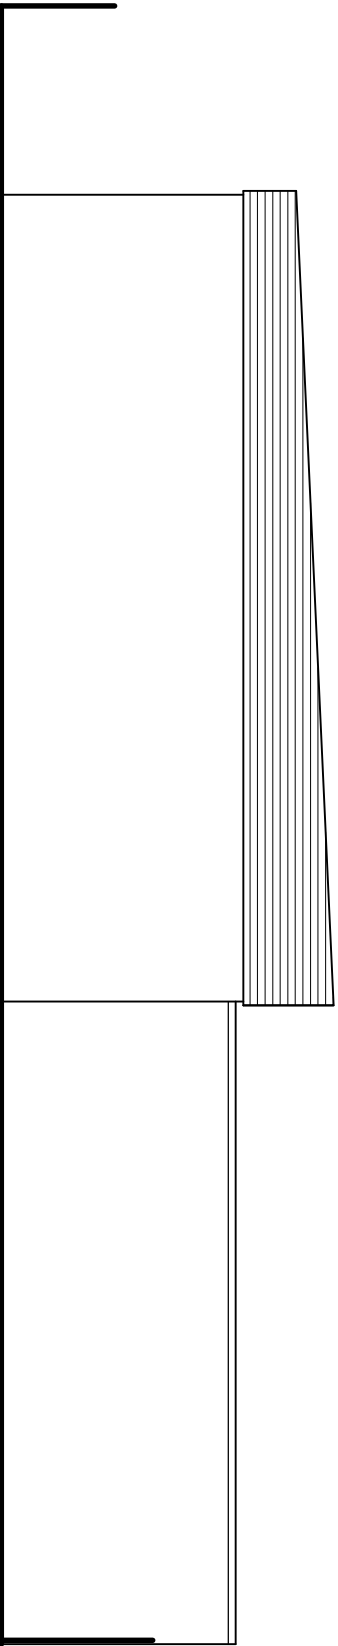

EXISTING REAR ELEVATION.
(1:100)

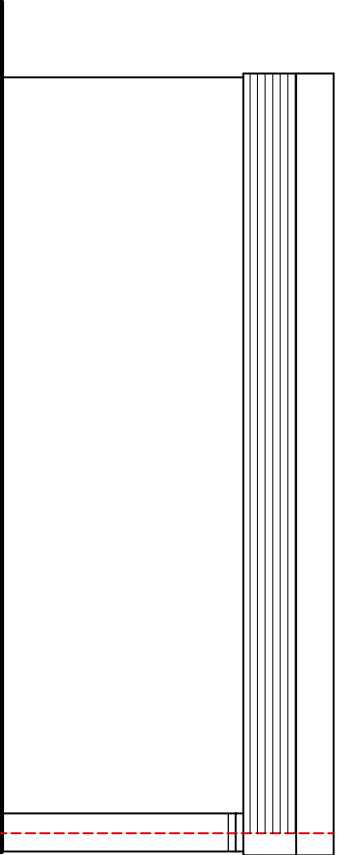

EXISTING SIDE ELEVATION.
(1:100)

CLIENT		
GGL AUTO REPAIR & MAINTENANCE		
job title		
PROPOSED WORKSHOP EXTENSION @ GGL AUTO REPAIR CWMAYON ROAD. PORT TALBOT SA12 8RF.		
drawing title		
EXISTING GARAGE ELEVATIONS		
job No:	drawing No:	scales:
21.132	04	1:100 @A3