


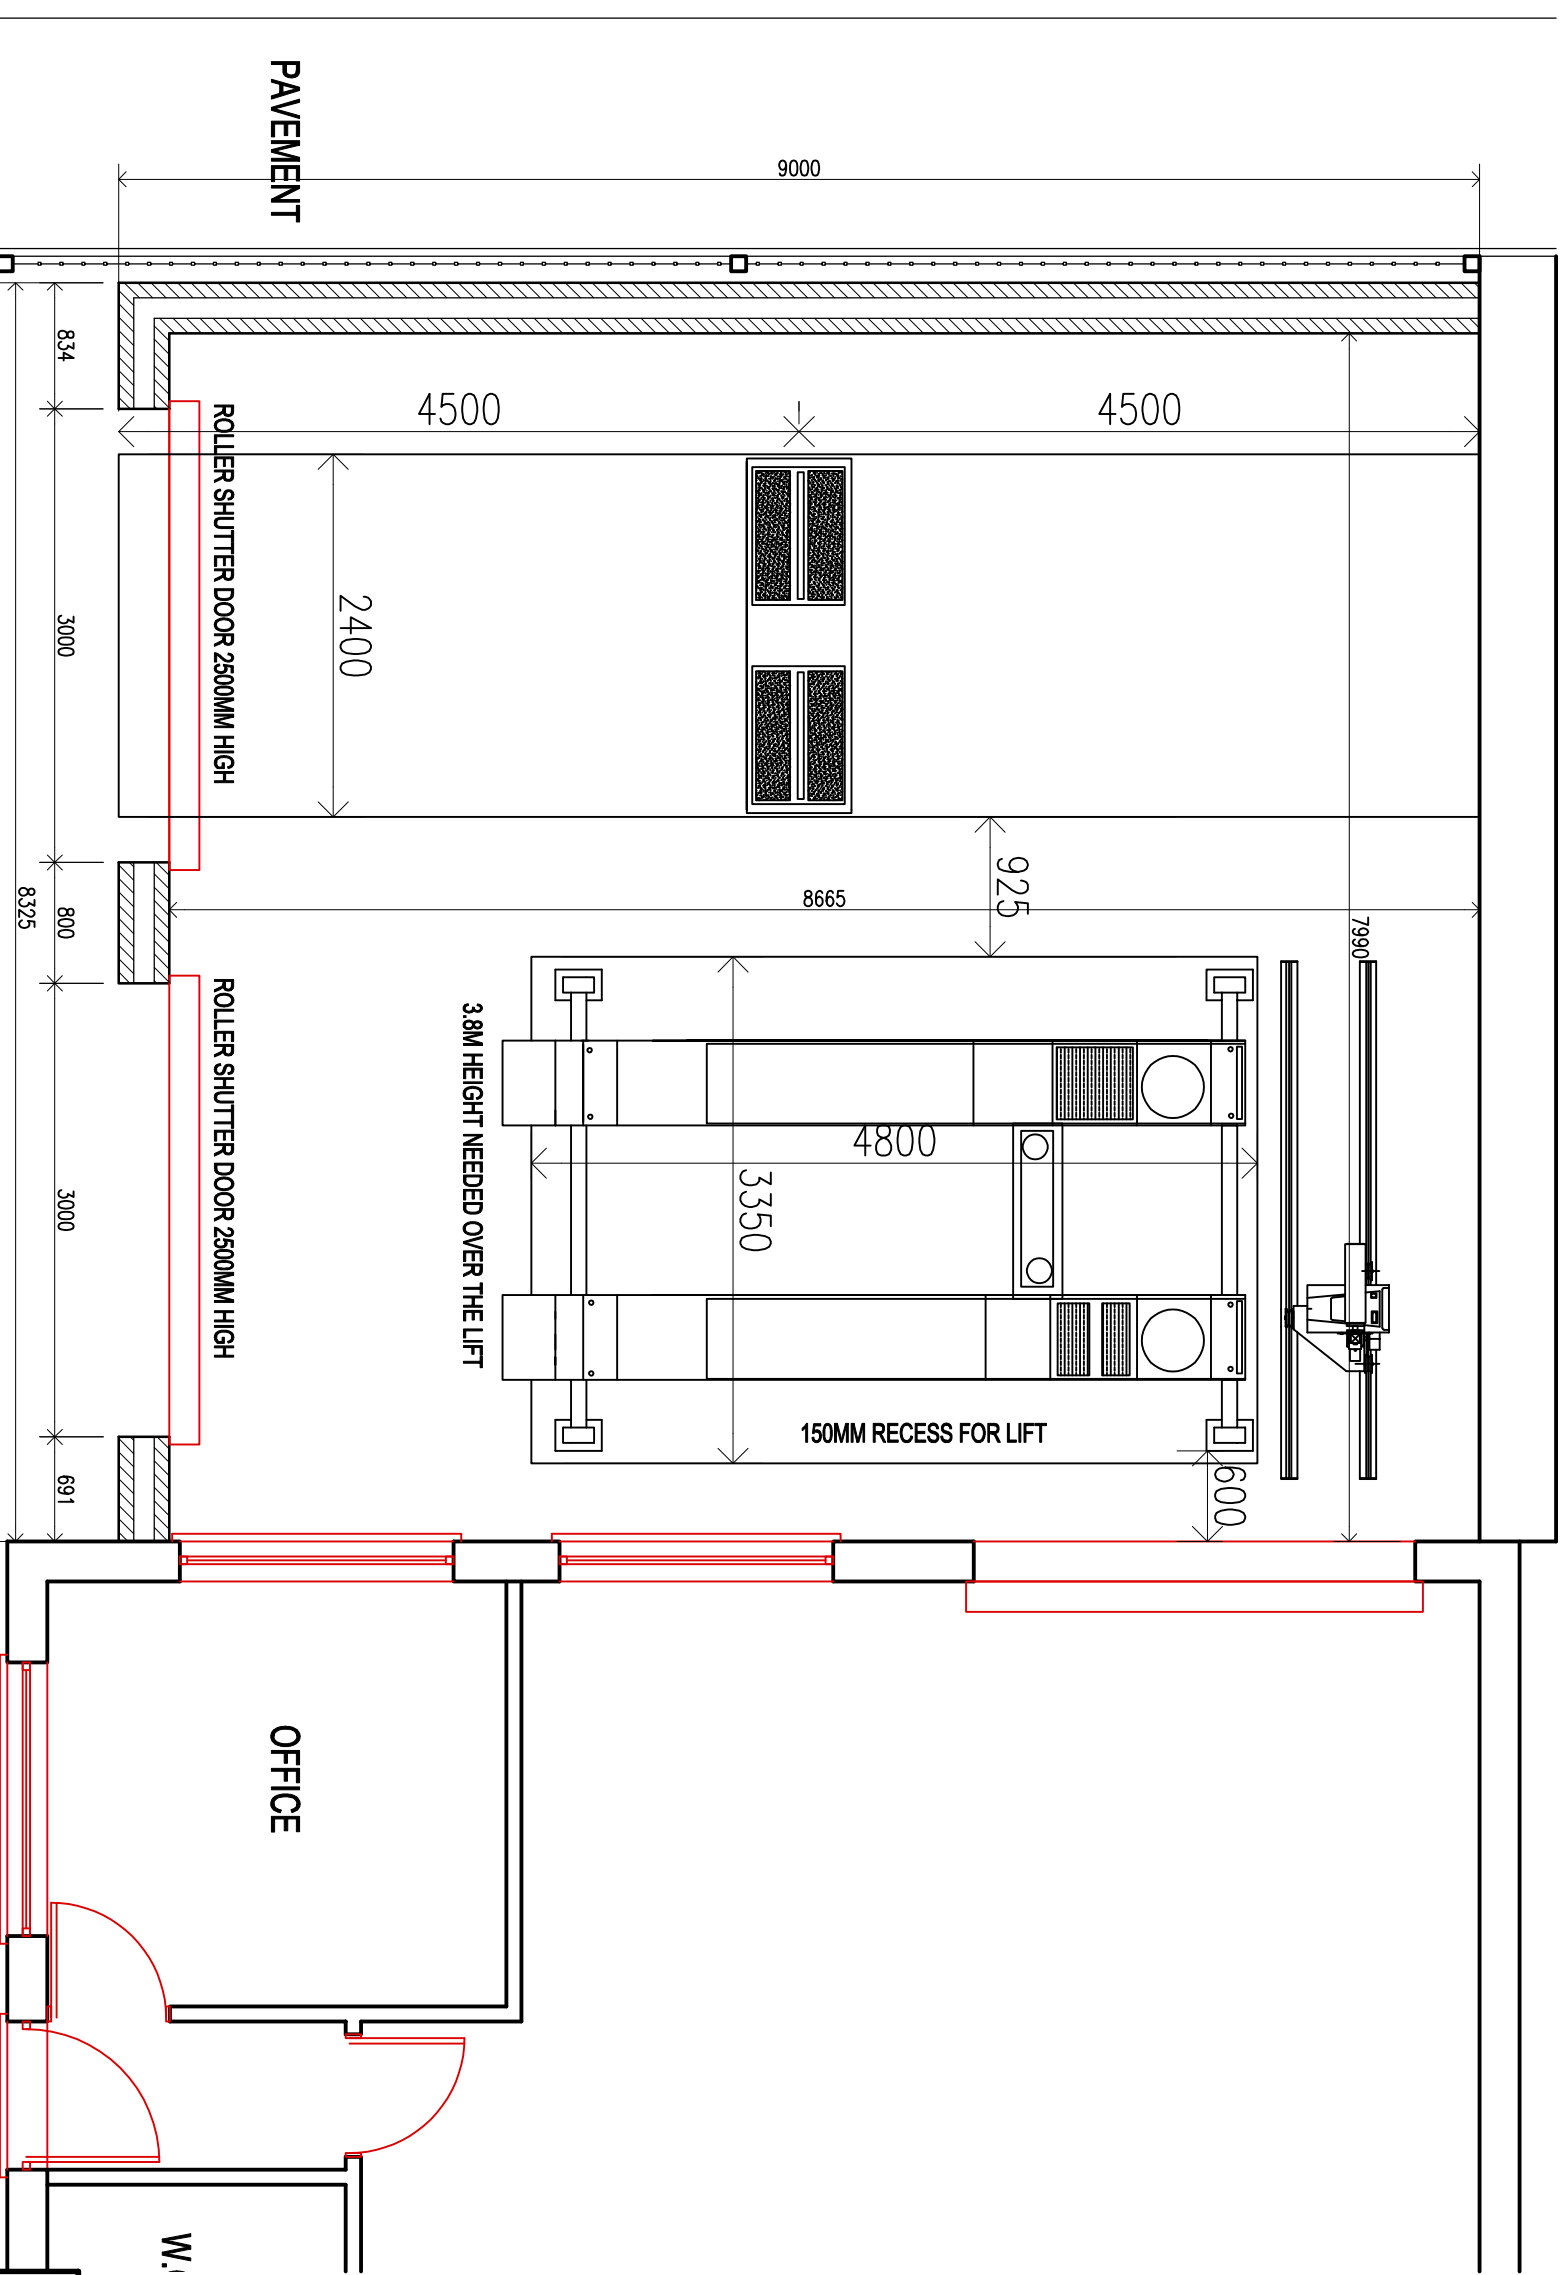

ENTRANCE

PAVEMENT

9000

4500

4500

2400

3000

834

8325

800

3000

691

ROLLER SHUTTER DOOR 2500MM HIGH

ROLLER SHUTTER DOOR 2500MM HIGH

3.8M HEIGHT NEEDED OVER THE LIFT

150MM RECESS FOR LIFT

600

7990

OFFICE

W.C.

CLIENT

GGL AUTO REPAIR & MAINTENANCE

job title

PROPOSED WORKSHOP EXTENSION @ GGL AUTO REPAIR
CWMAYON ROAD. PORT TALBOT SA12 8RF.

drawing title

PROPOSED GARAGE FLOOR PLAN.

job No:

21.132

drawing No:

03

scales:

1:500 @A3