


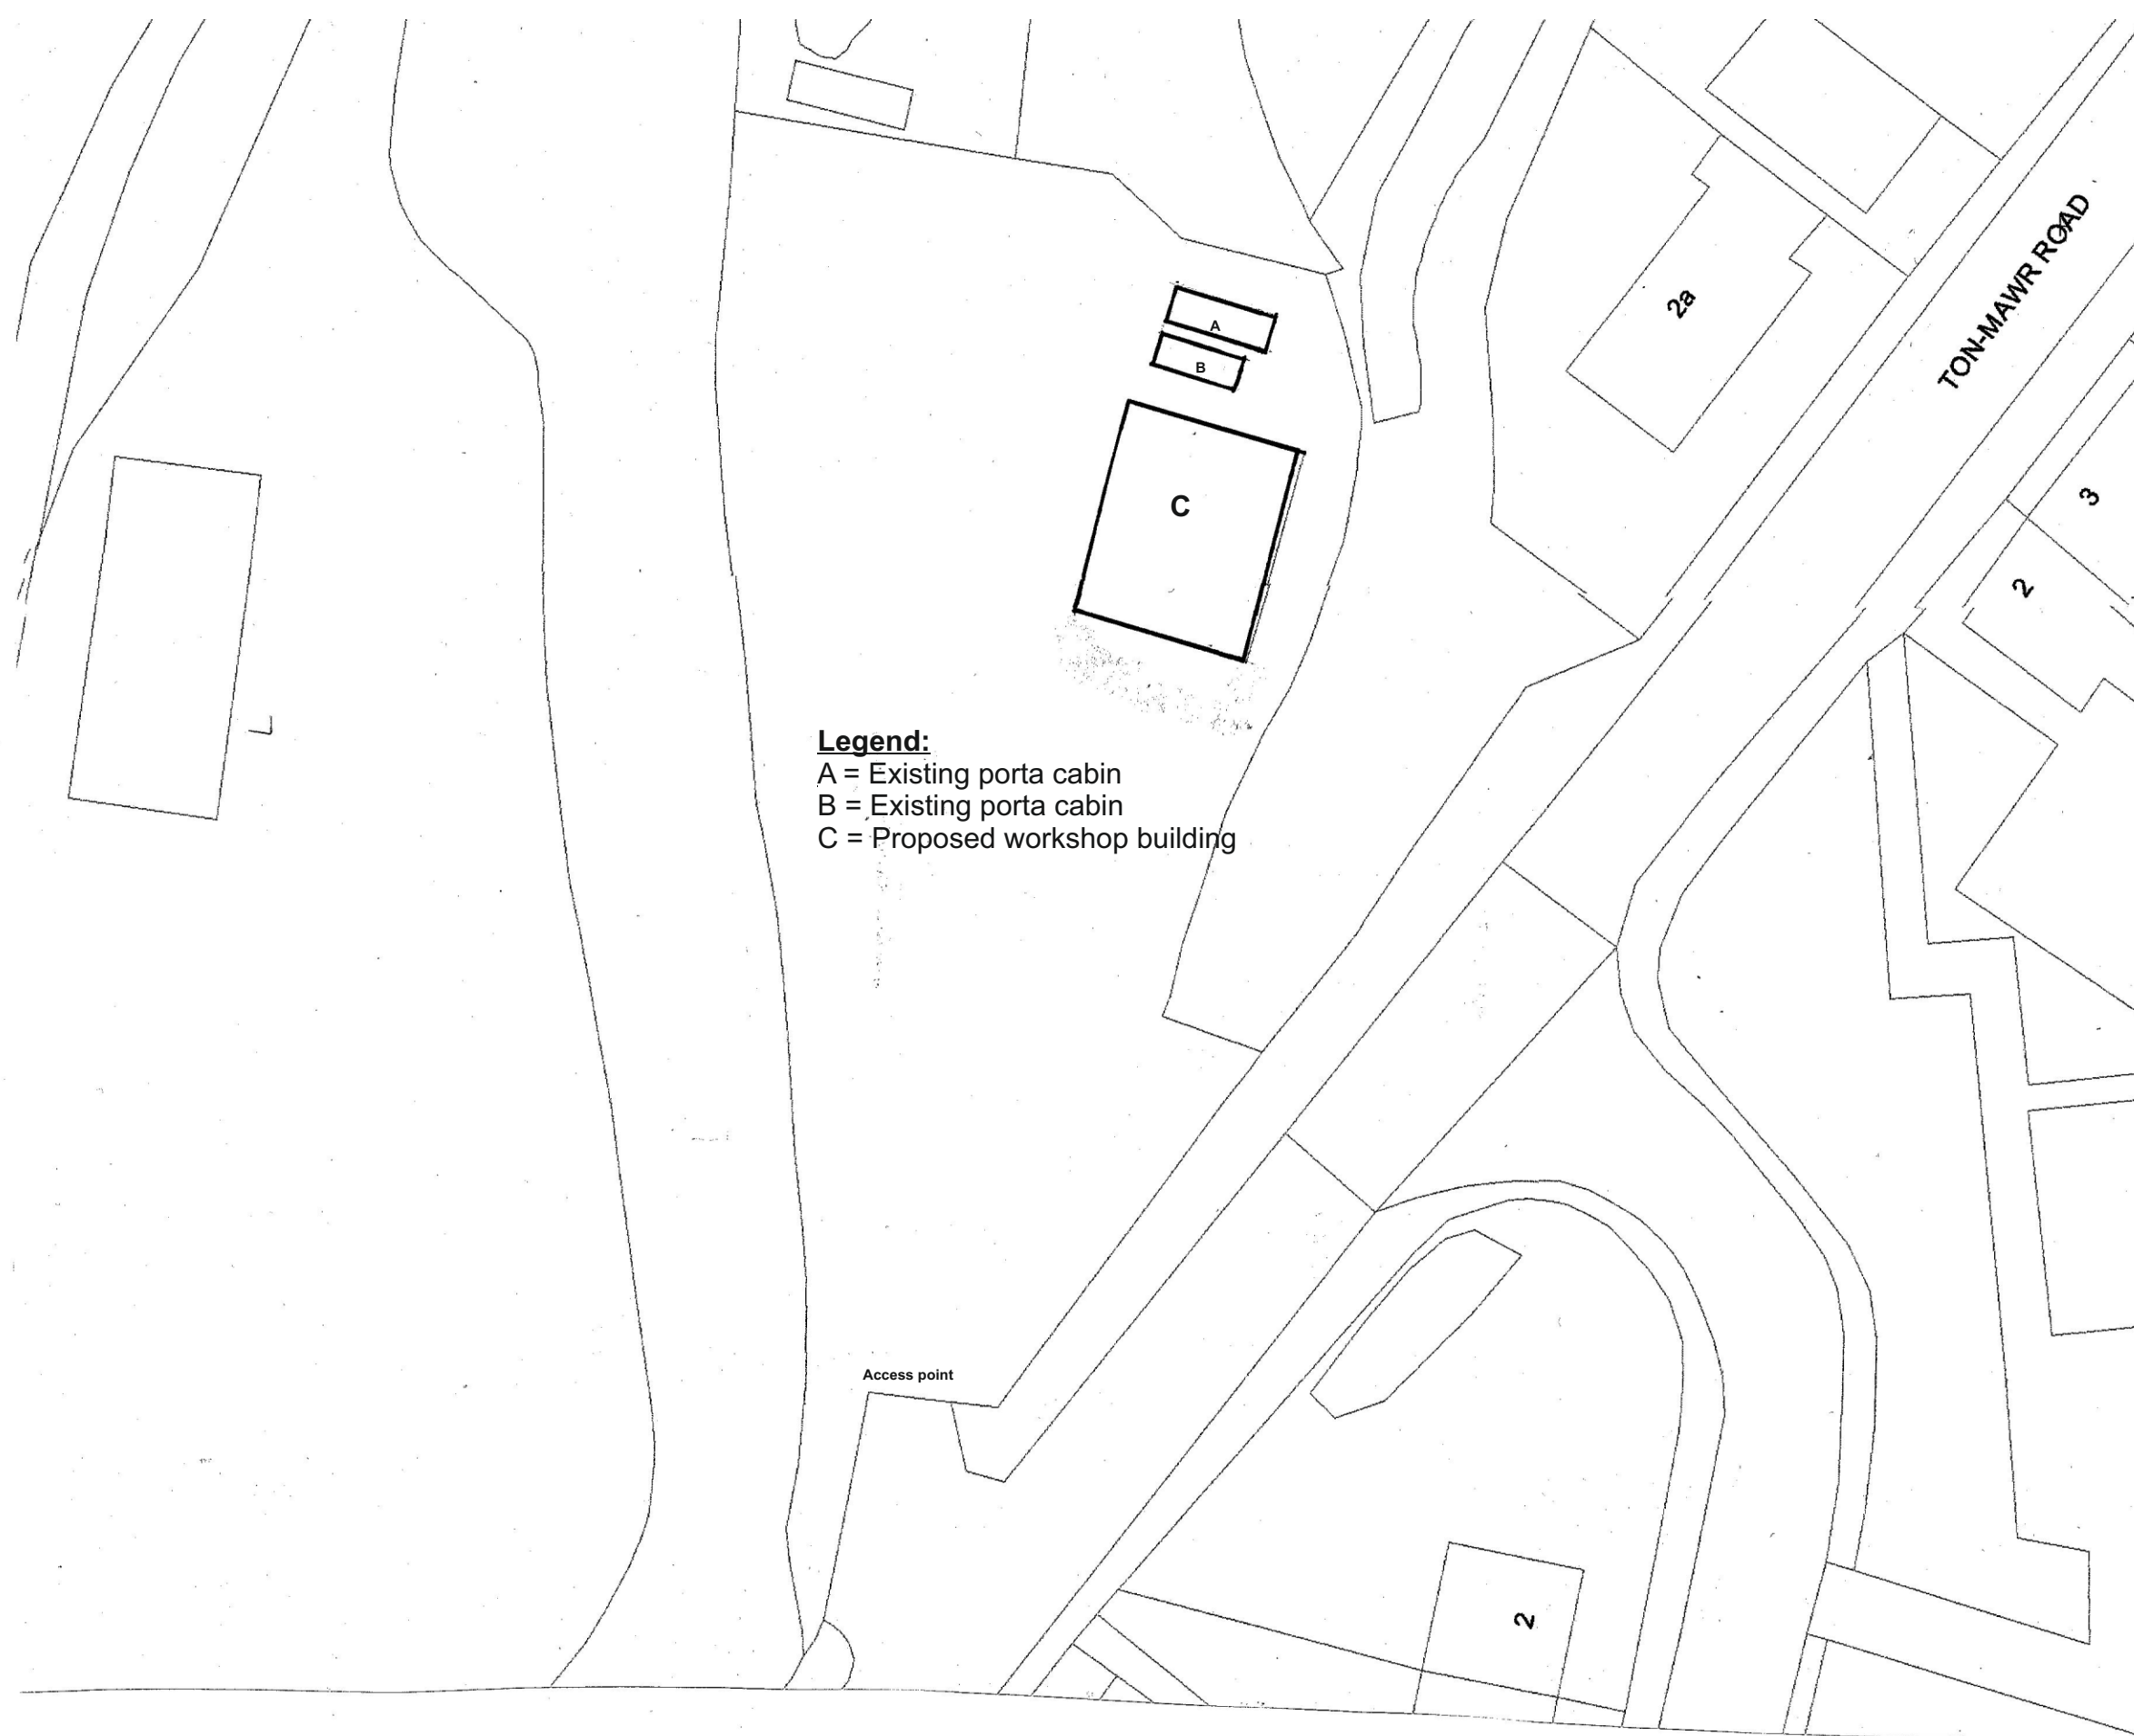

Ron Bagshaw & Associates Ltd.

Architectural Design & Planning Consultants



Wood Field House
1b Rosser Terrace
Cilfrew
Neath, SA10 8LH

Contact Details -
01639 632822 (Office)
07870 863859 (Mobile)
mail@ronbagshaw.co.uk

Drawing No: JH/2021/02

Scale: 1:500 @ A3

Date: October 2021

Notes/Revisions

Proposal: Retention of porta cabins and new workshop.

Location: The Yard, Tonmawr Road, Efail Fach, Pontrhydyfen, Port Talbot.

Client: Mr Jeff Howard

Title: Proposed Site Plan