



EXISTING


Scale: 1:100

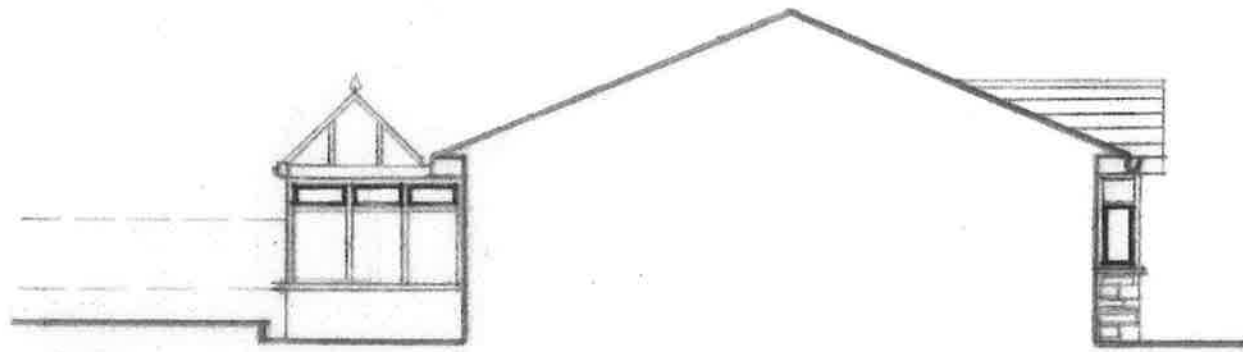

Side Elevation

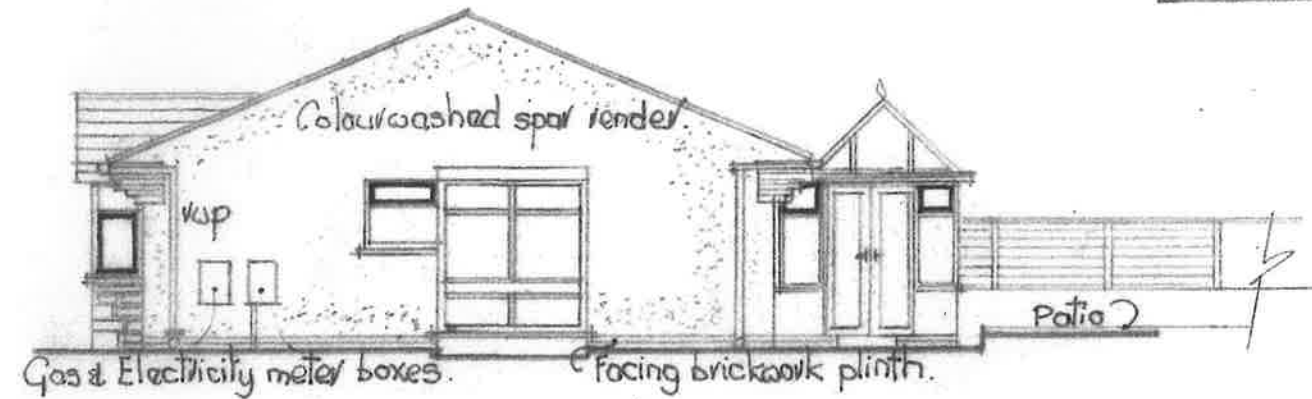

Side Elevation

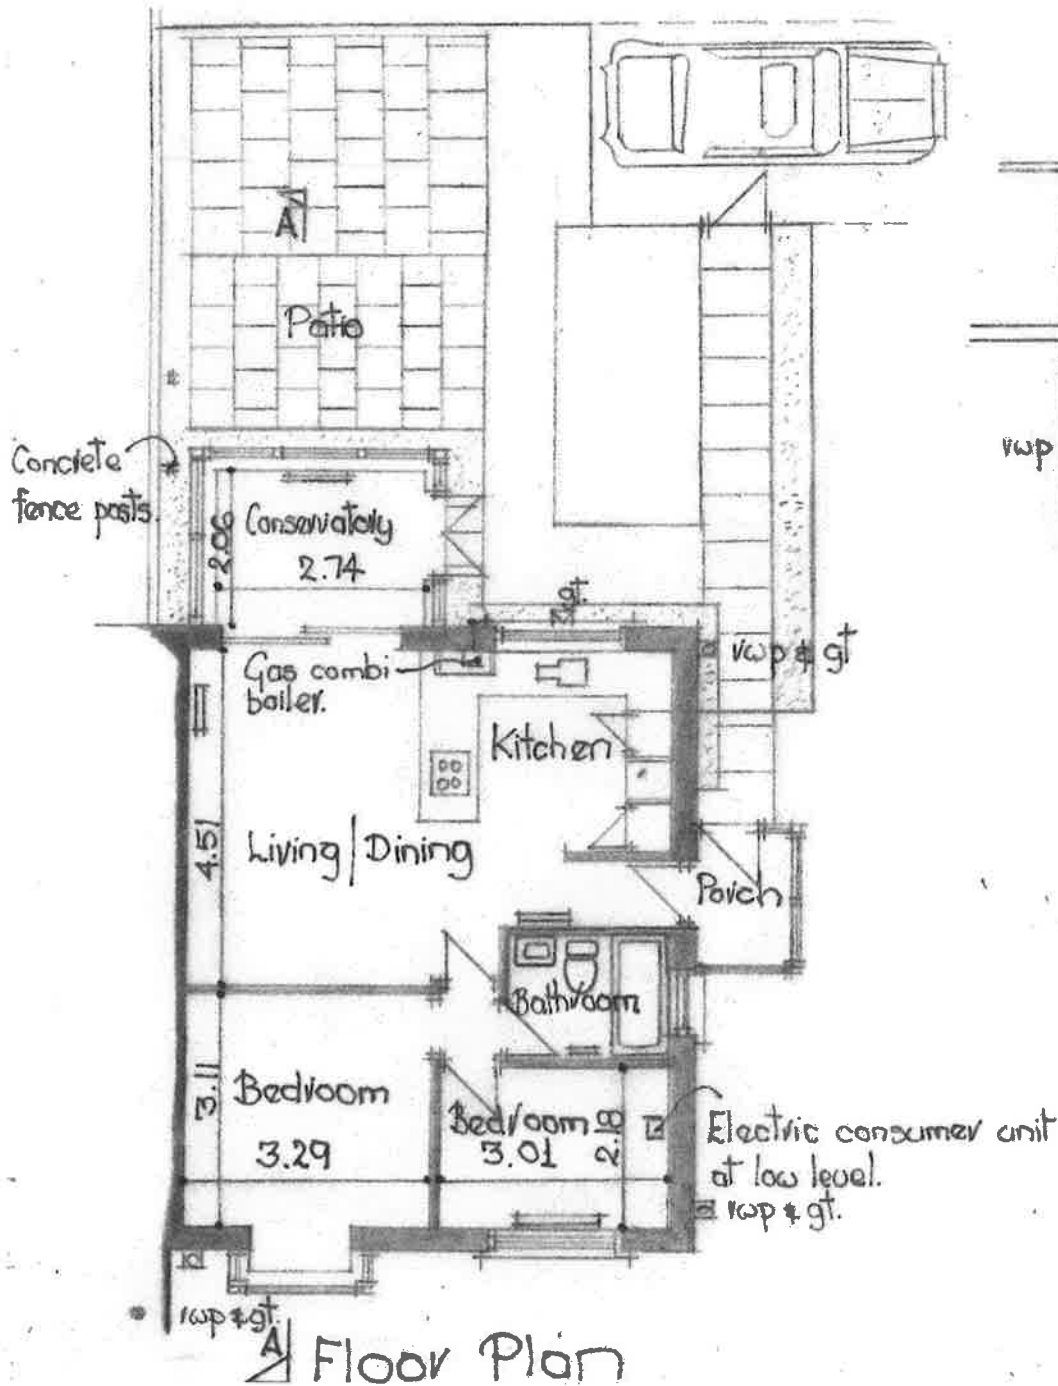


Floor Plan




Front Elevation

Brown PVC double-glazed doors and windows.

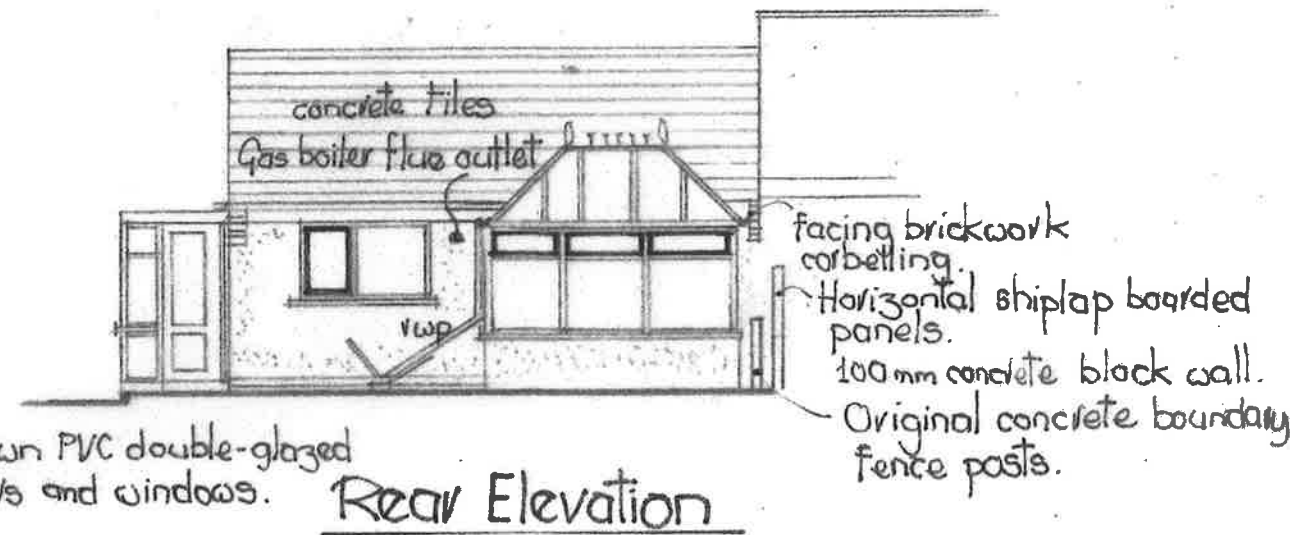

Rear Elevation

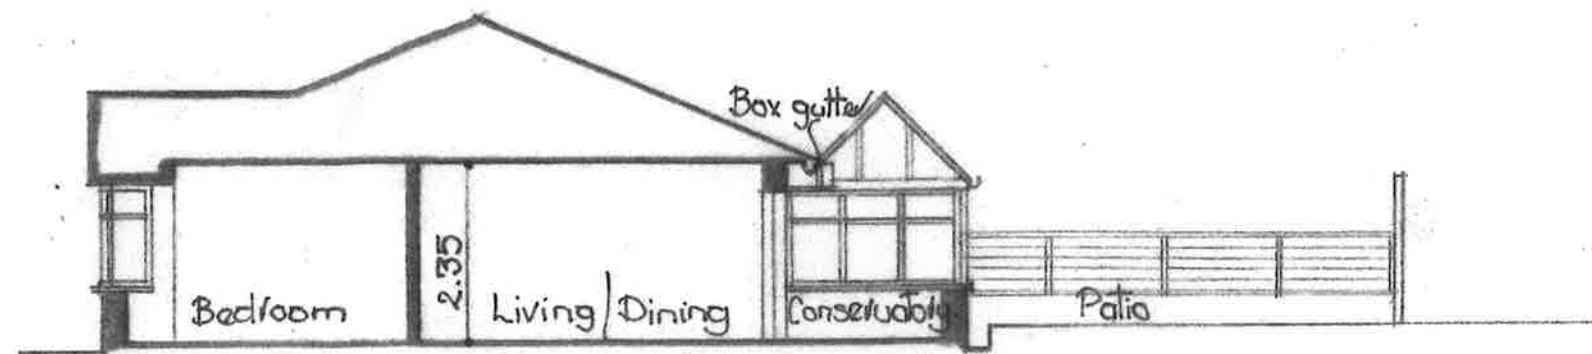

Section A-A