

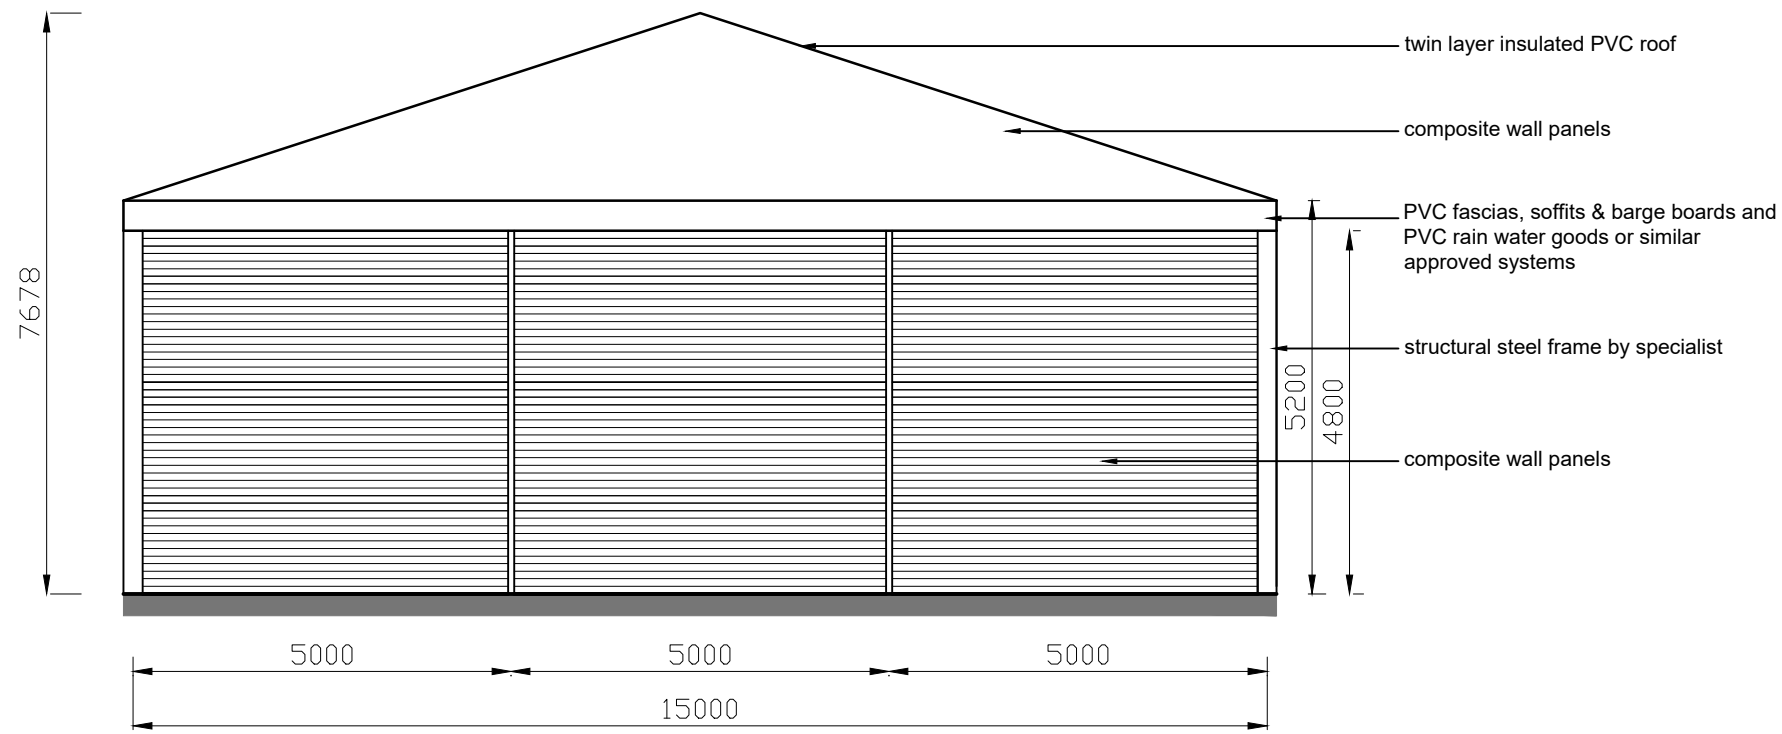
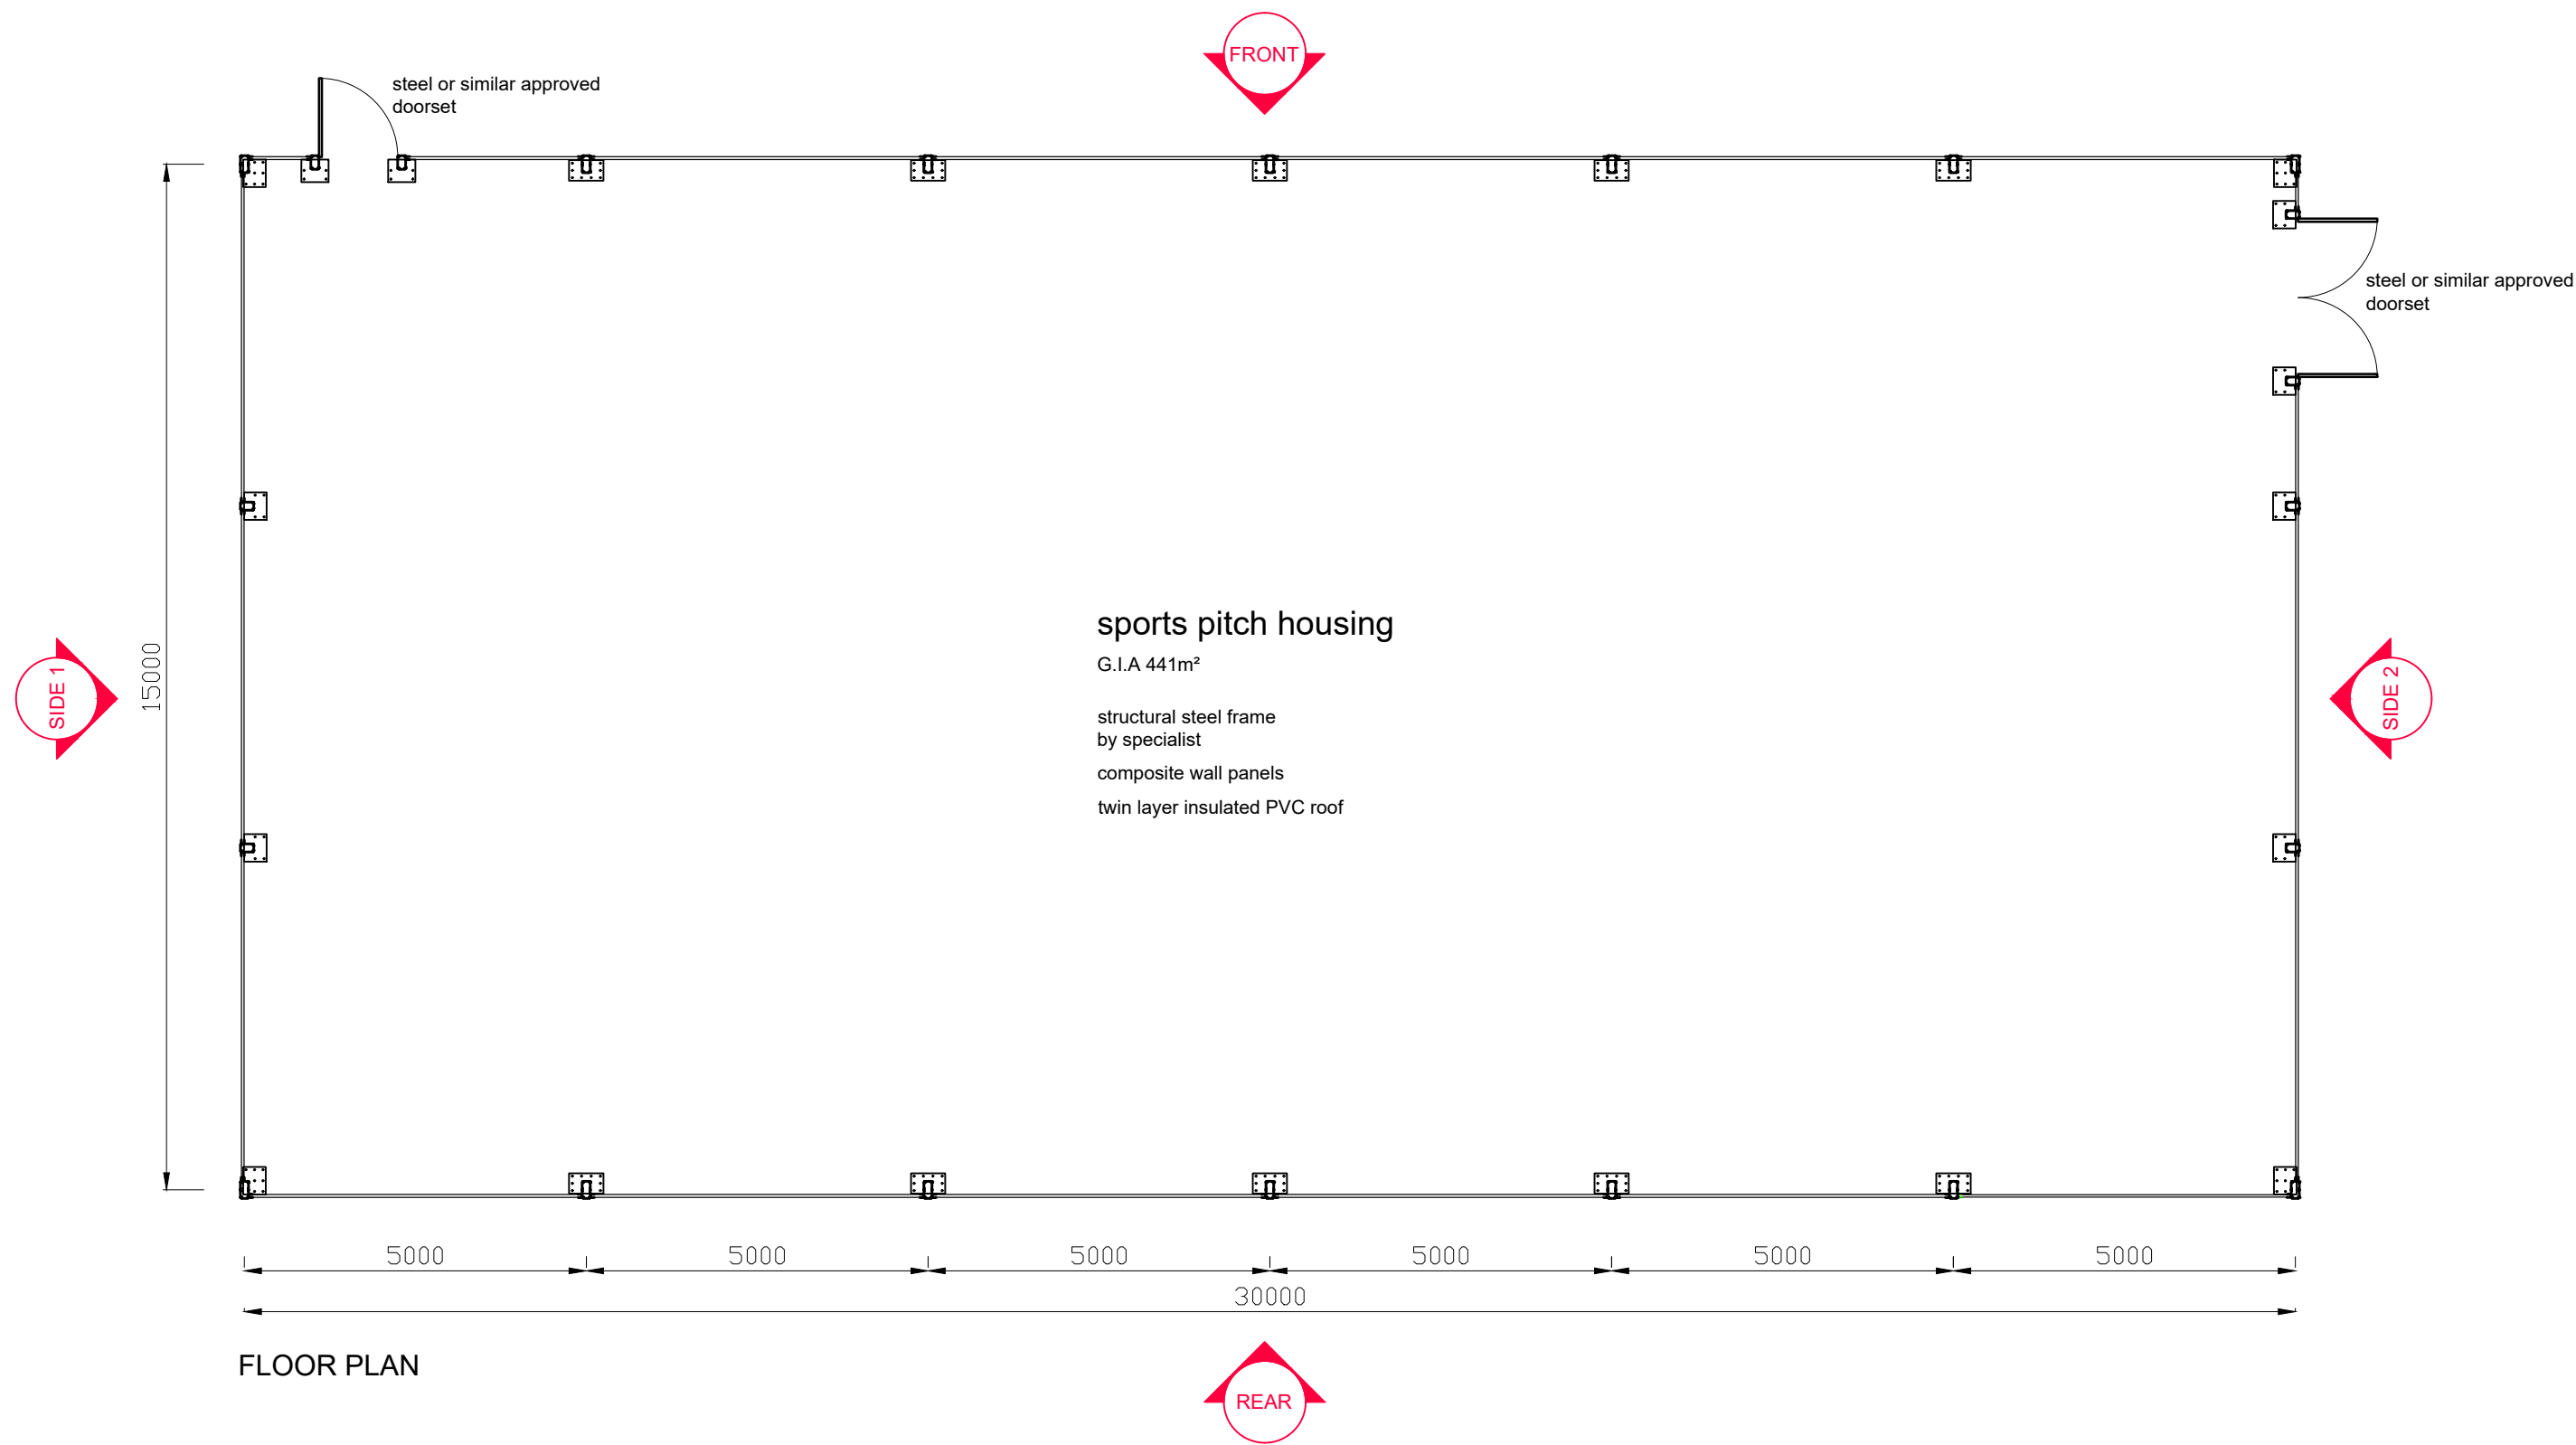



© Neptune Planning & Development Ltd - The copyright of this drawing is vested in Neptune Planning & Development Ltd. - Neptune Architectural is a trading name of Neptune Planning & Development Ltd. - Neptune Planning & Development Ltd. is the owner and author of this work. No part or parts of this work including the whole of this work are to be copied or re-produced without written consent of Neptune Planning & Development Ltd.

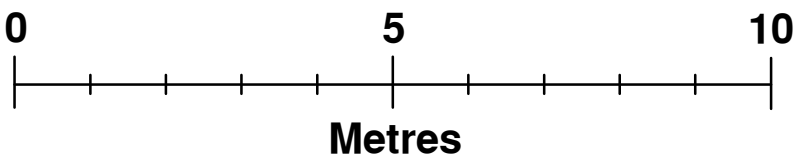


SIDE 1 ELEVATION

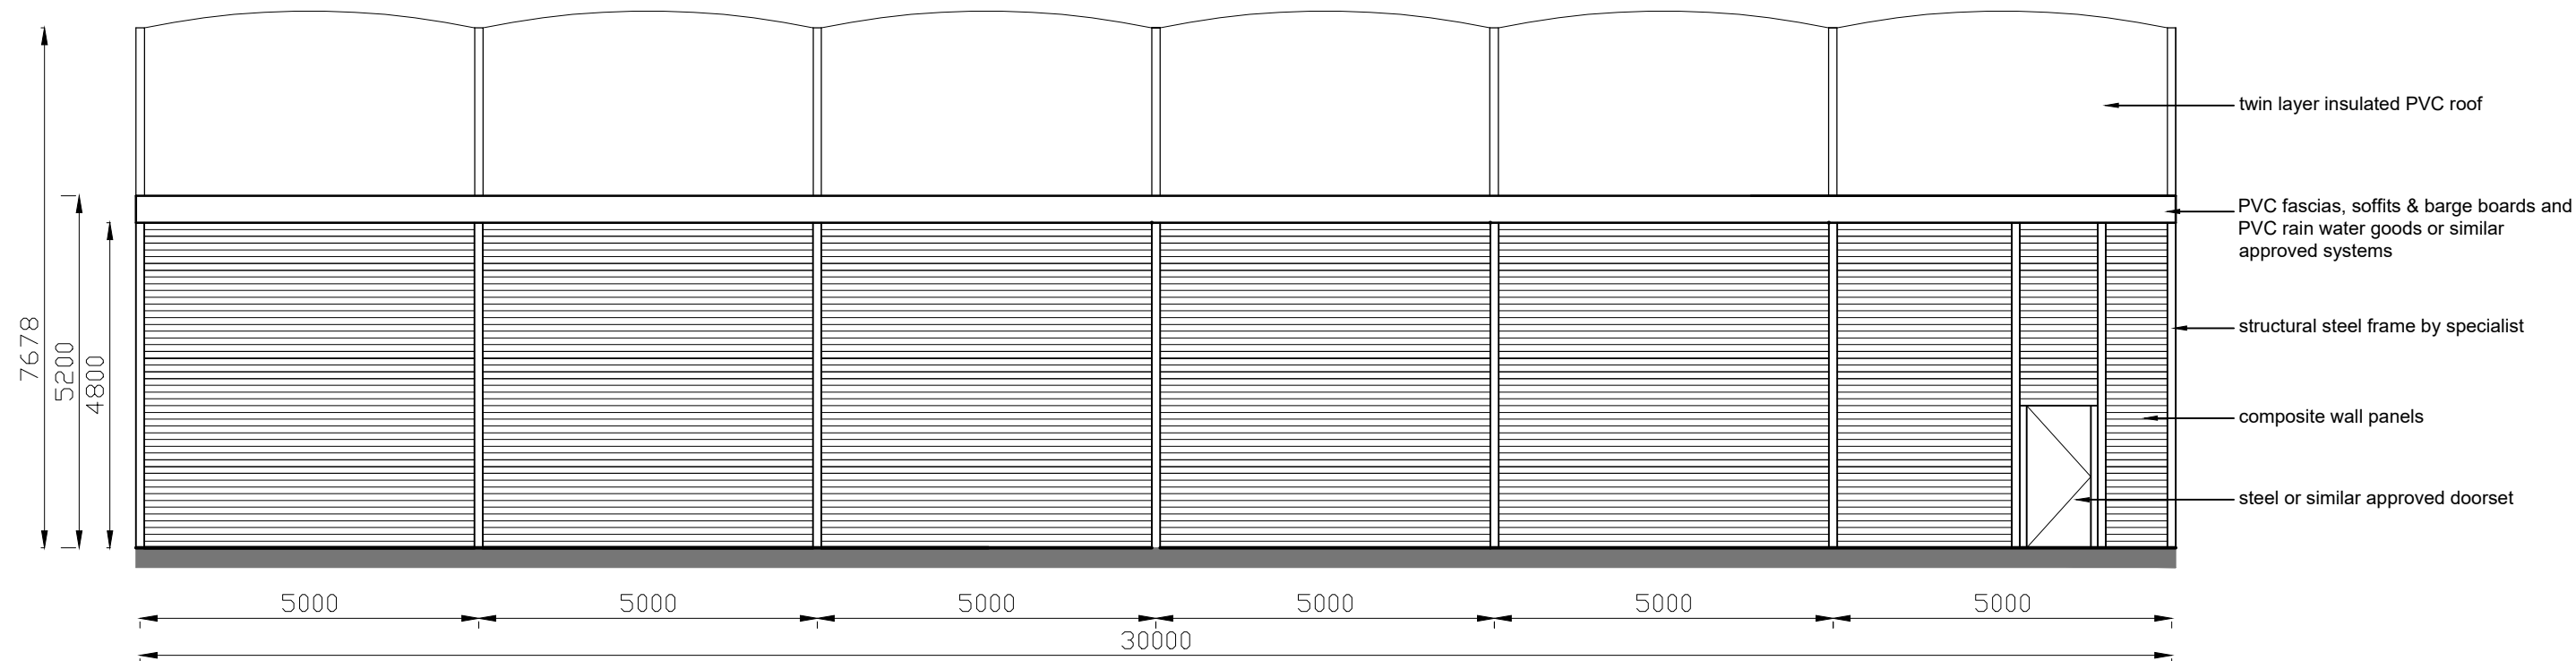

FRONT ELEVATION

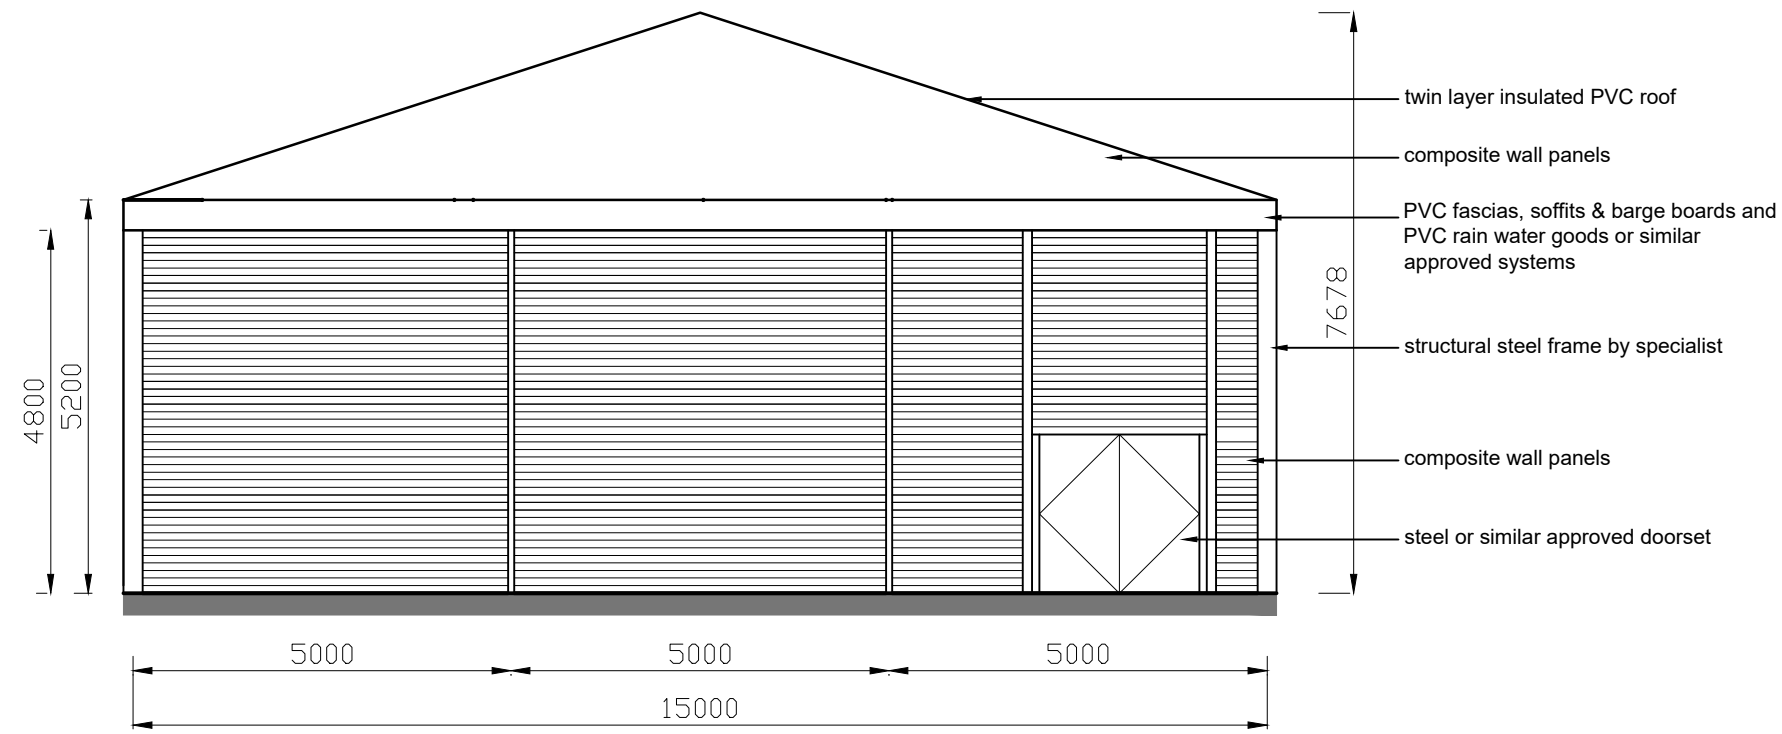

SIDE 2 ELEVATION

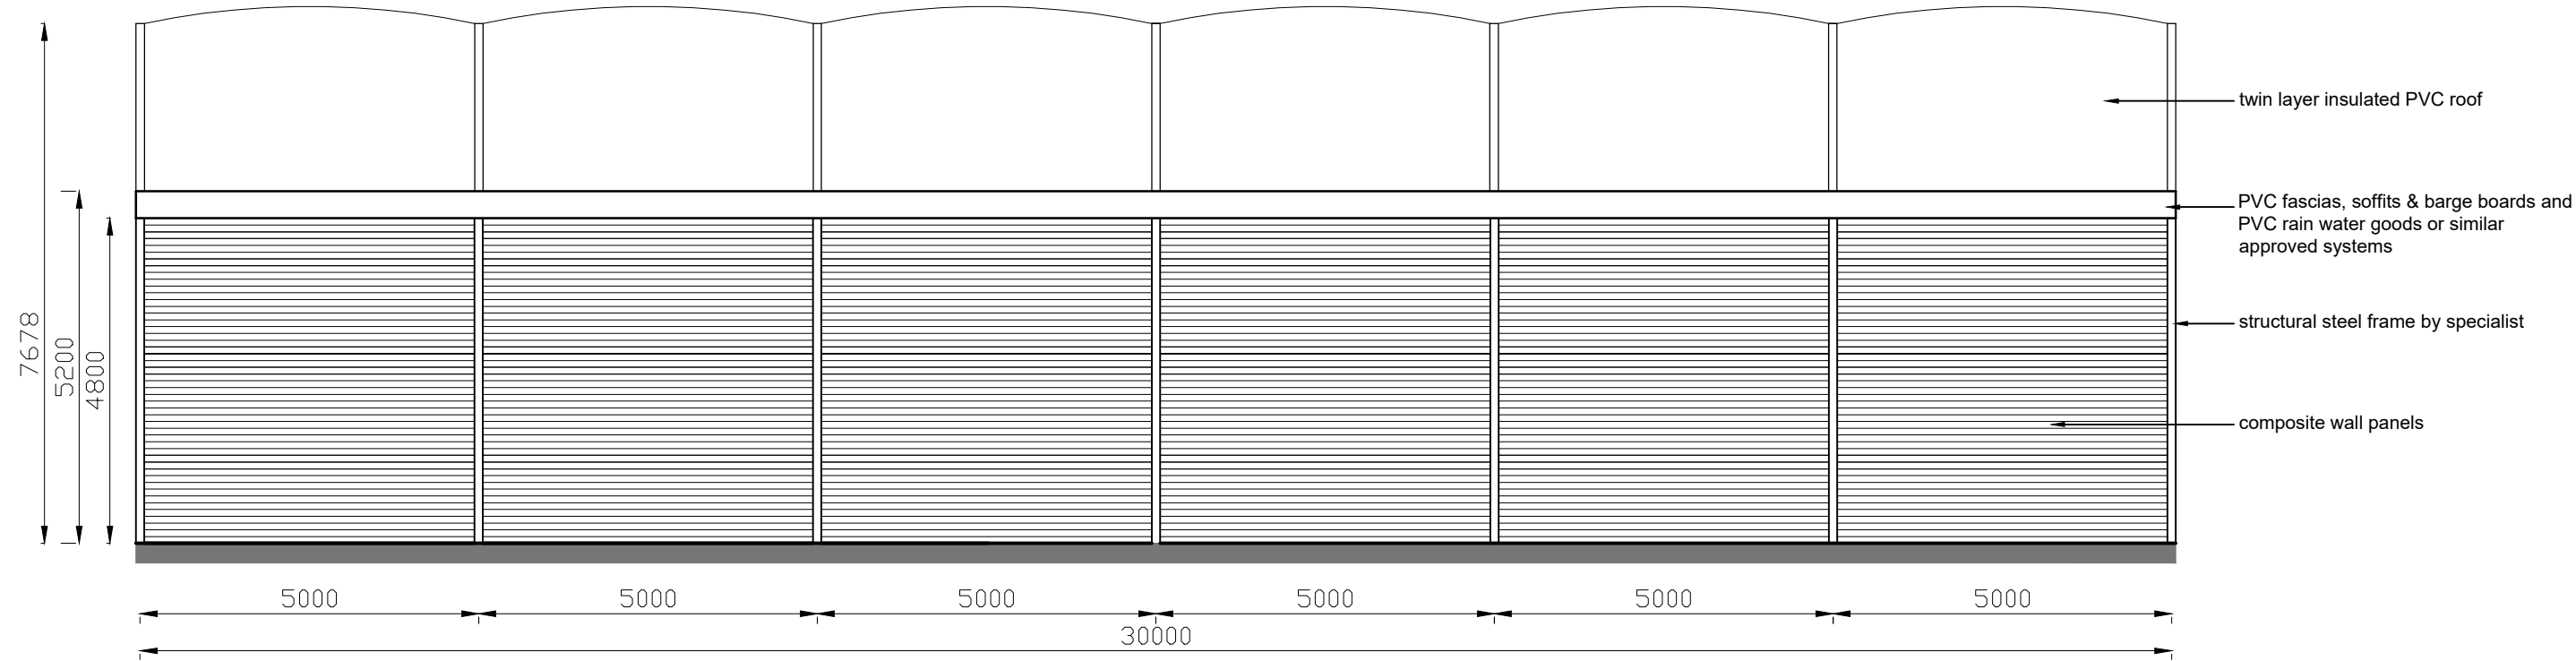

REAR ELEVATION

NOTE:
CONTRACTORS TO VERIFY ALL DETAILS, SERVICES (ABOVE AND BELOW GROUND) DIMENSIONS ETC. PRIOR TO COMMENCEMENT OF WORKS
drawing to be read in conjunction with relevant Neptune Planning & Development Ltd, Structural Engineers, M&E Consultants and Specialist Sub-Contractors drawings, specifications, details etc.

PLANNING

	RevID	Issue Name	Issue Date	Issued By

 NEPTUNE Architectural	Project: ERECTION OF BUILDING TO COVER SPORTS FACILITY LLANDARCY ACADEMY OF SPORT LLANDARCY PARK, LLANDARCY SKEWEN NEATH SA10 6JD		
	Client: SMART SPACE		

Scale (x):		Date:	Size:	Project No.: Drawing No.: Revision:		Drawn by:
1:100		25/11/21	A1	SS-LA-P03		RAB