



Note: No part of foundations, extension, roof or rainwater goods to overhang boundaries. All work at abutments to be carried out to the satisfaction of the adjoining owners. Provide support to boundary walls/fence posts during excavations & backfill as soon as possible to ensure continuous support. Work to be carried out to the satisfaction of the adjoining owners.

PROPOSED


Scale: 1:100

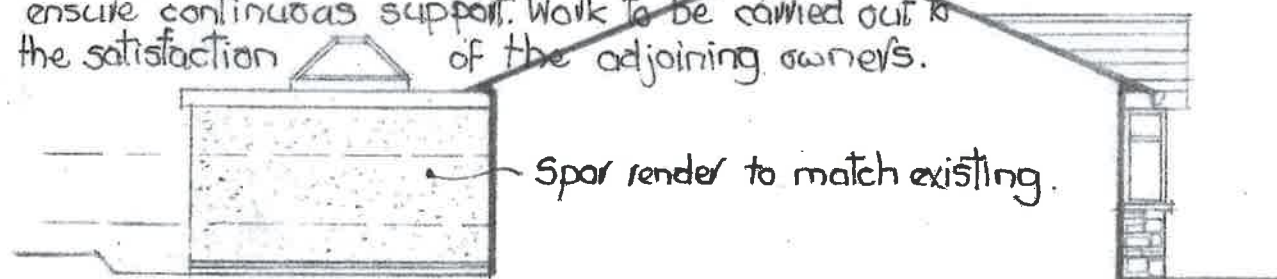



Side Elevation

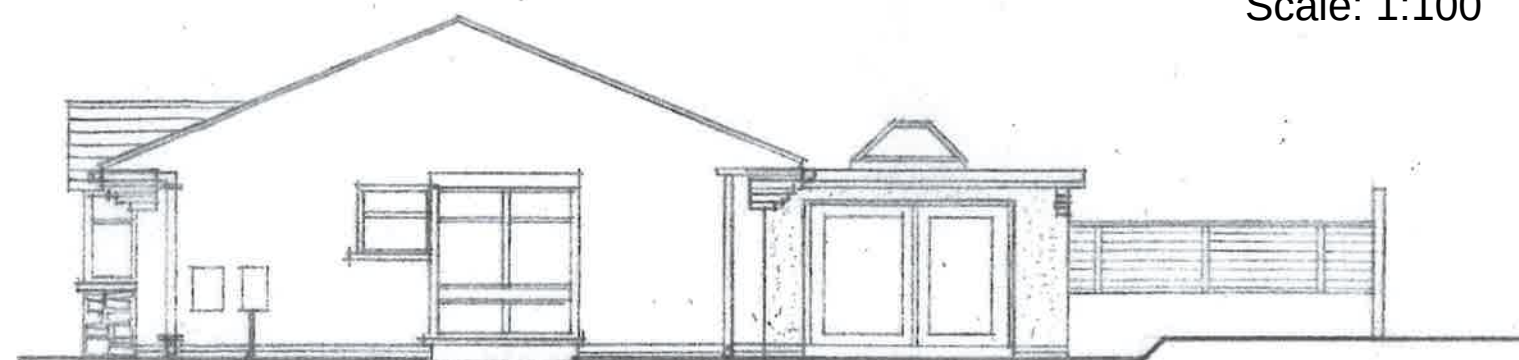


Side Elevation

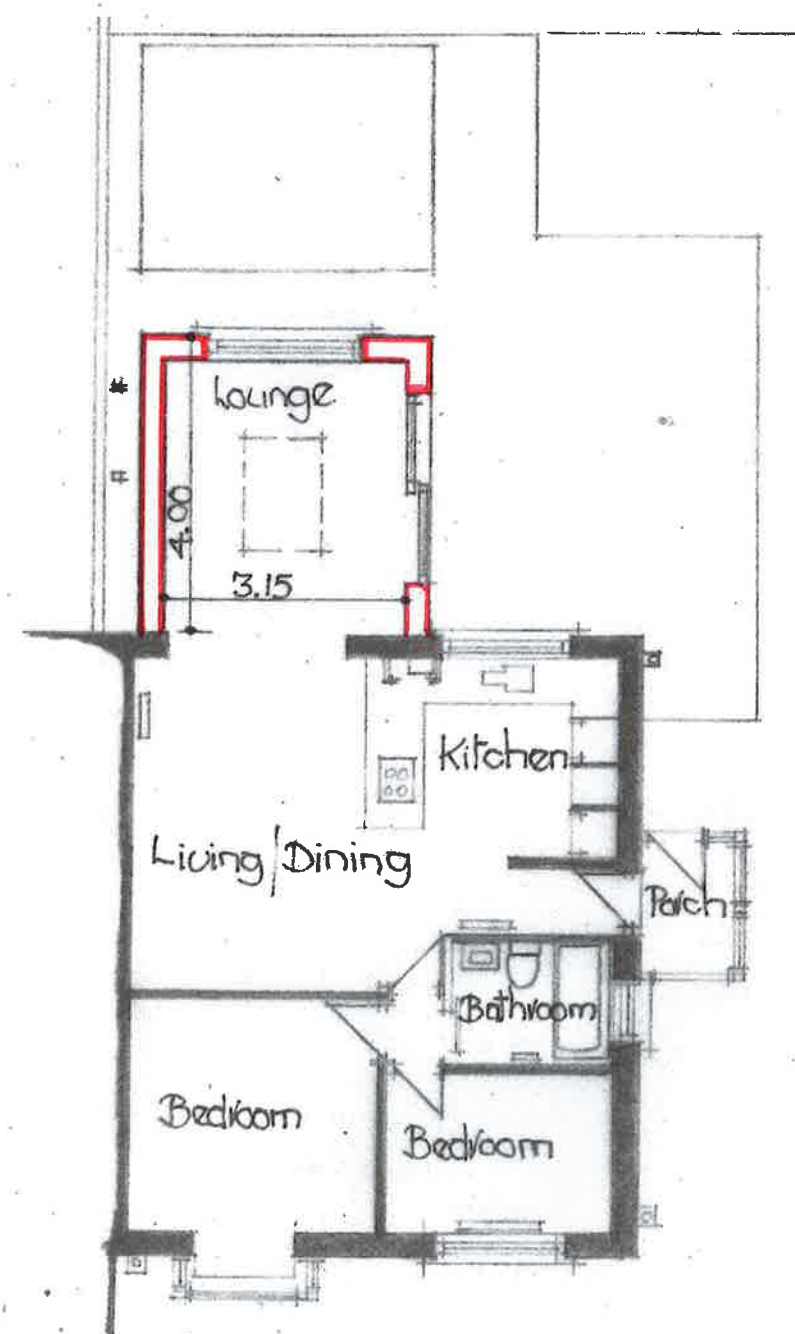

Floor Plan

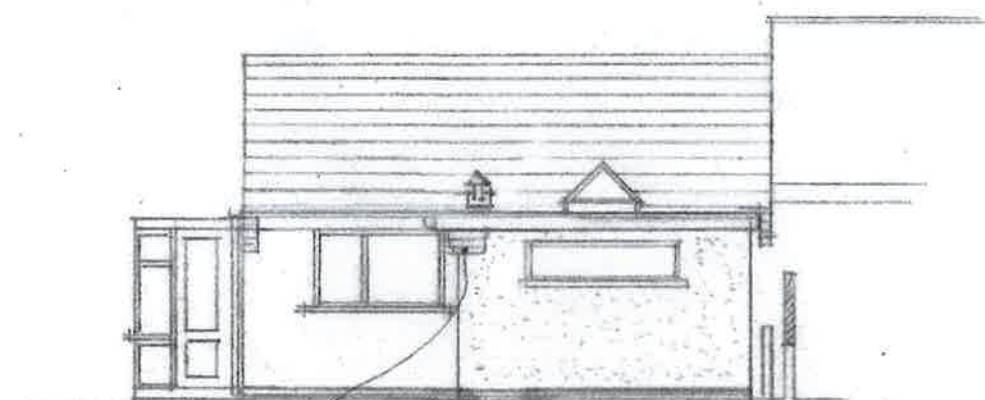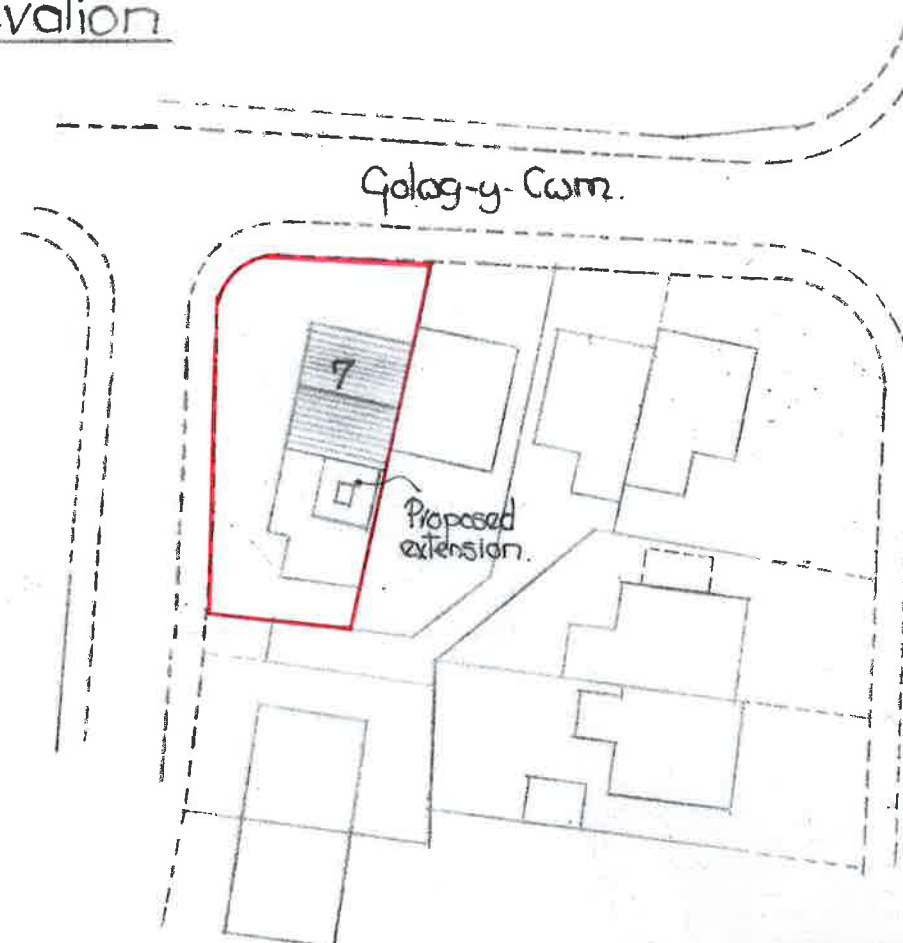

Rear Elevation

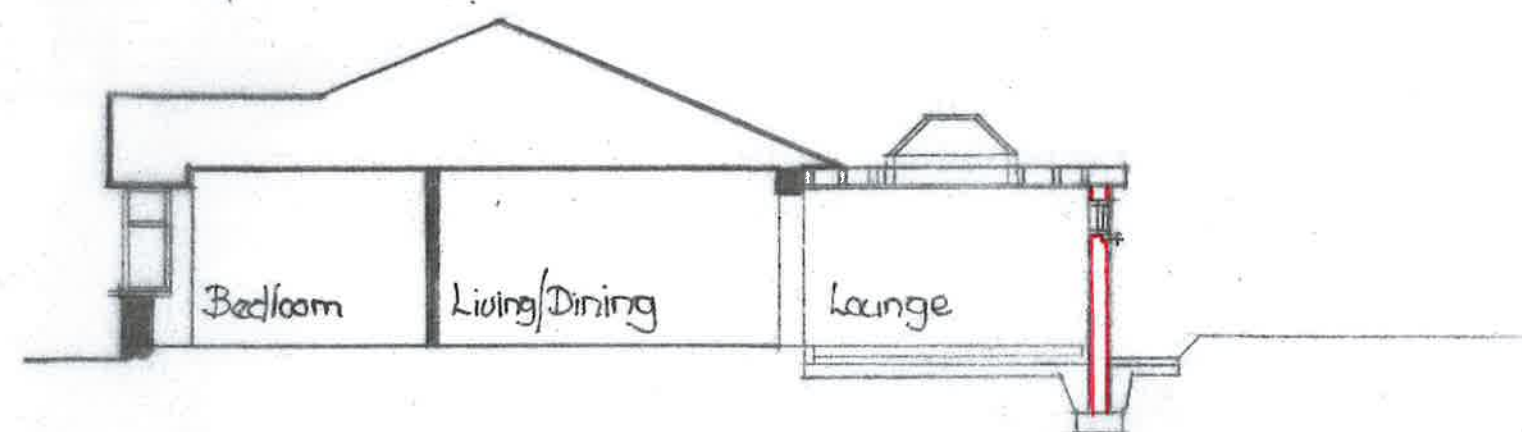

section A-A