




Superseded

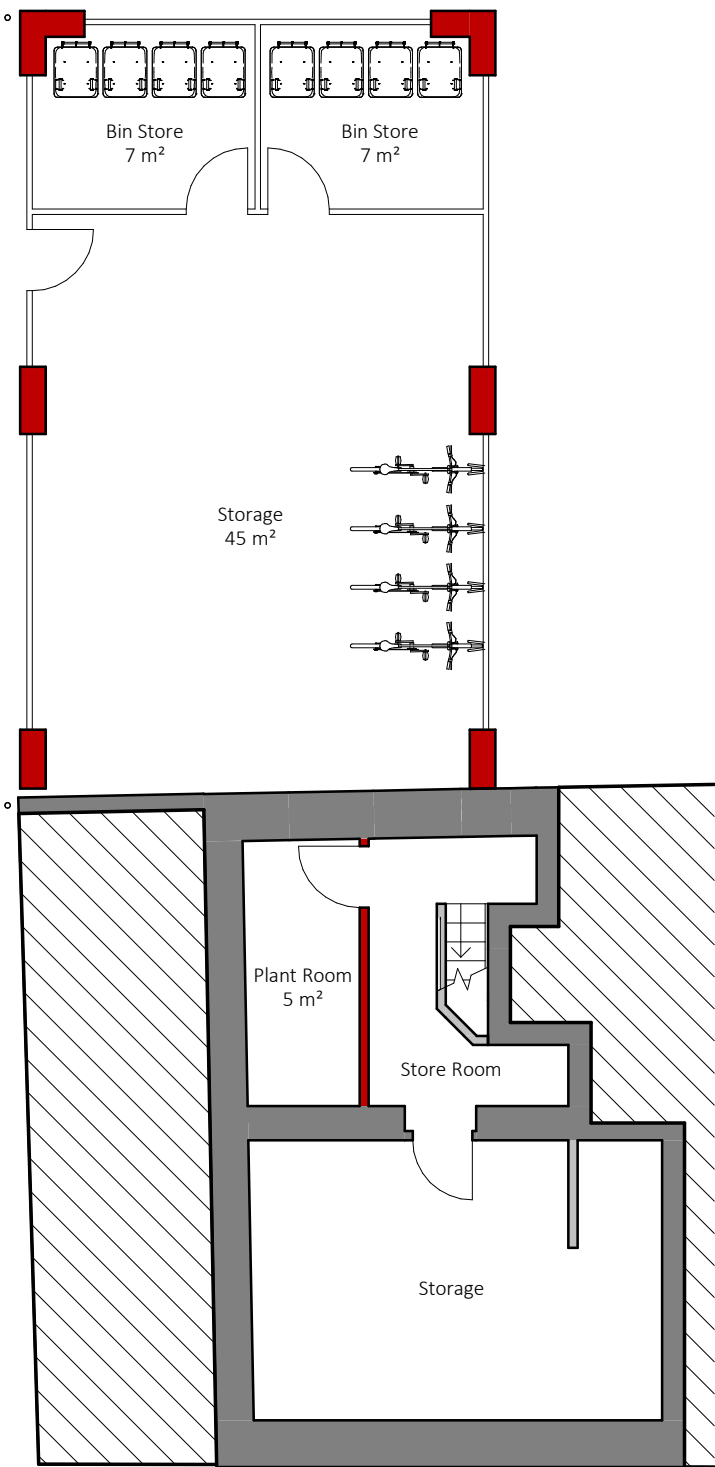

Basement

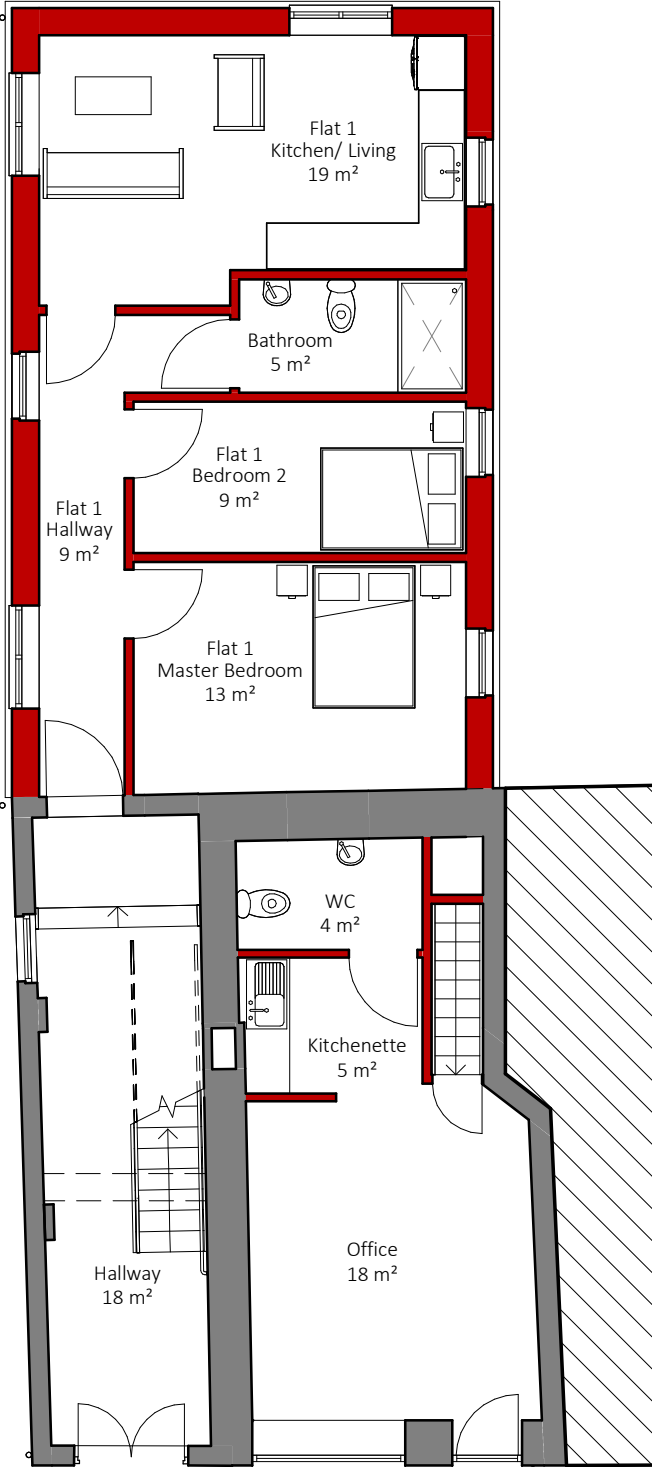

Ground Floor

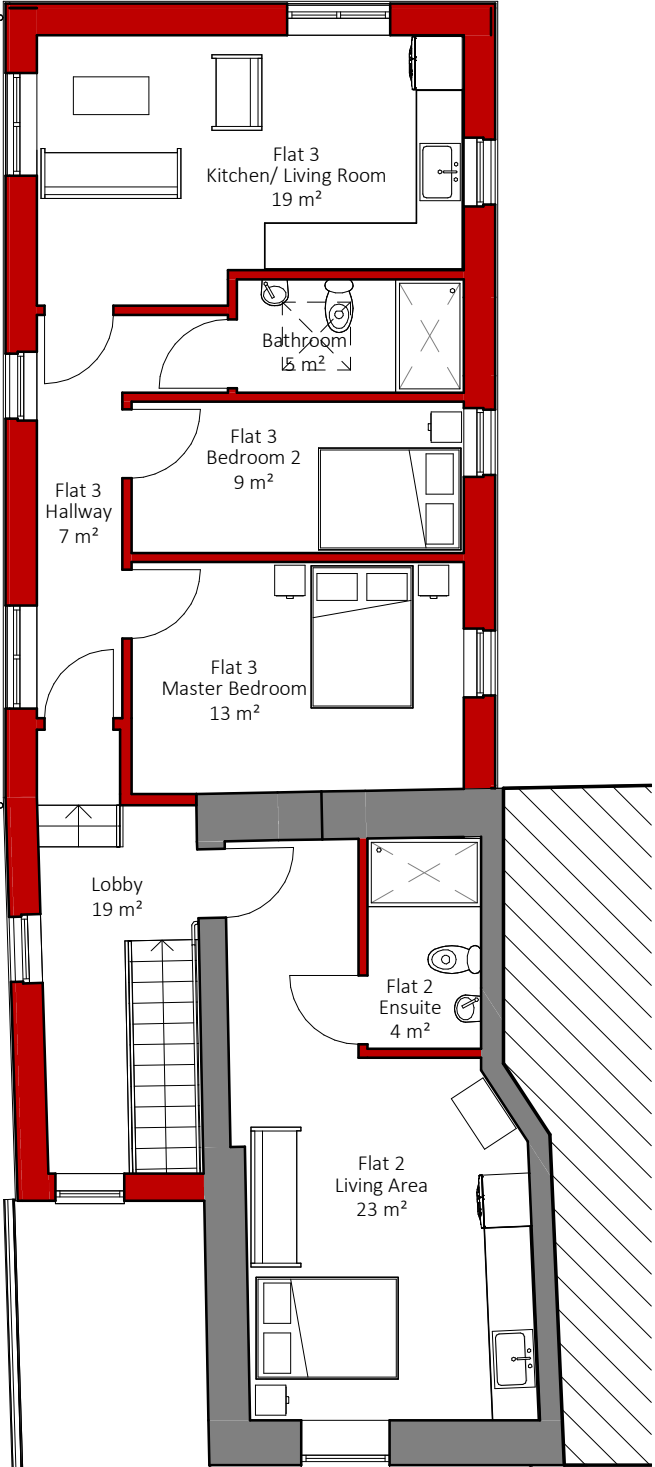

First Floor

Note:
Drainage to connect to existing drainage system.
Location of drains TBC on site prior to works and be
designed by Civil/ Structural Engineer

darkin
architects

drawing on
experience

www.darkinarchitects.com

CARDIFF 02921 197 196
LLANELLI 01554 778 730
NEATH 01639 383 000

info@darkinarchitects.com

RIBA
Chartered Practice

THIS DRAWING IS THE COPYRIGHT OF DARKIN ARCHITECTS AND MAY NOT BE COPIED, ALTERED OR REPRODUCED IN ANY FORM OR PASSED TO A THIRD PARTY WITHOUT THEIR CONSENT. DIMENSIONS MUST BE CHECKED AND VERIFIED ON SITE AND ANY DISCREPANCIES SHOULD BE REPORTED TO THE ARCHITECT. THIS DRAWING MUST NOT BE SCALED AND SHOULD BE READ IN CONJUNCTION WITH ALL OTHER CONSULTANT'S DRAWINGS. IF IN DOUBT ASK FOR CONFIRMATION.

No.	Description	By	Date
B	Notes Added	SJC	15.02.2021
C	Revised Address	SJC	16.06.2021
D	Layout Amended	AV	05.07.2021
E	Revised Flat Layouts	SJC	20.10.2021
F	Basement Flats Removed	SJC	15.11.2021

CLIENT

John Penquet

PROJECT

Commercial Refurbishment

PROJECT ADDRESS

5 & 5a High Street
Pontardawe
SA8 4HU

DRAWING TITLE

Proposed Floor Plans

DRAWN BY	CHECKED BY	© Copyright
SJC	DLD	Darkin Architects 2020
PROJECT REF	SCALE	PAPER SIZE
RC213	1 : 100	A3
DRAWING	REVISION	DATE
103	F	05/07/21