



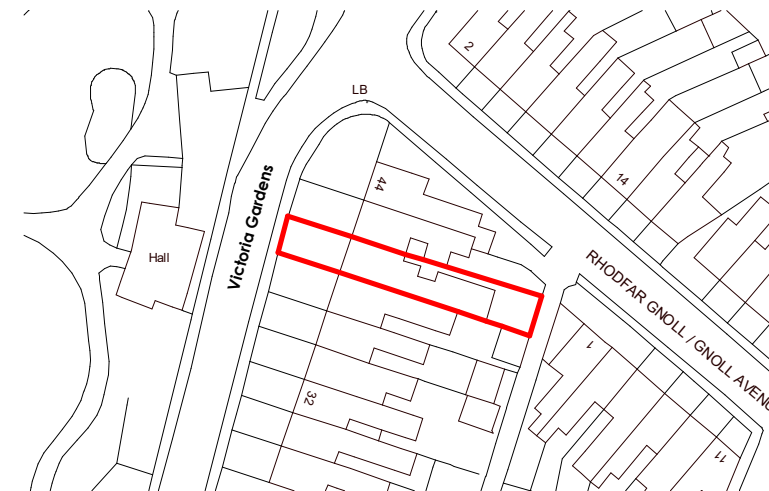

Ordnance Survey, (c) Crown Copyright 2021. All rights reserved. Licence number 100022432

1 Location Plan
1 : 1250

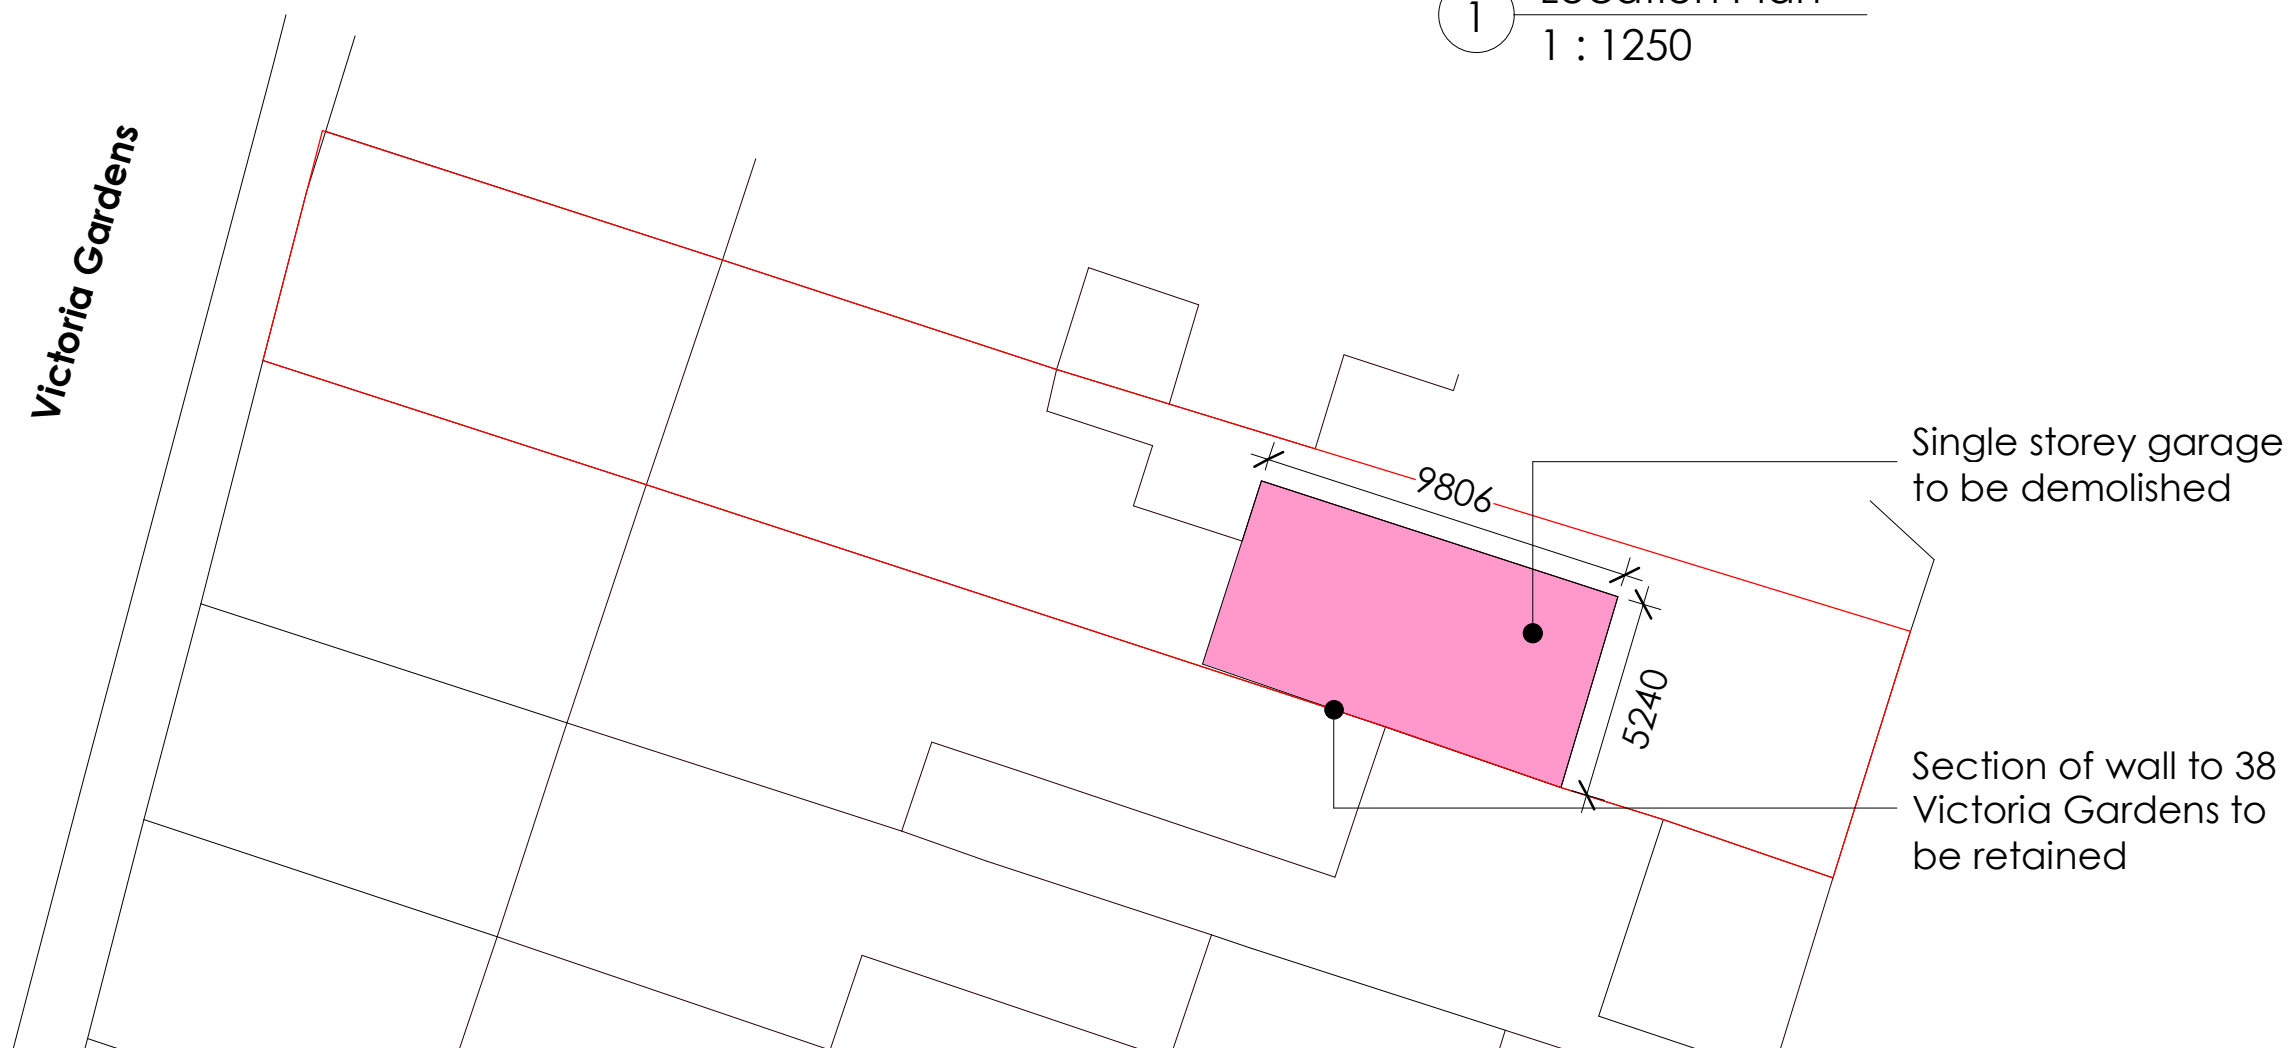

2 Site Plan
1 : 200

Rev	Description	Date	By
Responsibility is not accepted for errors made by others in scaling from this drawing. All construction information should be taken from figured dimensions only. This drawing is the property and copyright of G Squared Surveying Ltd			
 G Squared Surveying Ltd Corporation Building Depot Road Gadlys Aberdare CF44 8DL Tel: 01685 886779 Email: info@gsquaredsurveying.co.uk			
Project: 40 Victoria Gardens - Garage Demolition			
Title: Location and Site Plan			
Drawing Status: Planning			
Drawing No: PL(01)01			
Date: 08/12/21			
GSS Job No: 19162			
Scale: As shown @ A3			
Drawn: RJ			
Checked: -			
Rev: -			