


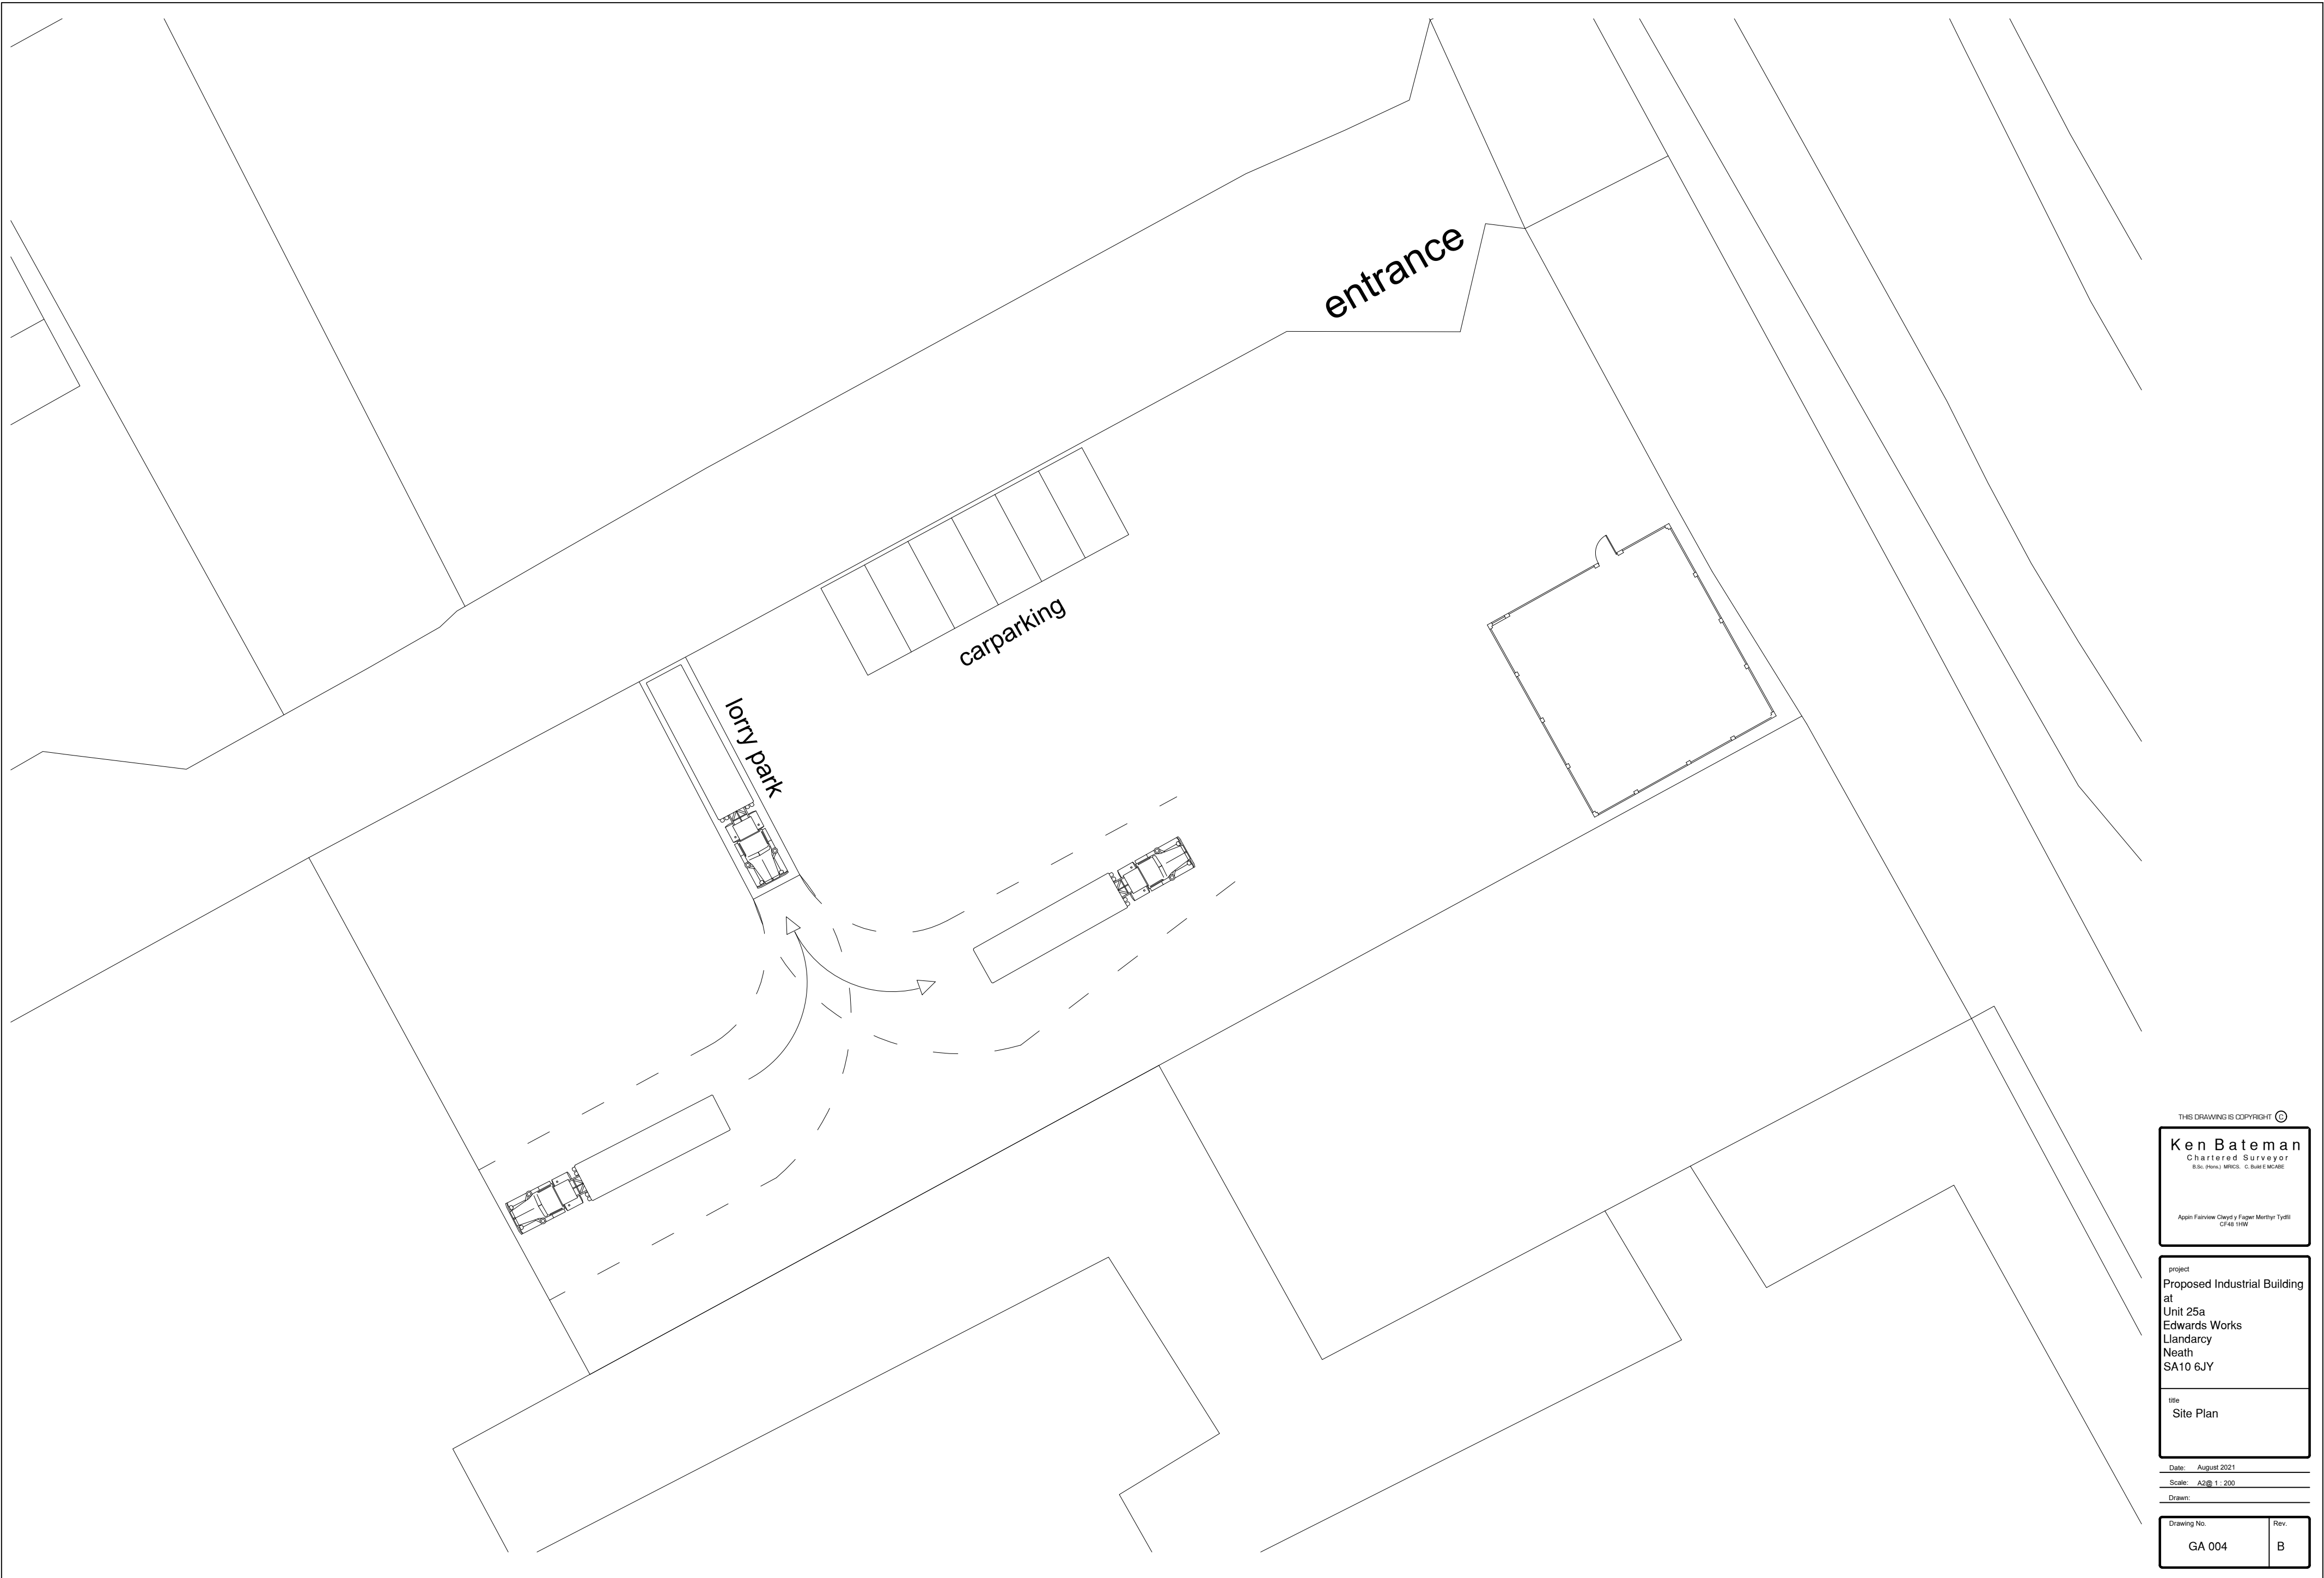

THIS DRAWING IS COPYRIGHT ©

Ken Bateman

Chartered Surveyor

Edin. (Prest.) MRCGS. C. SURVEY SCHEME

Appln Fairview Cleyd y Fagen Merthyr Tydfil

CF48 1HW

project

Proposed Industrial Building
at
Unit 25a
Edwards Works
Llandarcy
Neath
SA10 6JY

title

Site Plan

Date: August 2021

Scale: A2@ 1 : 200

Drawn:

Drawing No.

GA 004

Rev.

B