




14/12/2023 11:56:07 C:\RA Architects\RAA Projects\RE74 Land Between 3 & 5 Coombe Tennant Ave\CAD\Coombe Tennant drawing.dwg - ISO full bleed A1 (841.00 x 594.00 mm)

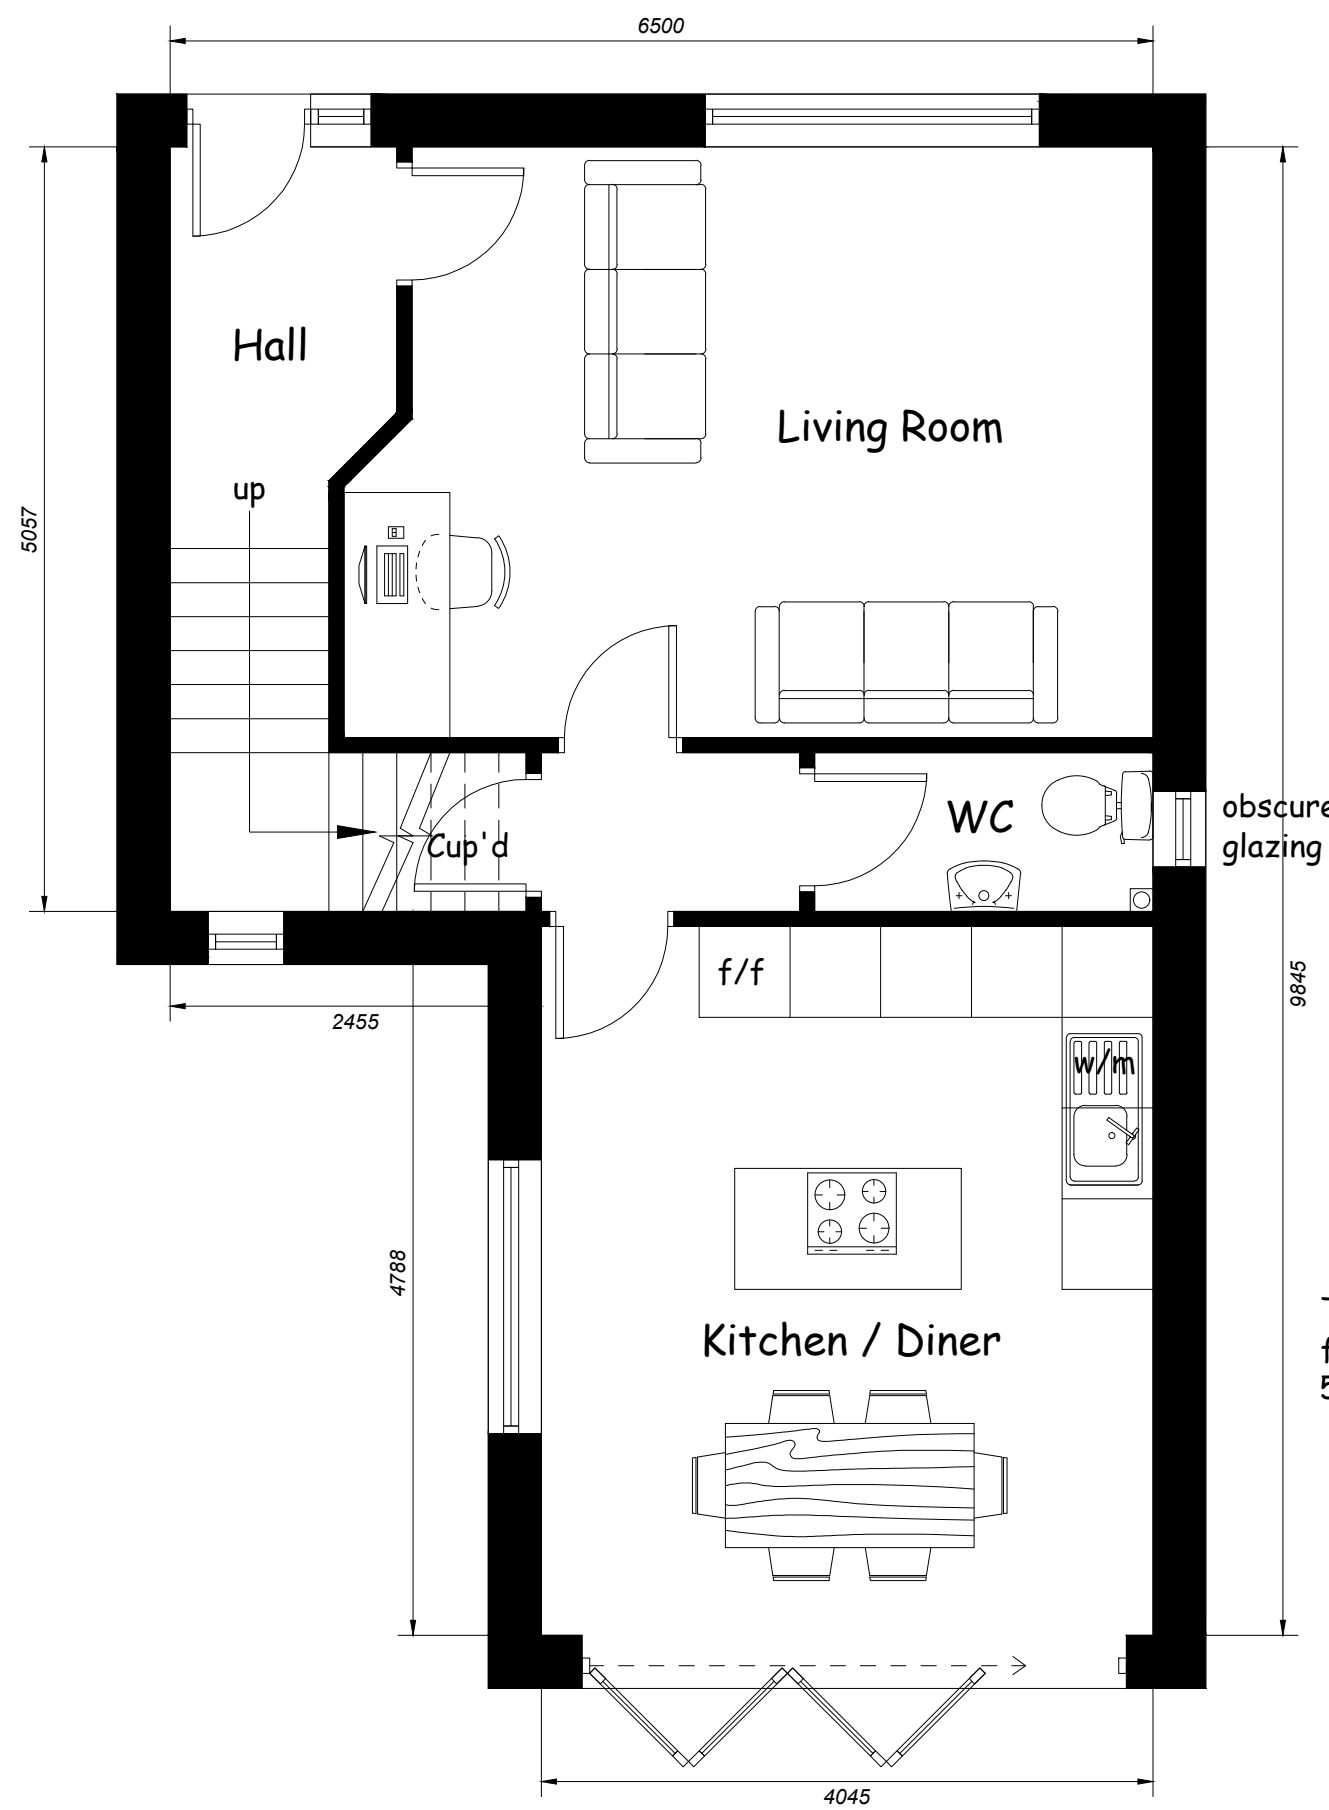


GROUND FLOOR
1:50

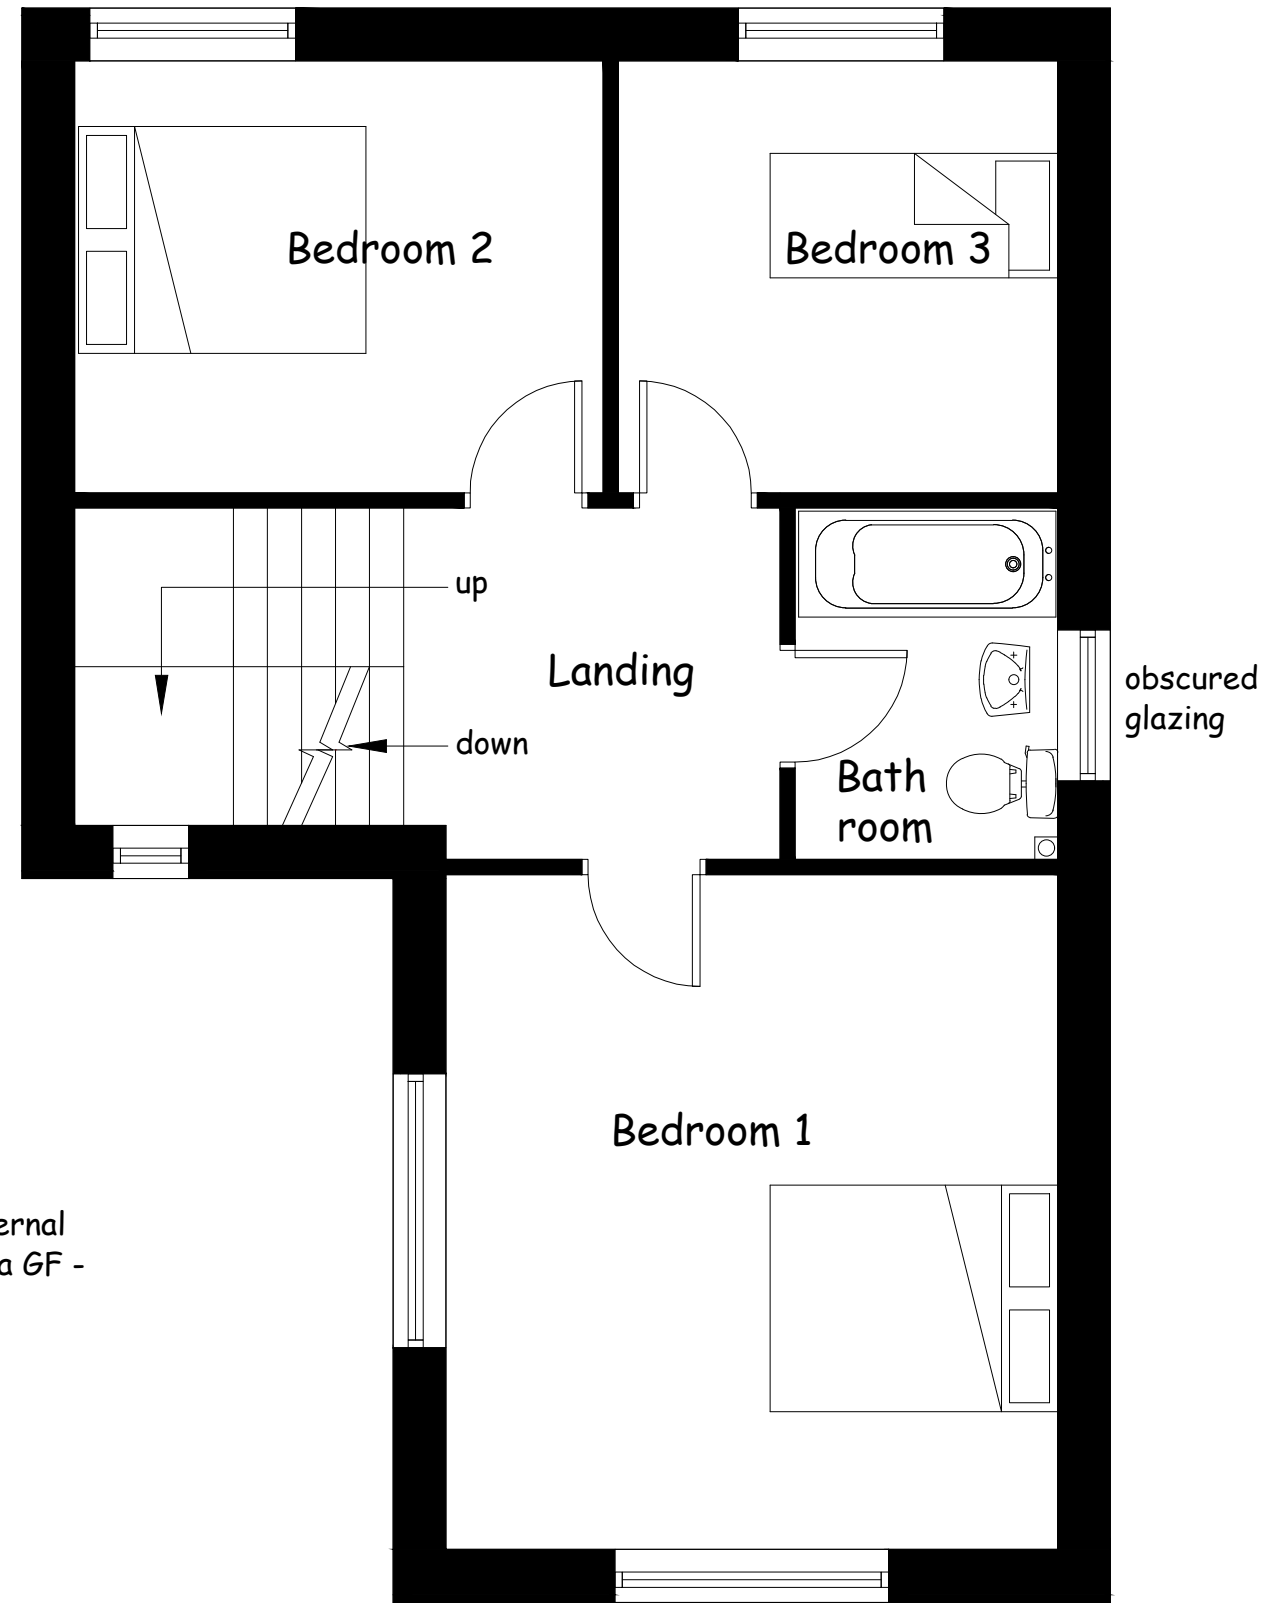


FIRST FLOOR
1:50

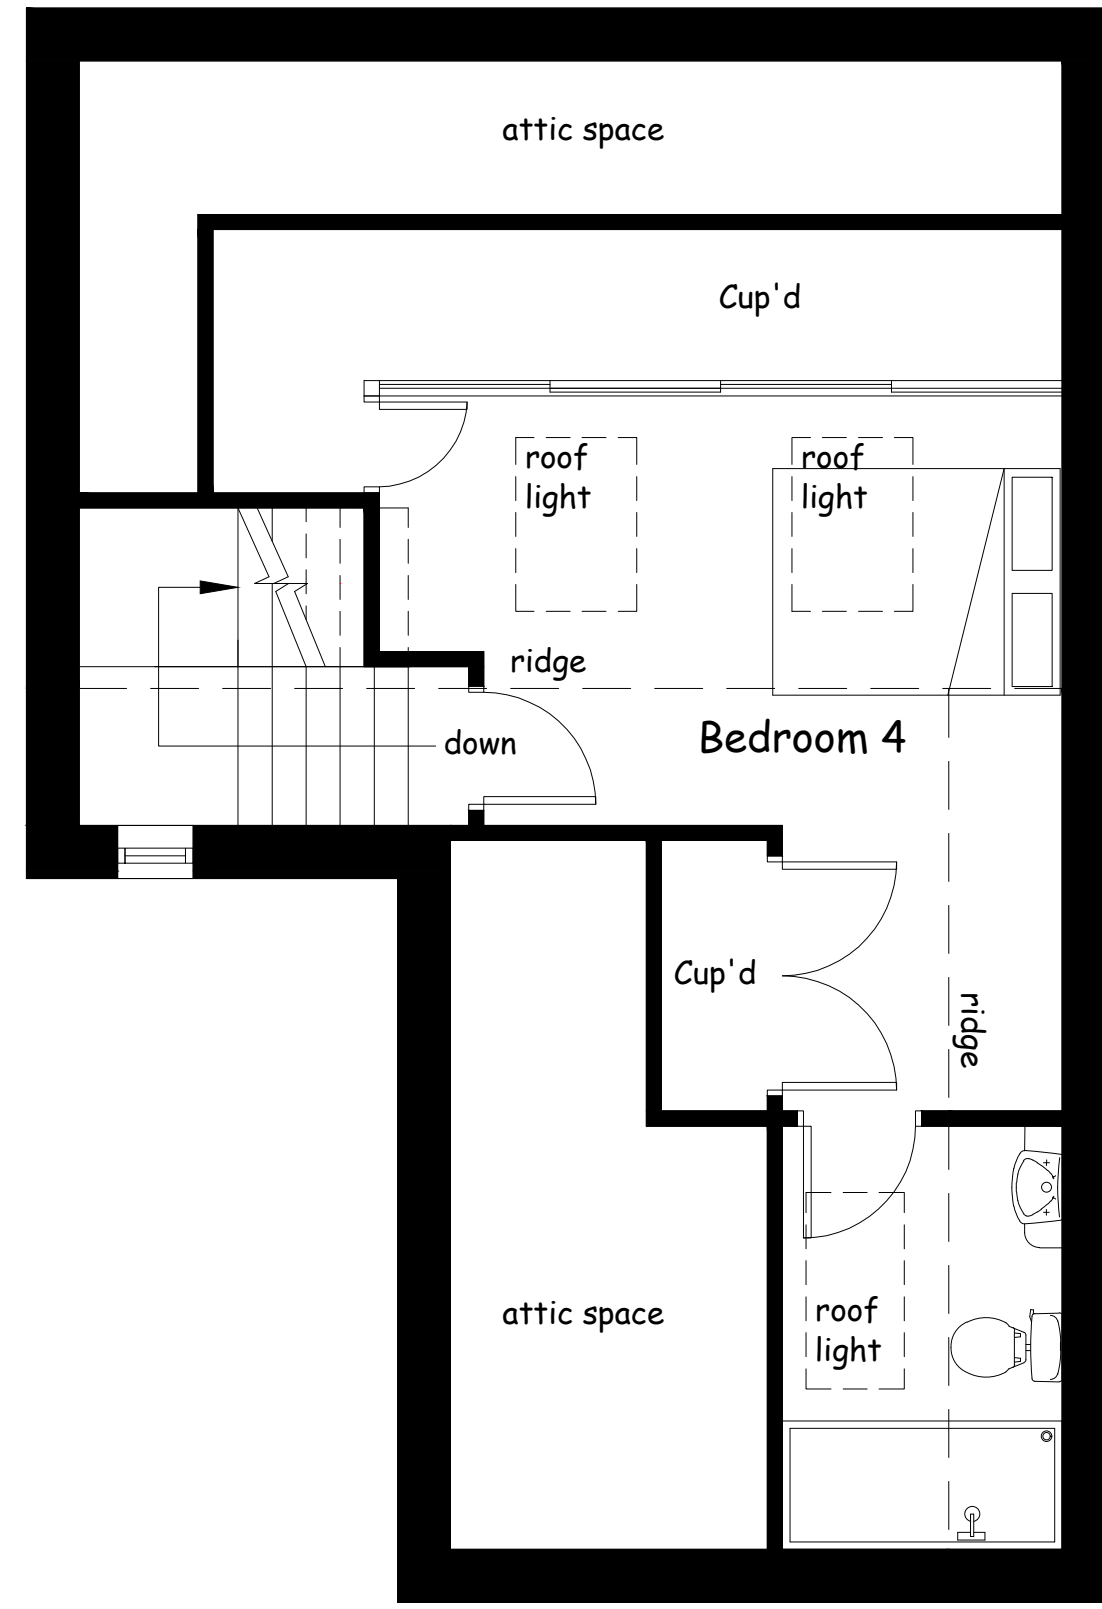


ATTIC FLOOR
1:50

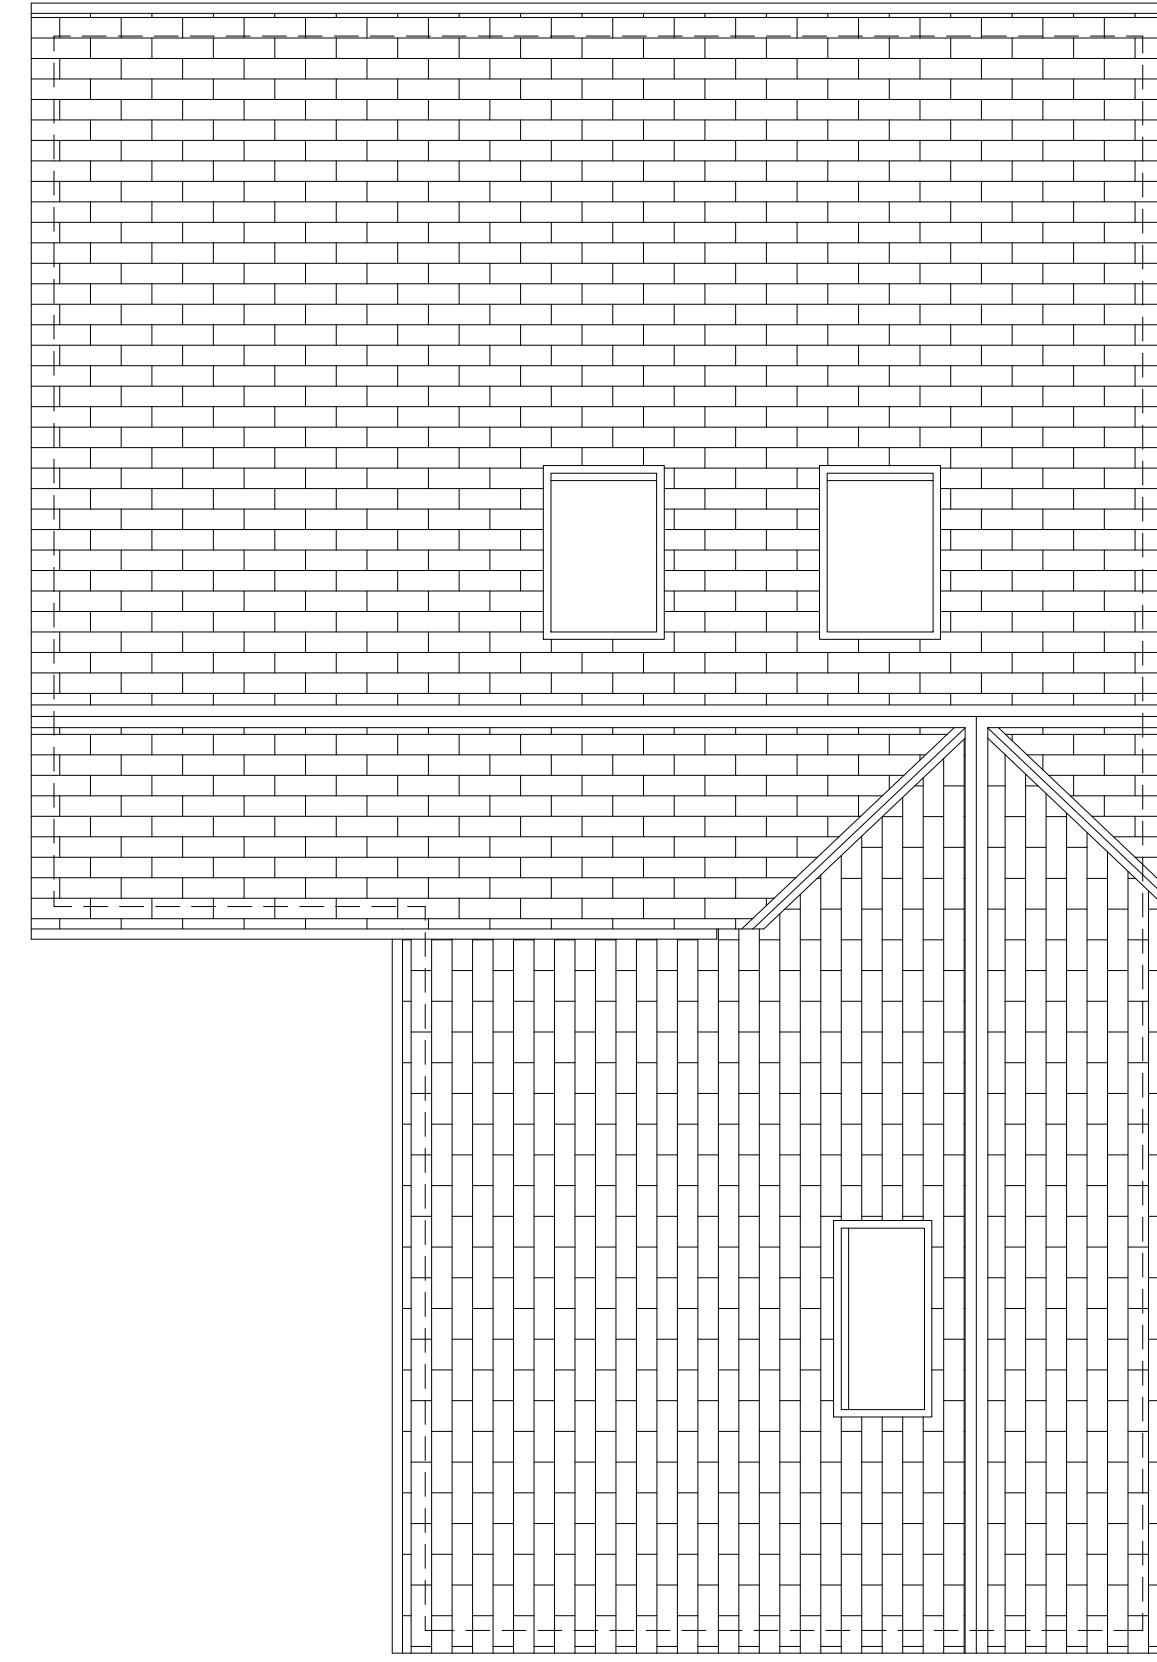


ROOF PLAN
1:50

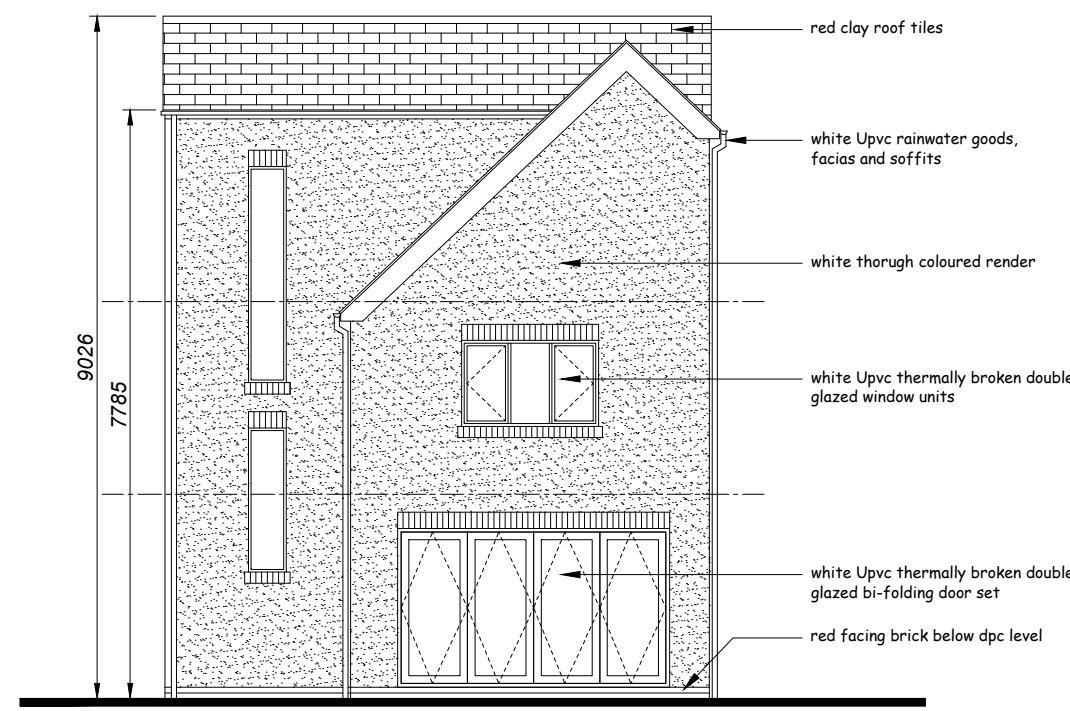




NORTH ELEVATION
1:100

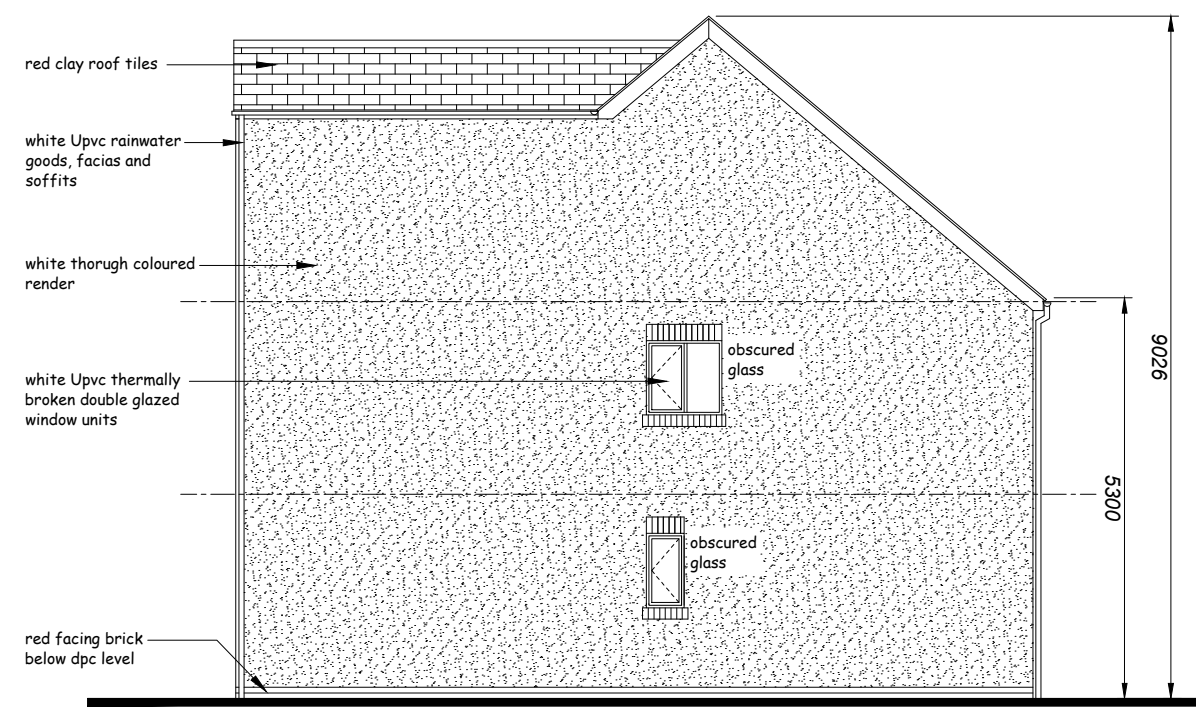

WEST ELEVATION
1:100

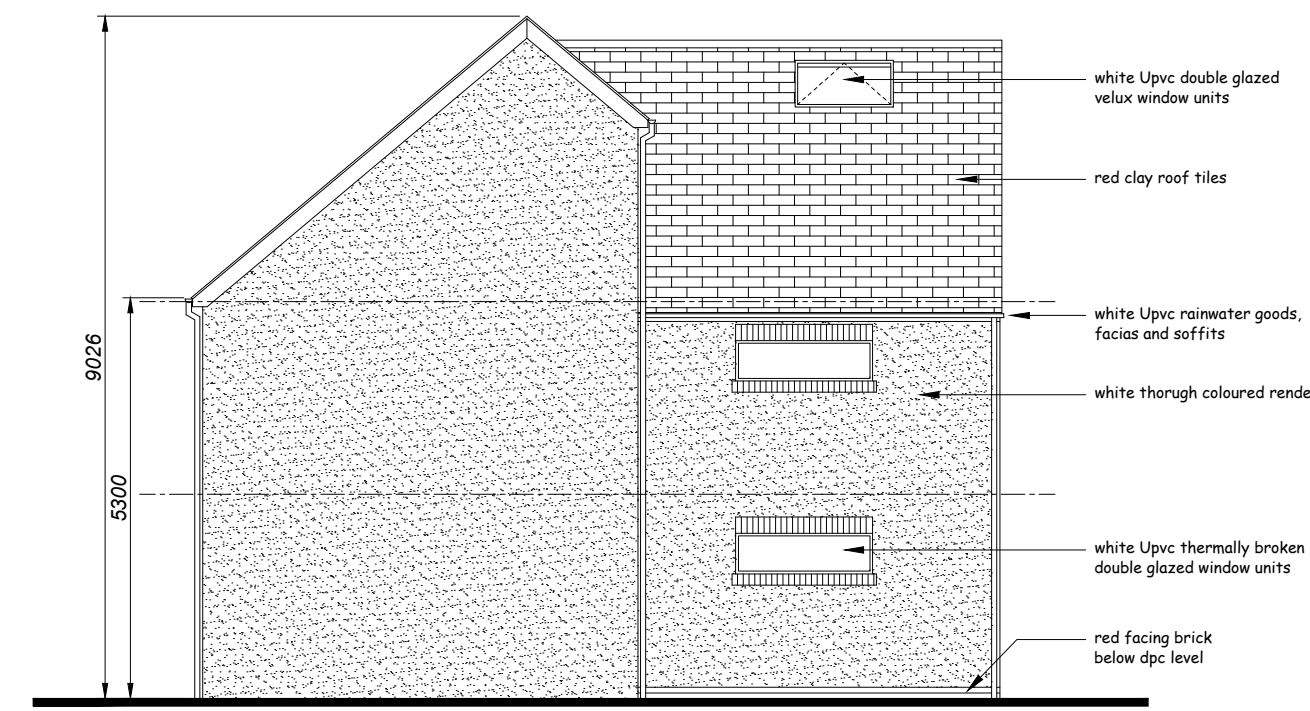

EAST ELEVATION
1:100

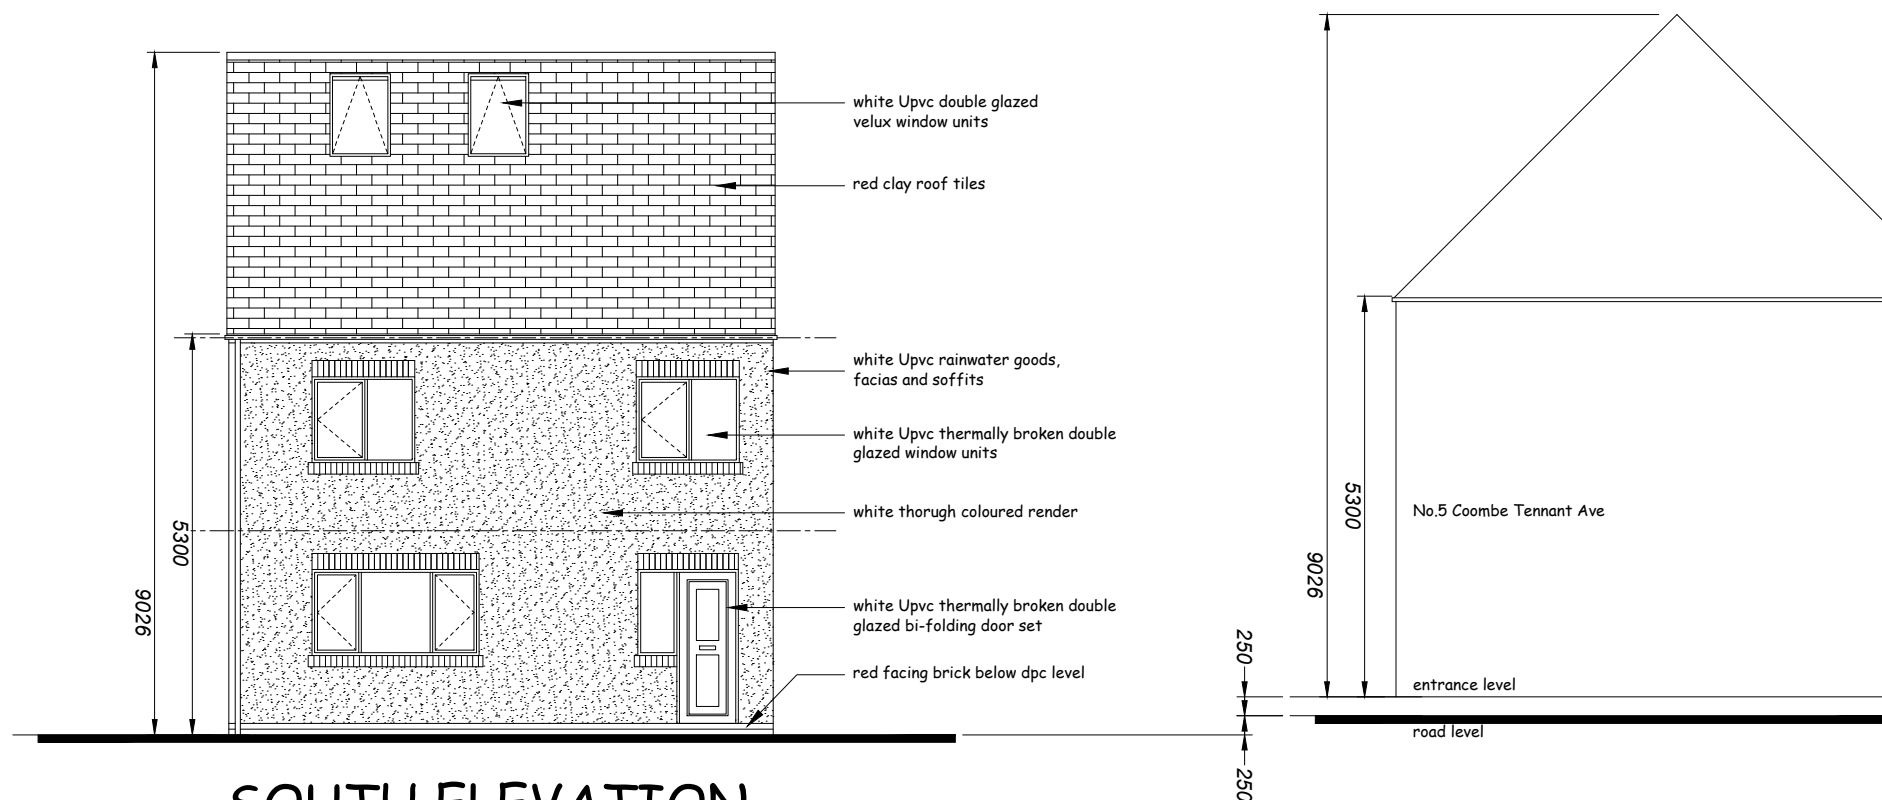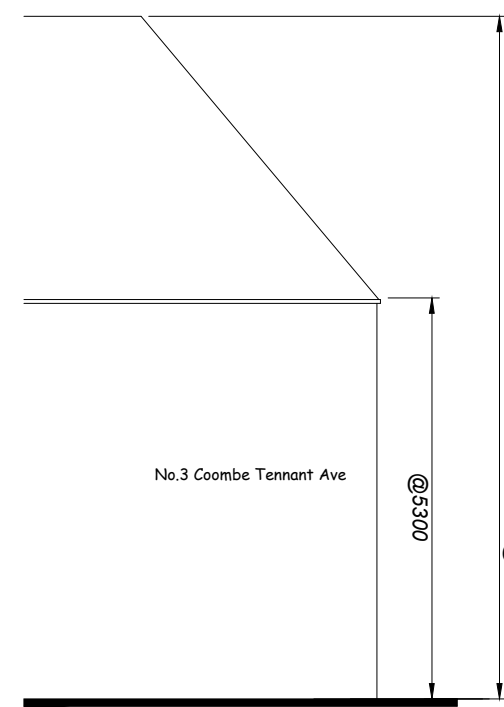 

SOUTH ELEVATION
1:100

Drawing No **R674-20-01 A1**

NOTES:
THIS DRAWING IS COPYRIGHT.
DO NOT SCALE FROM THIS DRAWING.
WORK TO FIGURED DIMENSIONS ONLY.
CHECK ALL DIMENSIONS ON SITE.
ANY DISCREPANCIES TO BE NOTIFIED TO THE ARCHITECT.

NOTES:
DRAWINGS HAVE BEEN PRODUCED FOR PLANNING AND BUILDING REGULATIONS PURPOSES ONLY. THE CONSTRUCTION (DESIGN AND MANAGEMENT) REGULATIONS 2015 (CDM) IS THE RESPONSIBILITY OF THE CLIENT/ CONTRACTOR UNLESS OTHERWISE AGREED IN WRITING.

P3	Front Elevations updated	14/12/21
P2	East Elev windows amended to high level	07/12/21
P1	First issue to client	11/10/21

REVISIONS

RICHARD ANDREWS
ARCHITECTS
sustainable:modern:creative

THE STABLES, THE ESTATES OFFICE, 25-26
GOLD TOPS, NEWPORT, NP23 4PD
PHONE: 01633 744144
EMAIL: r.a@ra-architects.co.uk
RICHARD ANDREWS ARCHITECTS LTD.
REGISTERED IN ENGLAND & WALES NO.02741911
REGISTERED OFFICE: COOMBE HOUSE, COOMBE AVE, CROFTY, CP14 3JZ
www.ra-architects.co.uk

Job **LAND BETWEEN 3 & 5
COOMBE TENNANT AVE
SA10 6EB**

Drawing **PROPOSED
4 BED HOUSE
PROPOSED PLANS &
ELEVATIONS**

Number **R674-20-01 A1**

Scale	Date	Drawn	Checked
1:100	00/00	RA	