


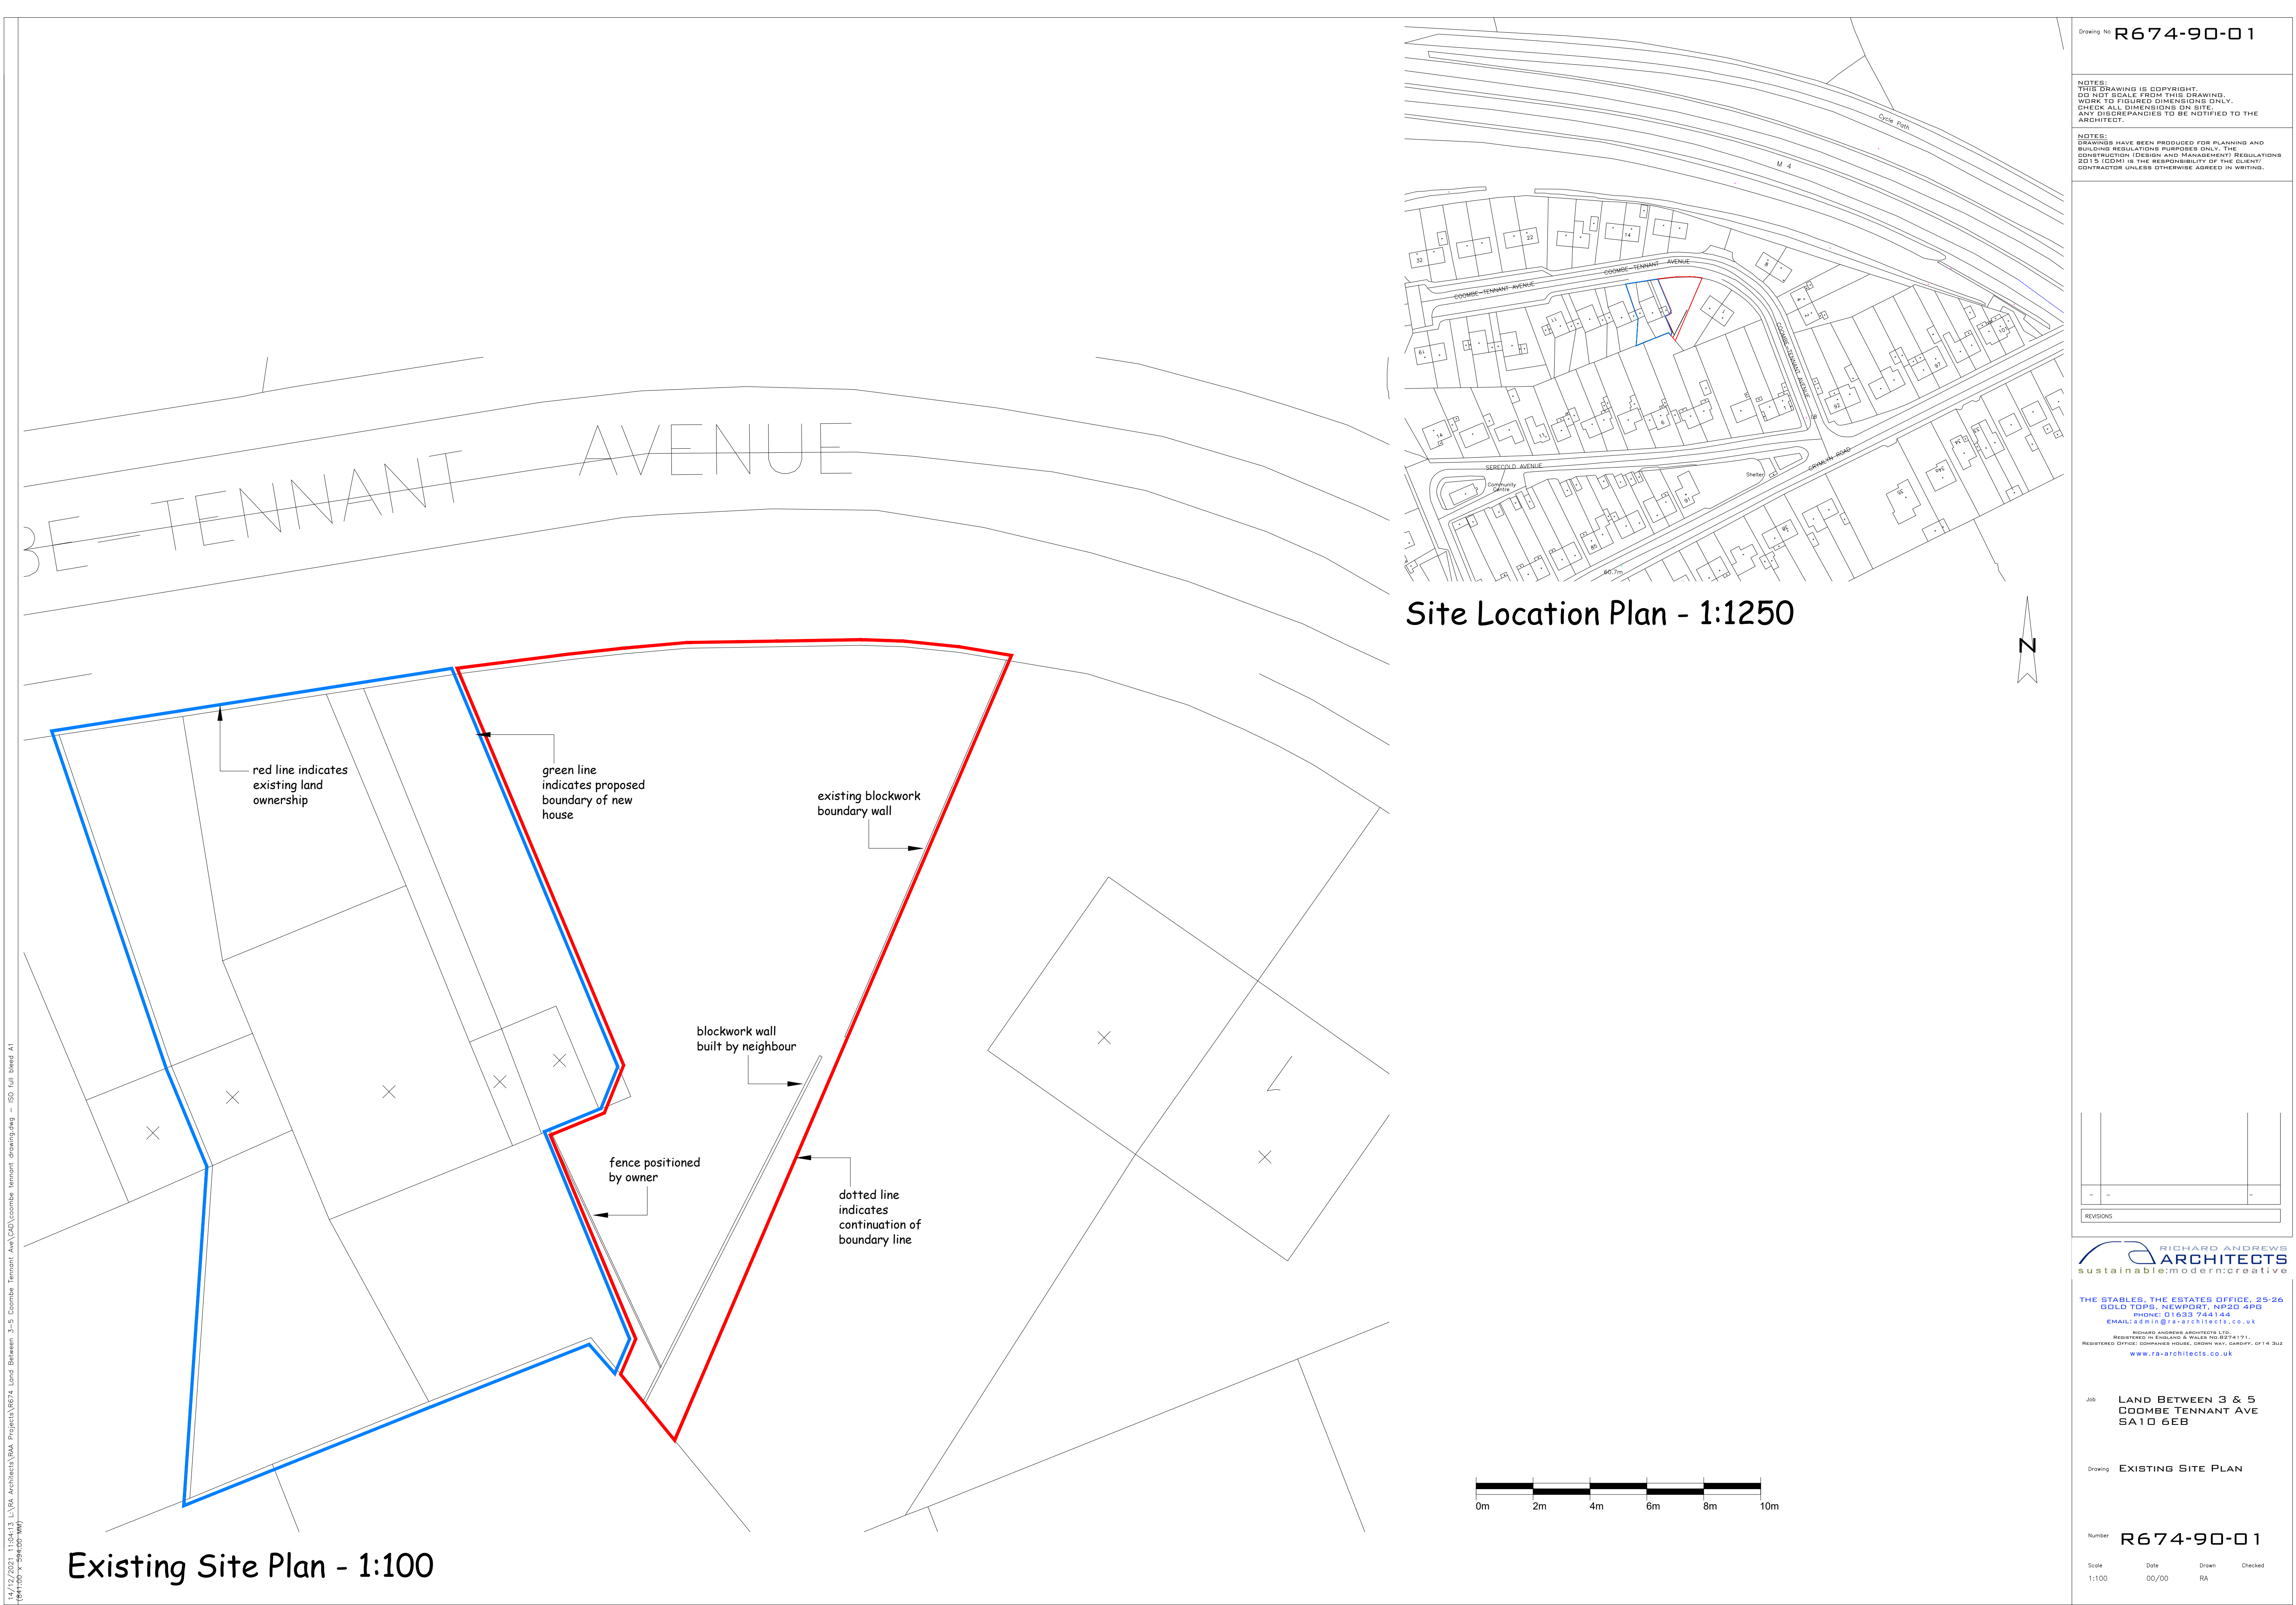

14/12/2021 11:04:13 L:\RA Architects\RA4 Projects\RA4 Coombe Tennant Ave\CAD\coombe_tennant_drawing.dwg - ISO full bleed A1 (841x1189 mm)

Drawing No **R674-90-01**

NOTES:
THIS DRAWING IS COPYRIGHT.
DO NOT SCALE FROM THIS DRAWING.
WORK TO FIGURED DIMENSIONS ONLY.
CHECK ALL DIMENSIONS ON SITE.
ANY DISCREPANCIES TO BE NOTIFIED TO THE ARCHITECT.

NOTES:
DRAWINGS HAVE BEEN PRODUCED FOR PLANNING AND BUILDING REGULATIONS PURPOSES ONLY. THE CONTRIBUTION (DESIGN AND MANAGEMENT) REGULATIONS 2015 (CDM) IS THE RESPONSIBILITY OF THE CLIENT/ CONTRACTOR UNLESS OTHERWISE AGREED IN WRITING.



Site Location Plan - 1:1250

Existing Site Plan - 1:100

-	-	-	-
REVISIONS			

RICHARD ANDREWS ARCHITECTS
sustainable:modern:creative

THE STABLES, THE ESTATES OFFICE, 25-26
GOLD TOPS, NEWPORT, NP23 4PQ
PHONE: 01633 744144
EMAIL: sales@ra-architects.co.uk

RICHARD ANDREWS ARCHITECTS LTD.
REGISTERED IN ENGLAND & WALES NO. 8274171.
REGISTERED OFFICE: COMBES HOUSE, 10001 MAY, GLOSOP, CF14 3JZ
www.ra-architects.co.uk

Job **LAND BETWEEN 3 & 5
COOMBE TENNANT AVE
SA10 6EB**

Drawing **EXISTING SITE PLAN**

Number **R674-90-01**

Scale	Date	Drawn	Checked
1:100	00/00	RA	