


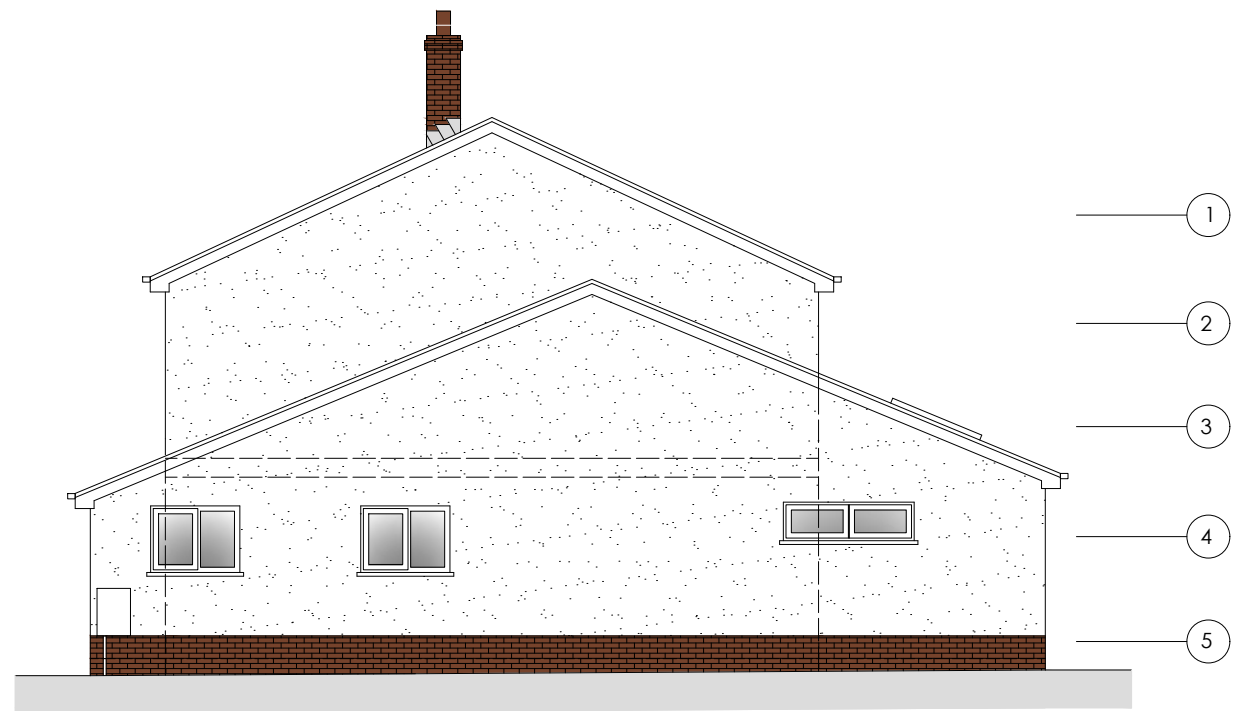

west elevation
scale | 1:100





south elevation




east elevation



north elevation

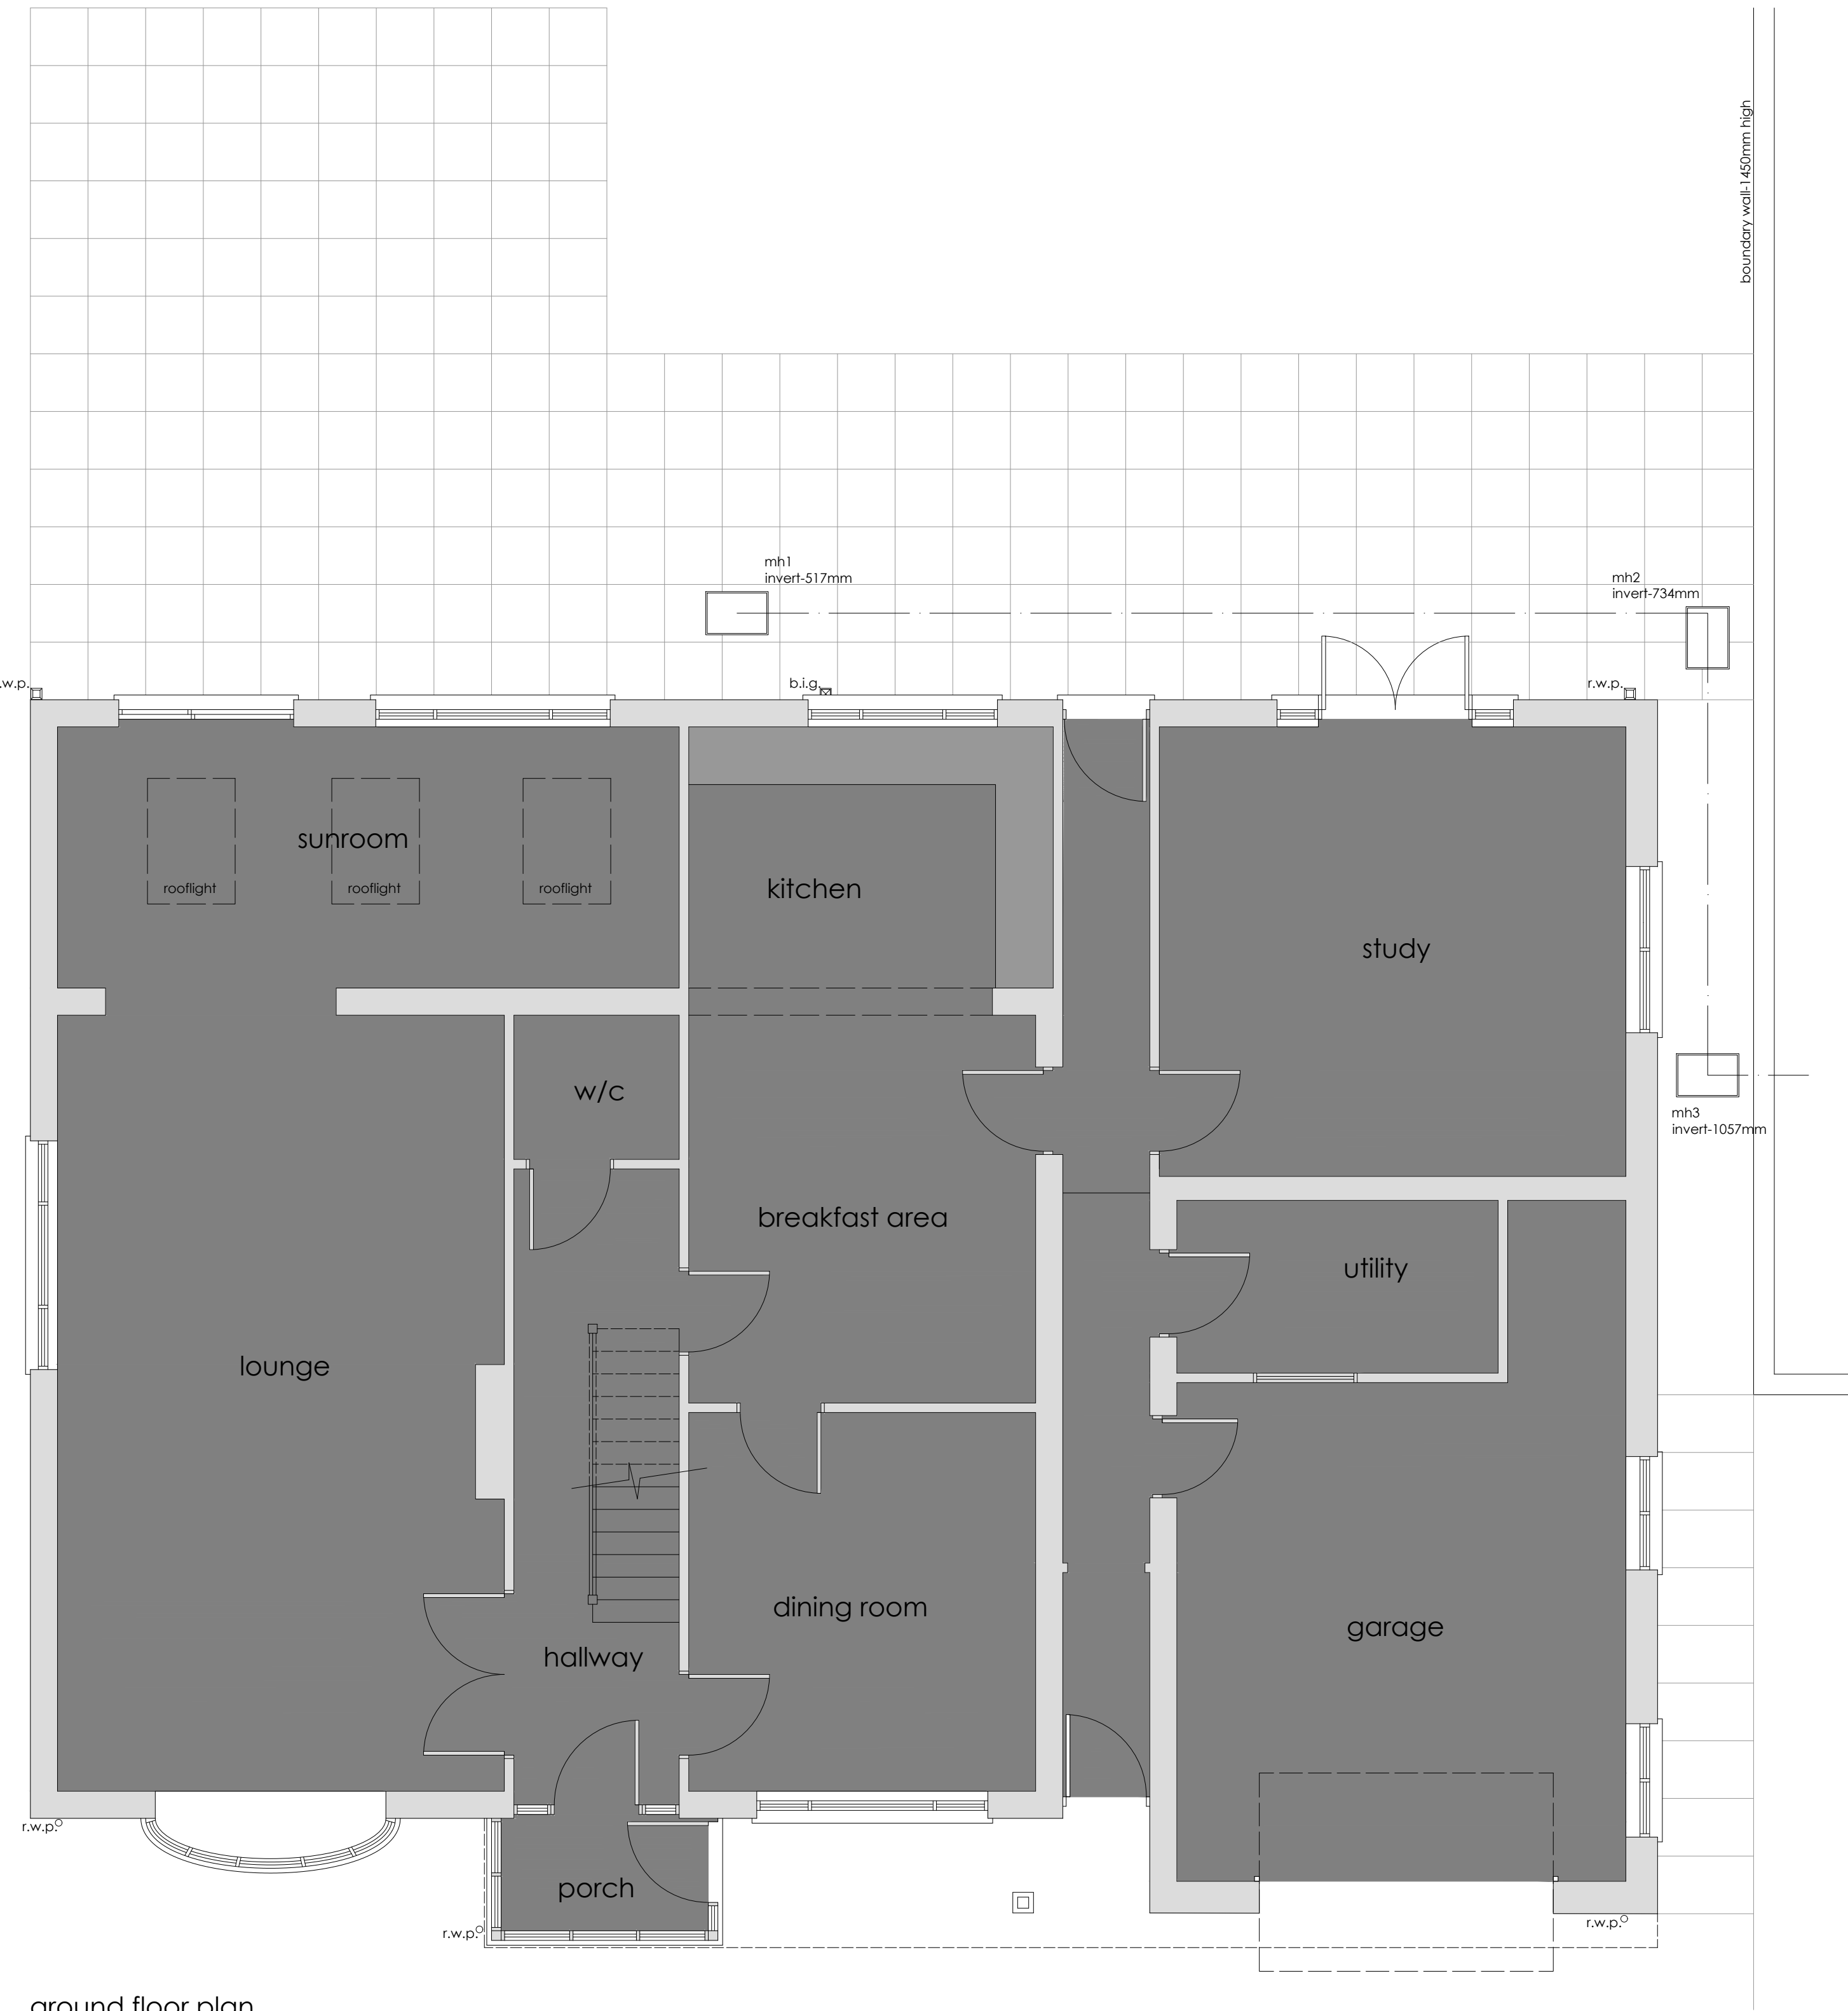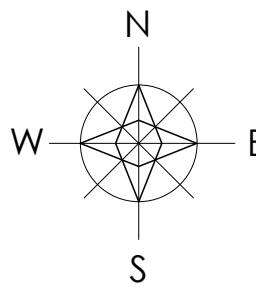

ground floor plan
scale | 1:50

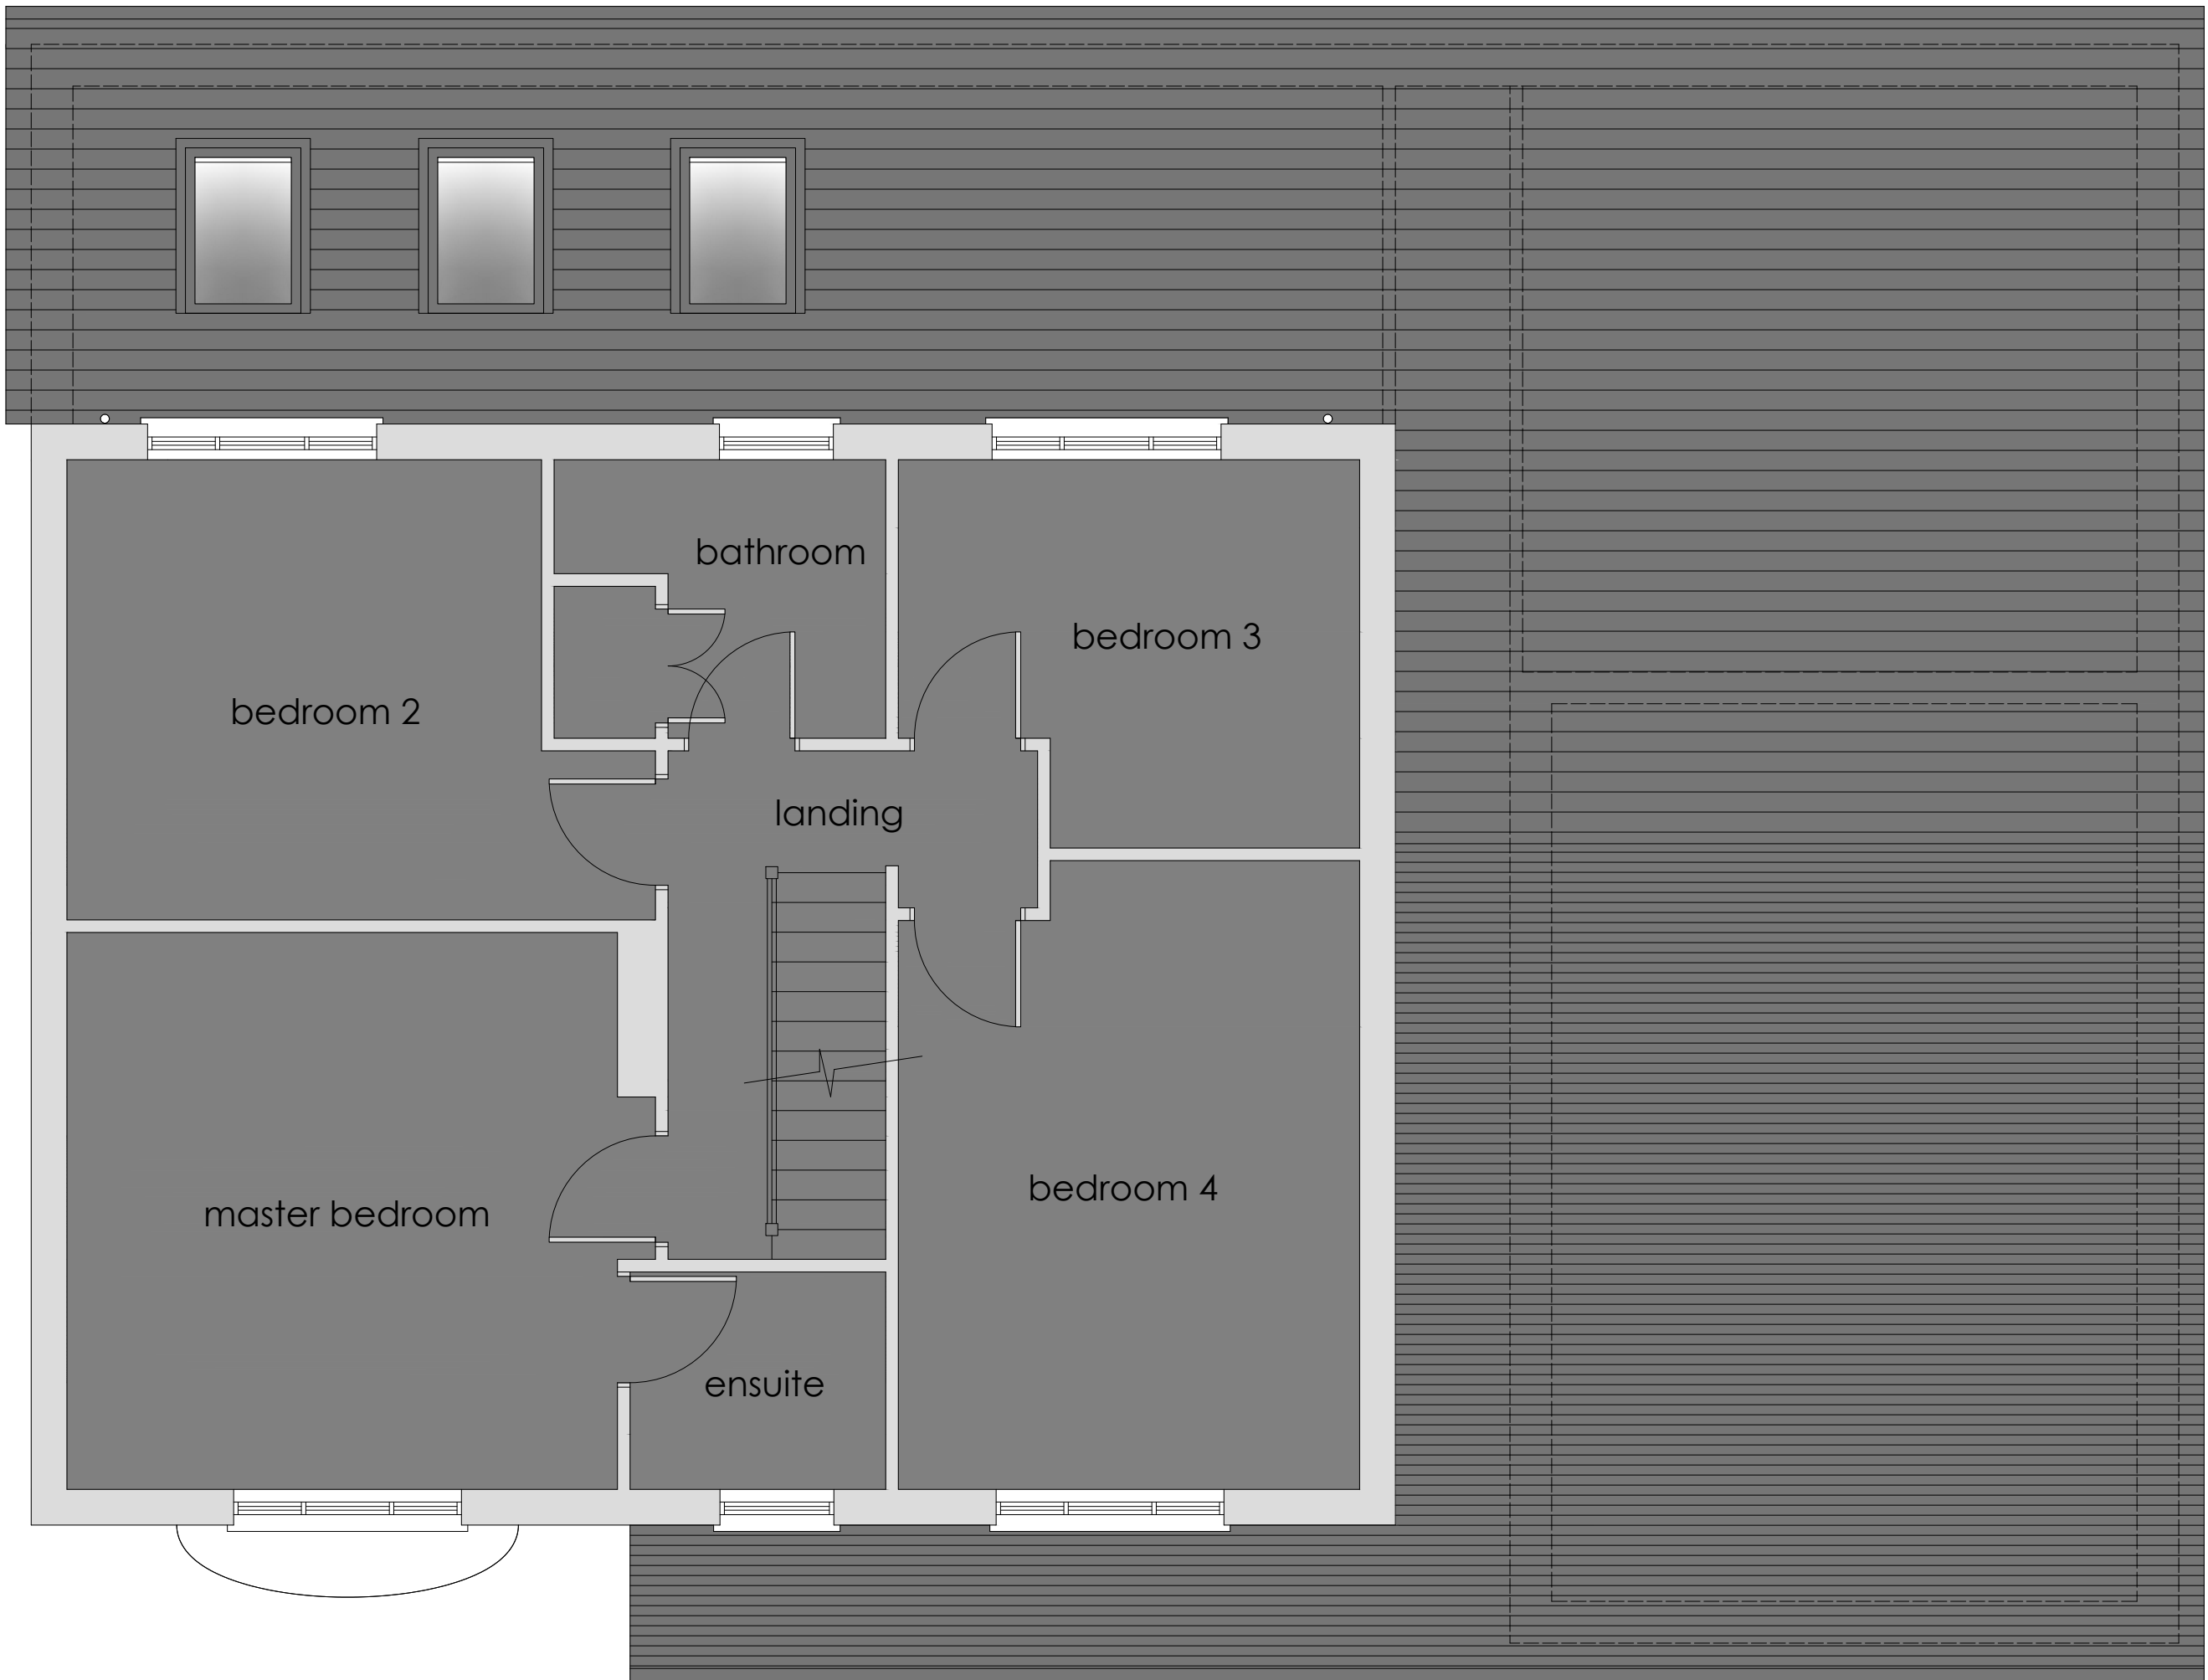

first floor plan

- materials
- 1 - brown concrete roofing tiles
 - 2 - white upvc fascias and rainwater goods
 - 3 - smooth render painted white
 - 4 - white double glazed windows and doors
 - 5 - red/brown brickwork plinth



revision	
a	
b	
c	
d	
e	
f	
g	

project	drawing	date
34 NEATH ROAD, FFOREST GOCH, PONTARDAWE	EXISTING FLOOR PLANS & ELEVATIONS	DECEMBER 2021
client	drawing no.	scale
MR ALAN LEWIS	21.34NR.03	@ A1
www.ipanarchitecture.co.uk	hello@ipanarchitecture.co.uk	07765 660189