



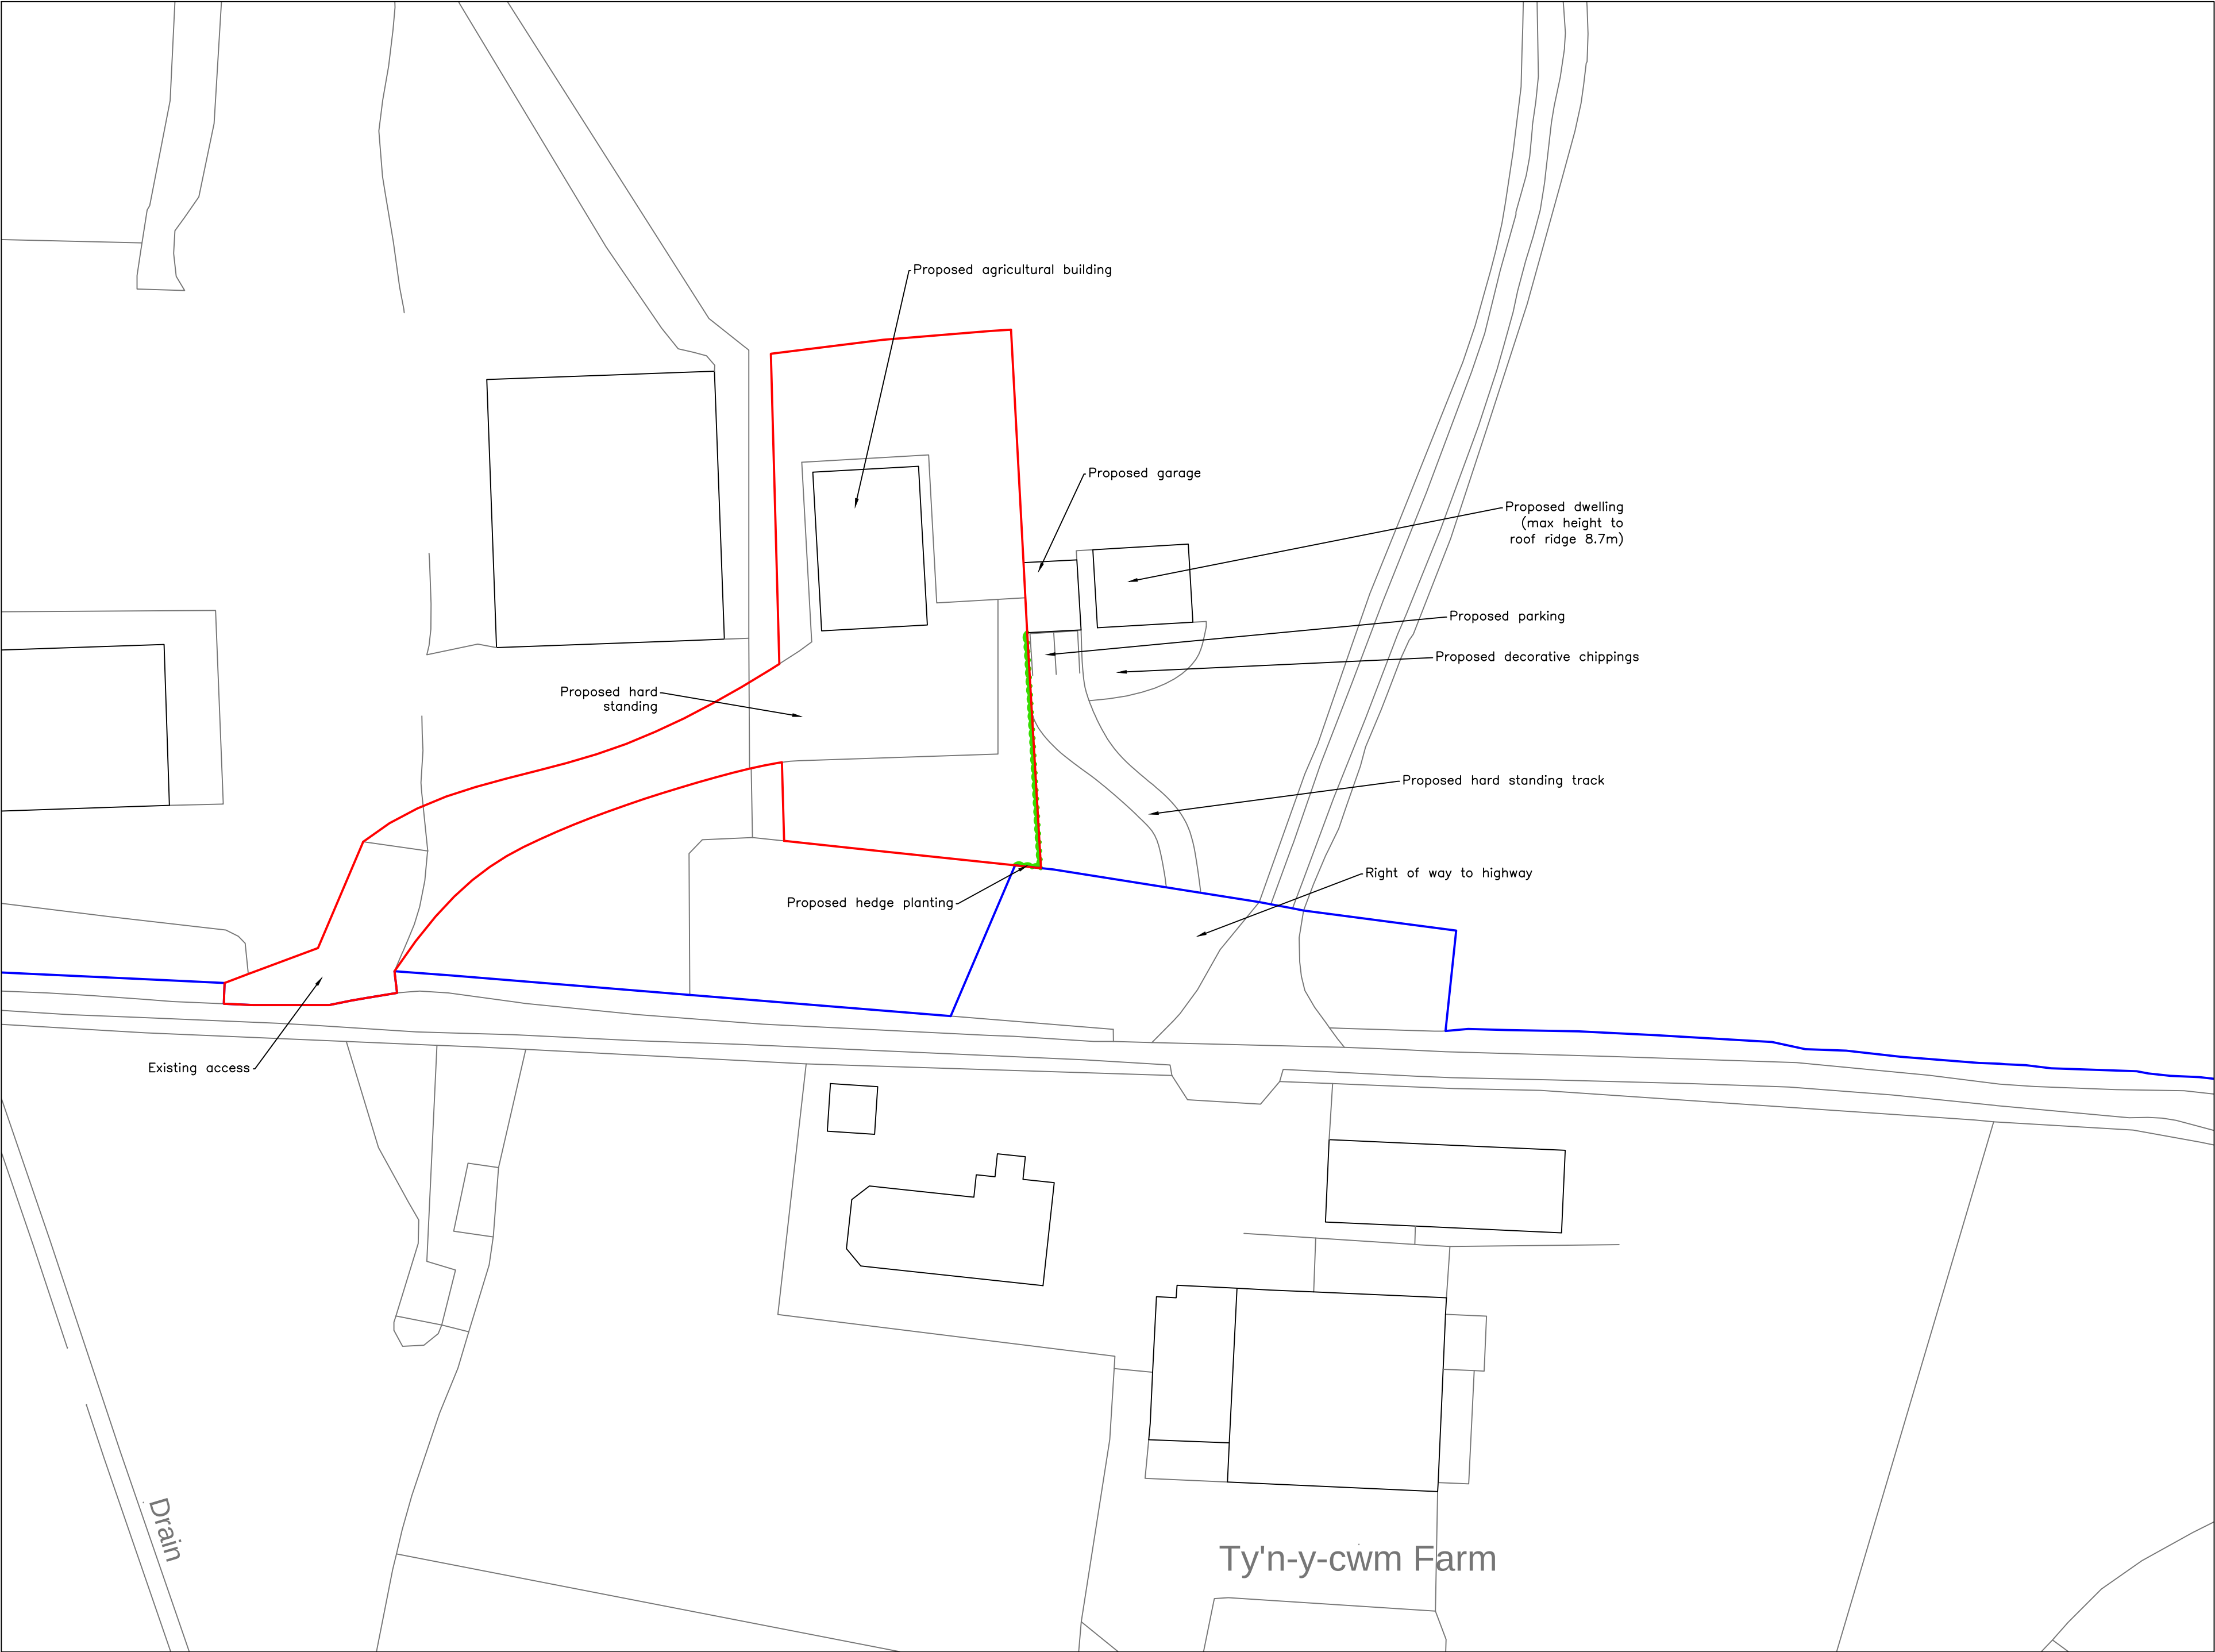

Plan reproduced from Ordnance Survey map with the permission of the Controller of Her Majesty's Stationery Office. Crown Copyright Reserved. Ordnance Survey Copyright Licence Number: 100005584

 

Rev.	Comment	Date
Drawing title SITE PLAN, AGRICULTURAL BUILDING		
Contract TYN Y CWM FARM, RHOS, PONTARDAWE, SA8 3EY		
Reading Agricultural Consultants Ltd Gate House Beechwood Court Long Toll Woodcote RG8 0RR 01491 684233 www.reading-ag.com		
 READING AGRICULTURAL CONSULTANTS		
Ref. RAC/9227/5	Rev.	
Drawn by AGM	Checked by SB	
Scales 1:500@A2	Date 12/2021	