




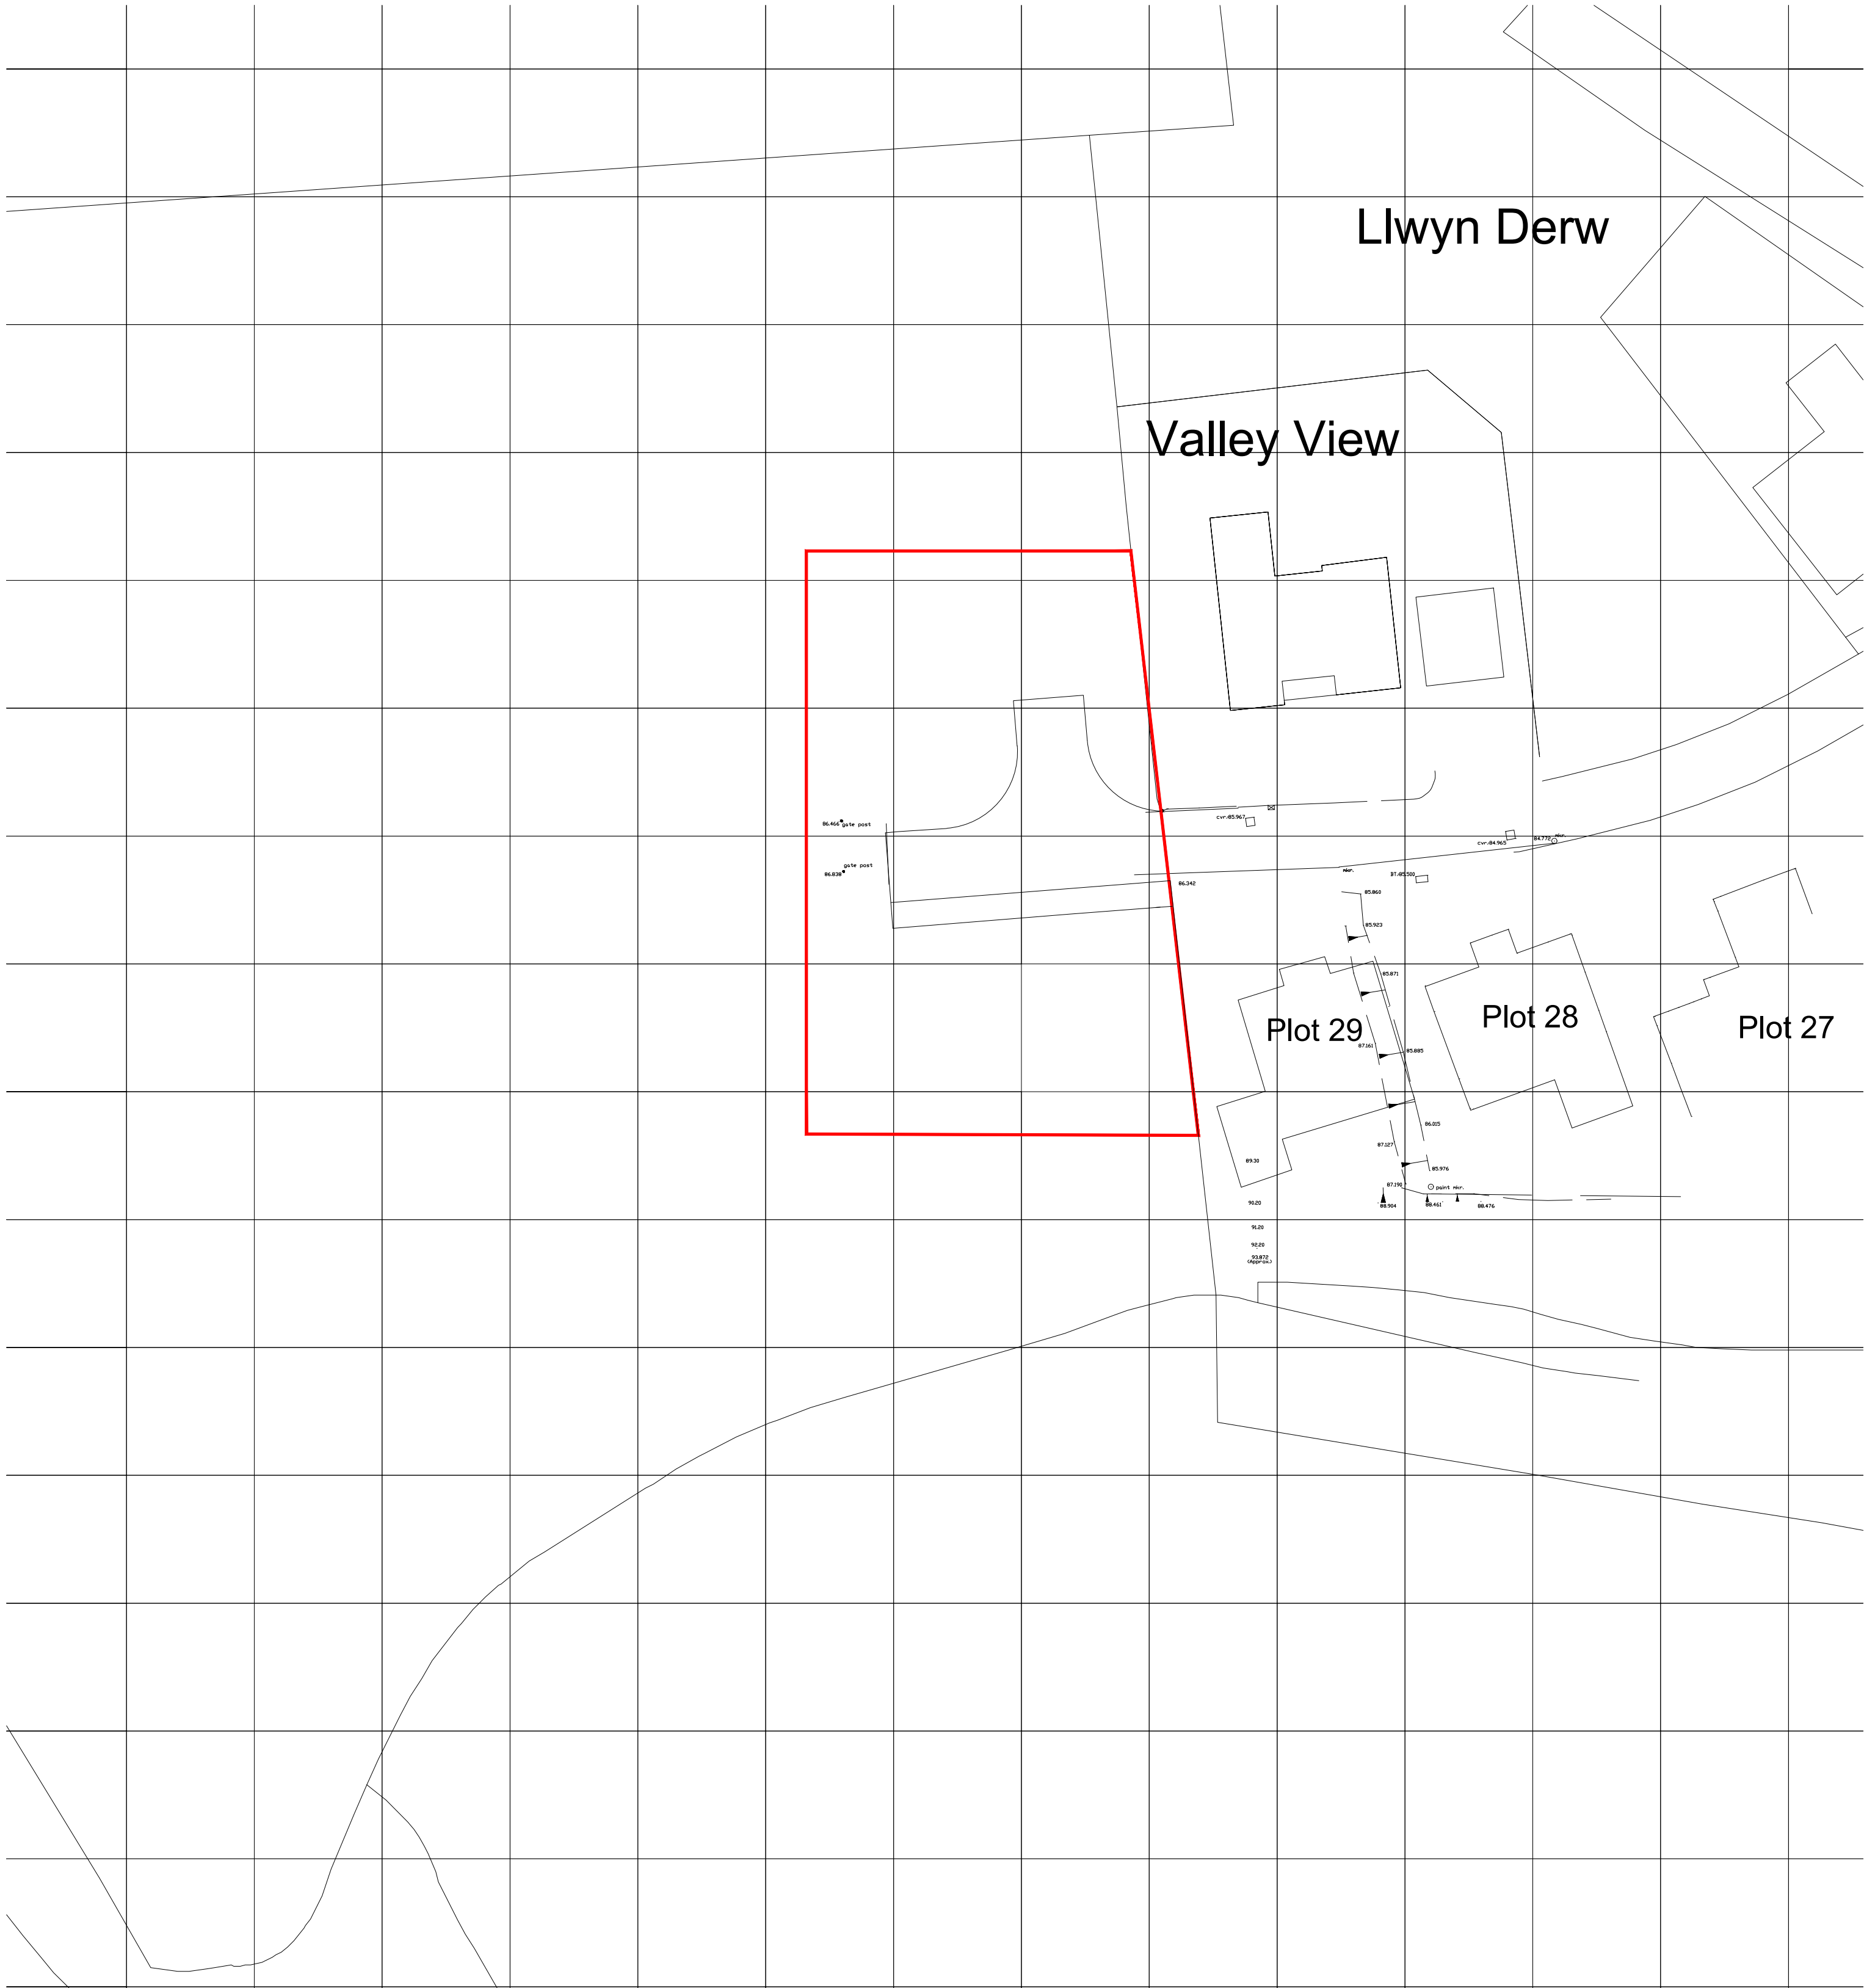

BLOCK PLAN
scale 1:500 @ A2

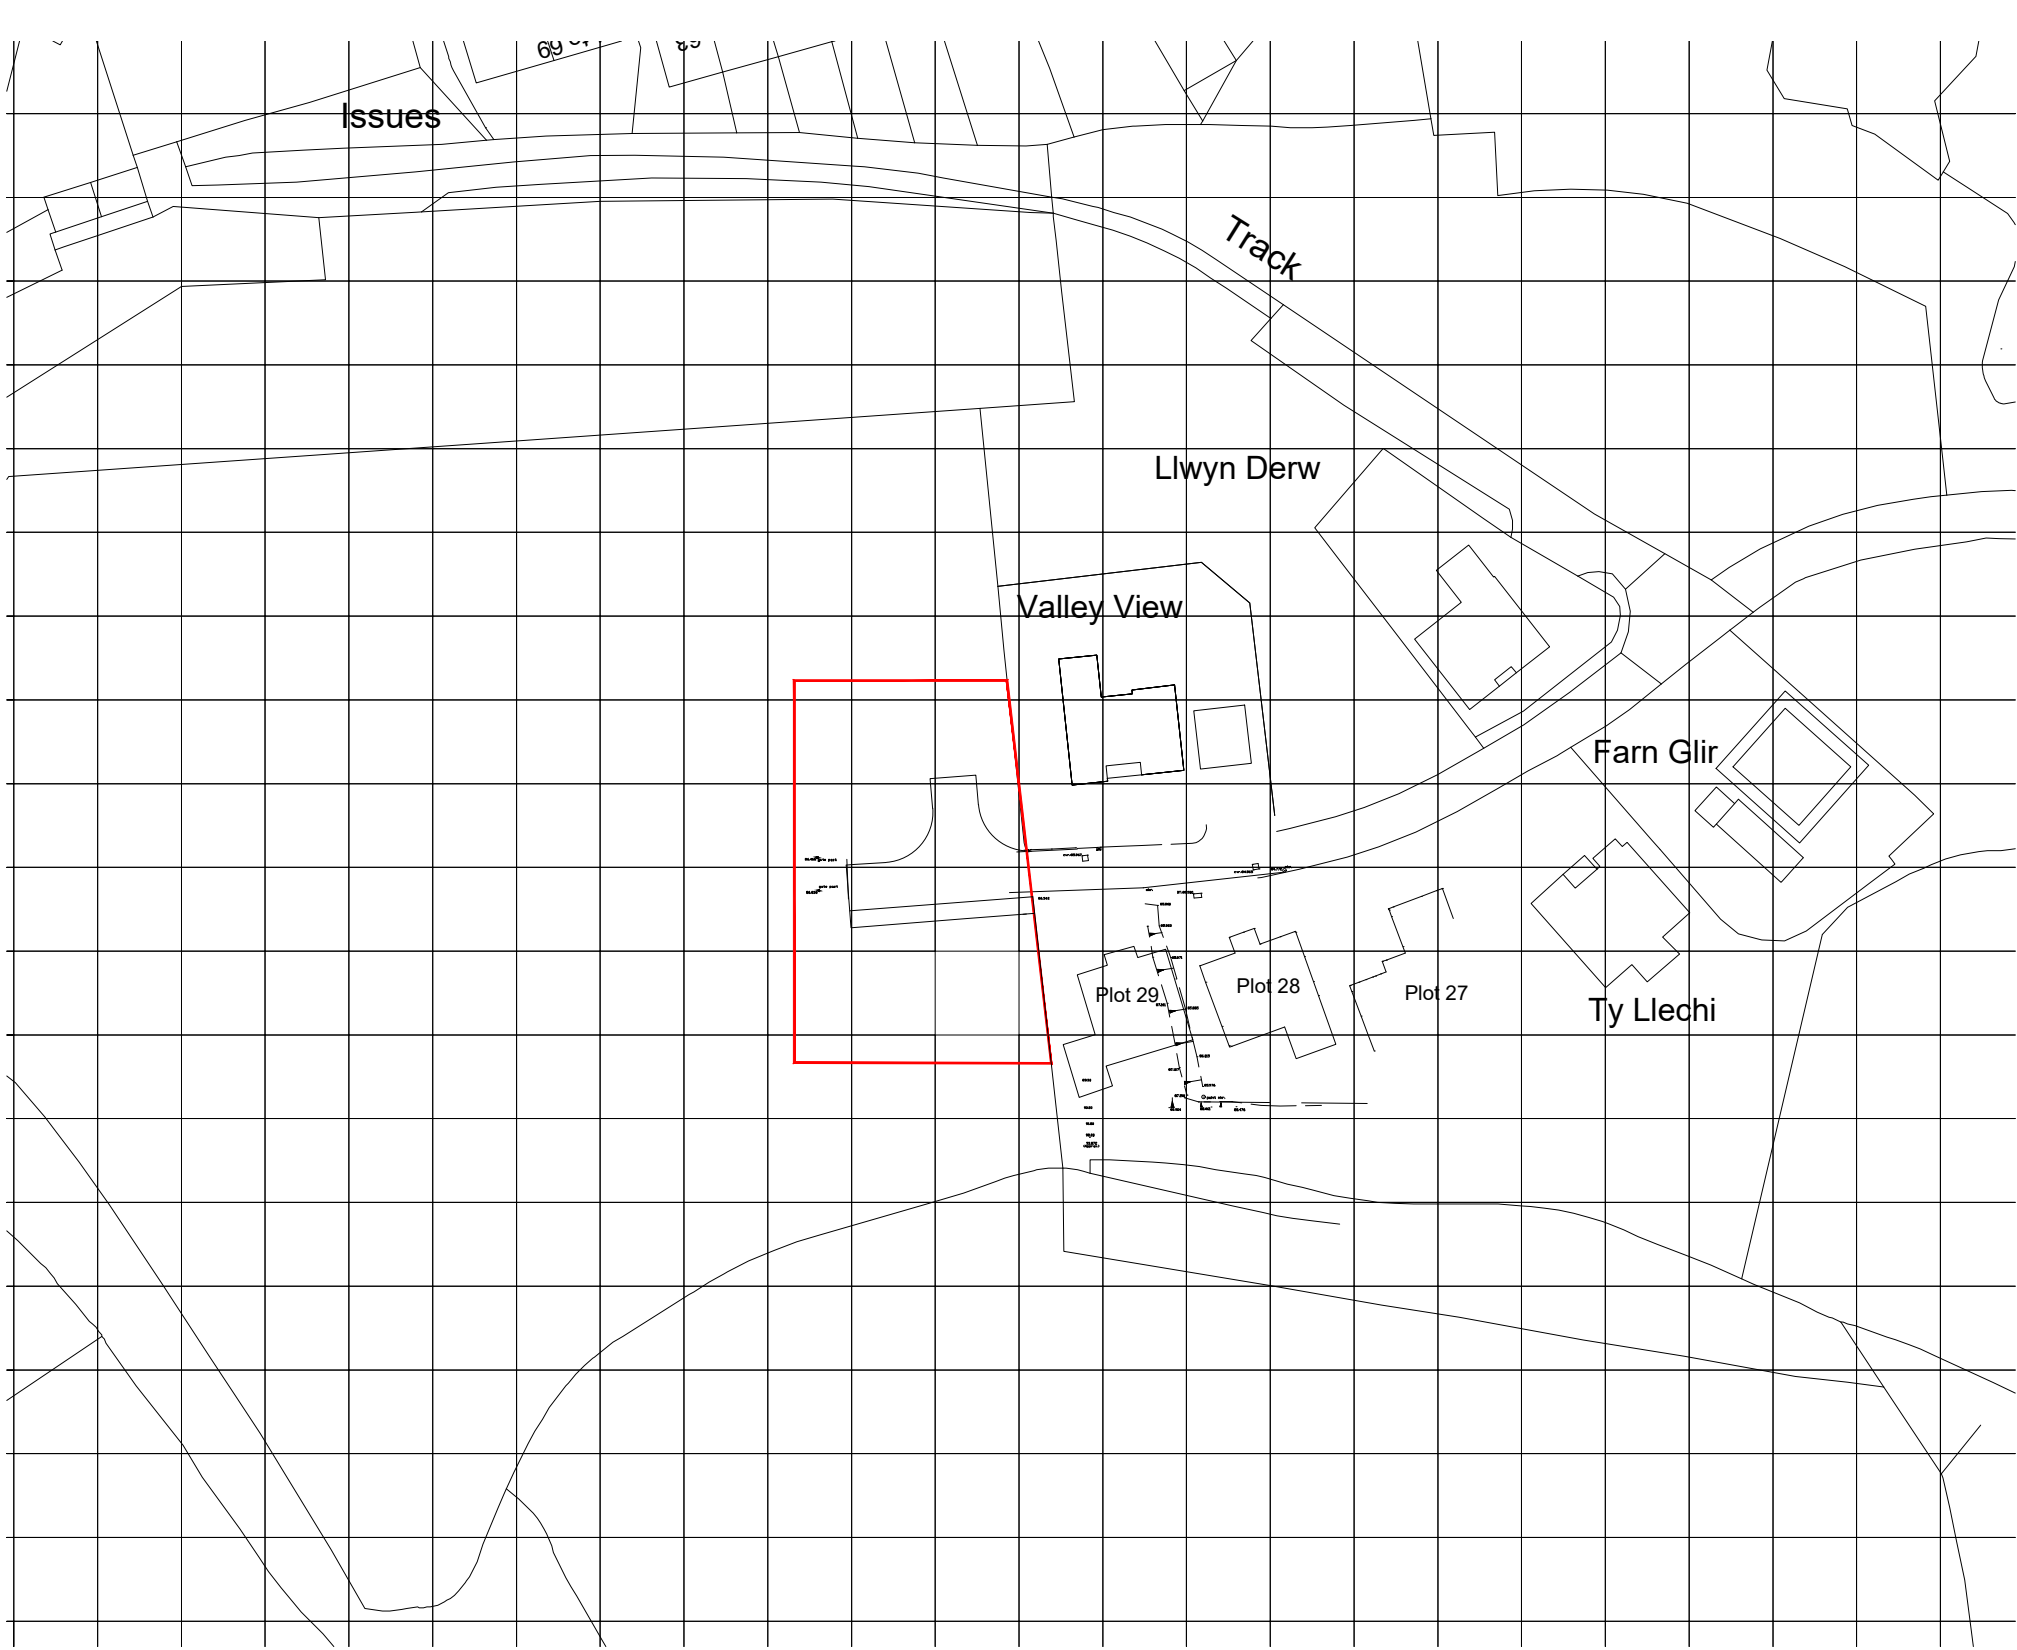

SITE PLAN
scale 1:1250 @ A2

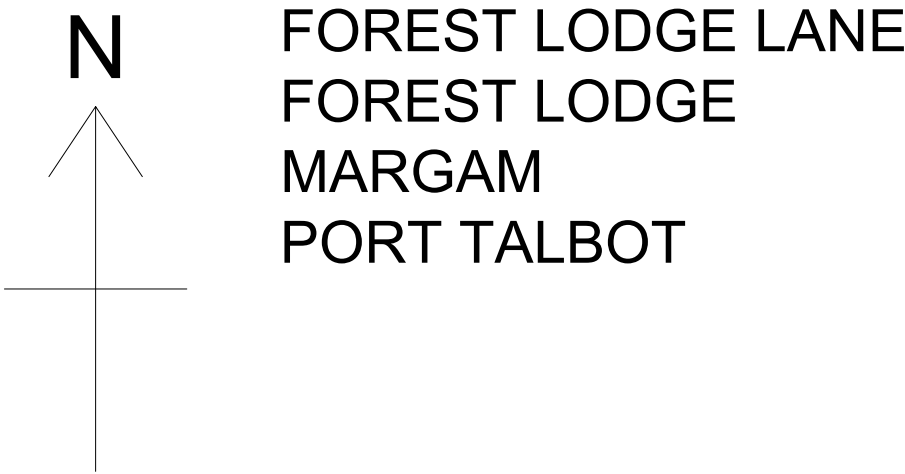

JOB: Hammerhead, Forest Lodge Lane		CLIENT: NT Developments	
ADDRESS: Forest Lodge Lane, Forest Lodge Port Talbot			
TITLE:HAMMERHEAD SITE PLANS - condition 3 (P2018/0441)			
SYSTEM No: A-G/Forest Lodge-Hammerhead	DATE: 15.12.21	DRW-No.	Rev
JOB No: 1331-21	Checked by:	P09	/
SCALES: A2 @ 1:1250/1:500	DRAWN BY: Matt Bailey		
REVISIONS DESCRIPTION:			
ALL DIMENSIONS TO BE CHECKED ON SITE: Contractor to check and verify all building and site dimensions. The contractor is to comply in all respects with the current Building Regulations whether specifically stated on this drawing or not. This drawing must be read and checked against any other specialist drawing provided.			



Thomas Parry Design Partnership
The Old Sketty Coach House,
21 Gower Road, Sketty
Swansea, SA2 9BX

t: 01792 290755
e: design@thomasparry.co.uk
w: www.thomasparry.co.uk