


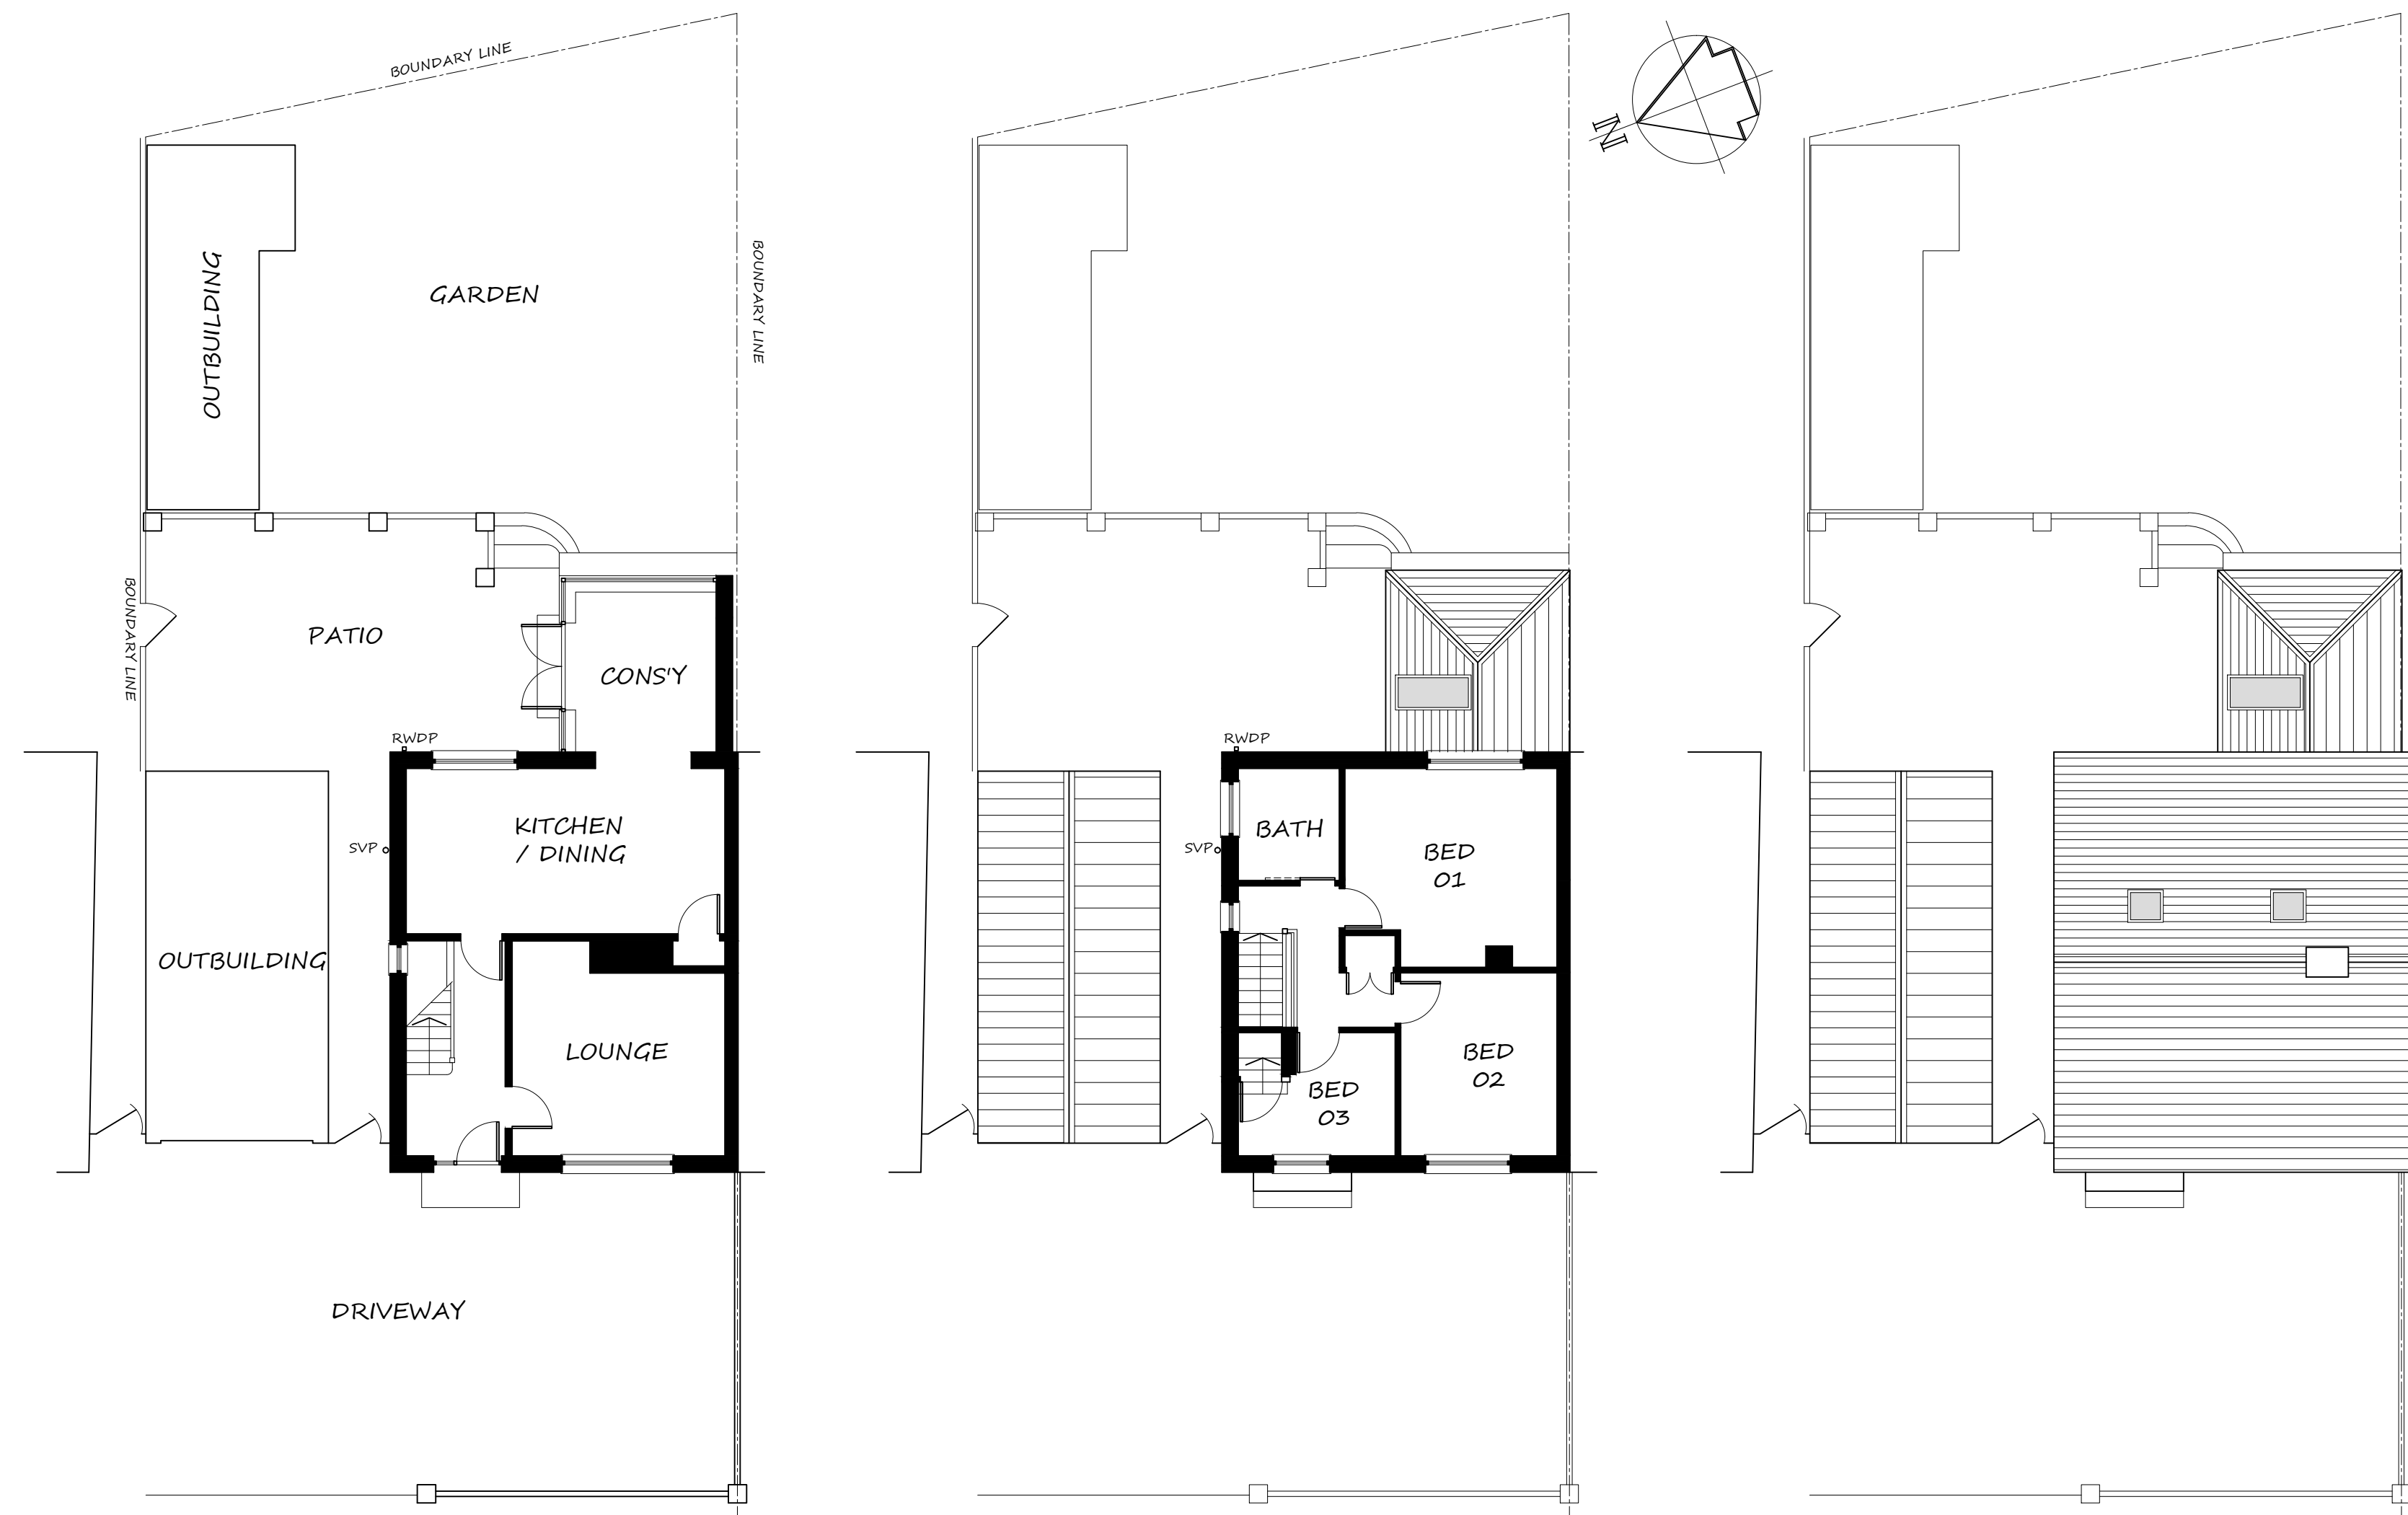

GROUND FLOOR PLAN
SCALE 1:100 @ A1

FIRST FLOOR PLAN
SCALE 1:100 @ A1

ROOF PLAN
SCALE 1:100 @ A1

