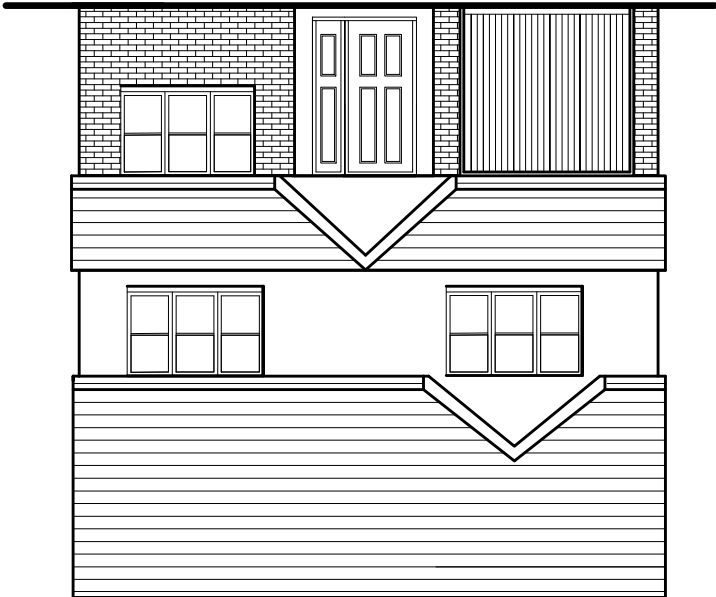
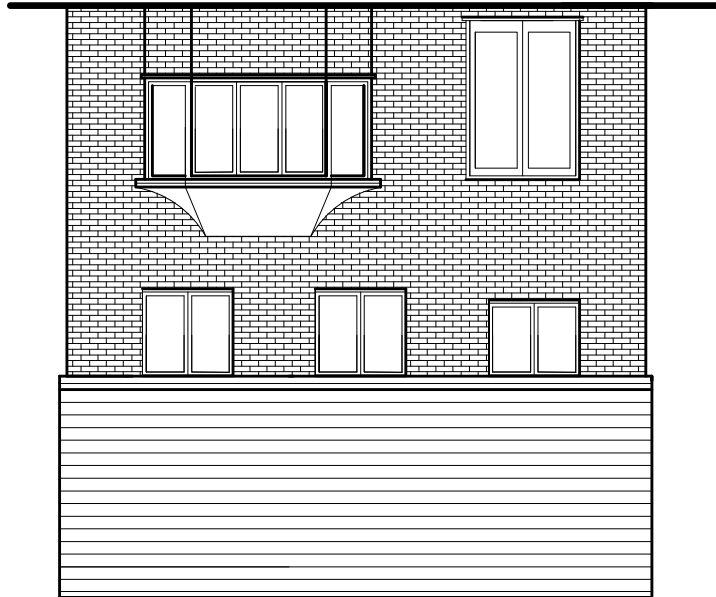
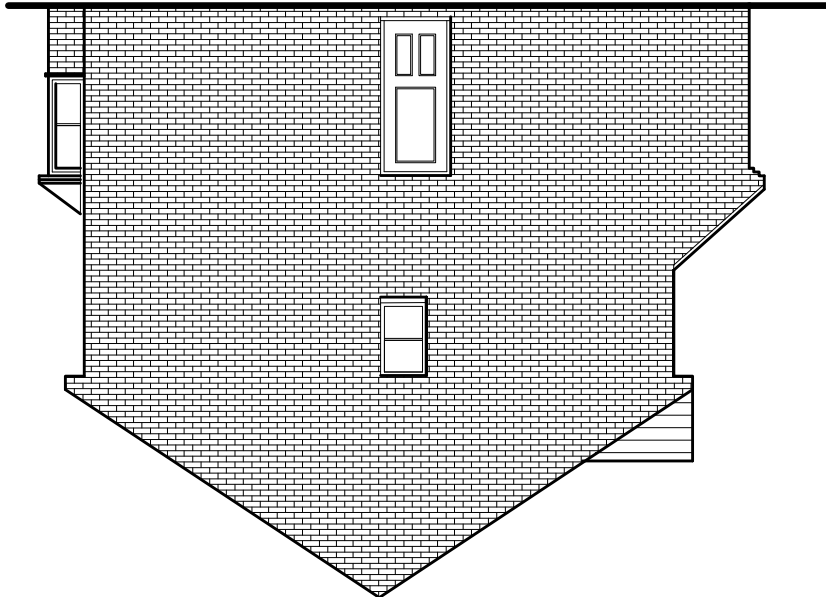
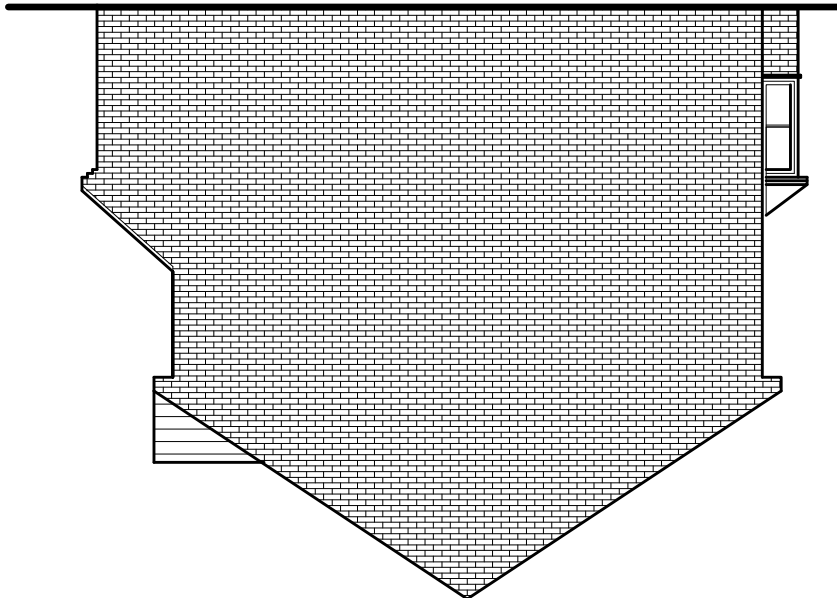
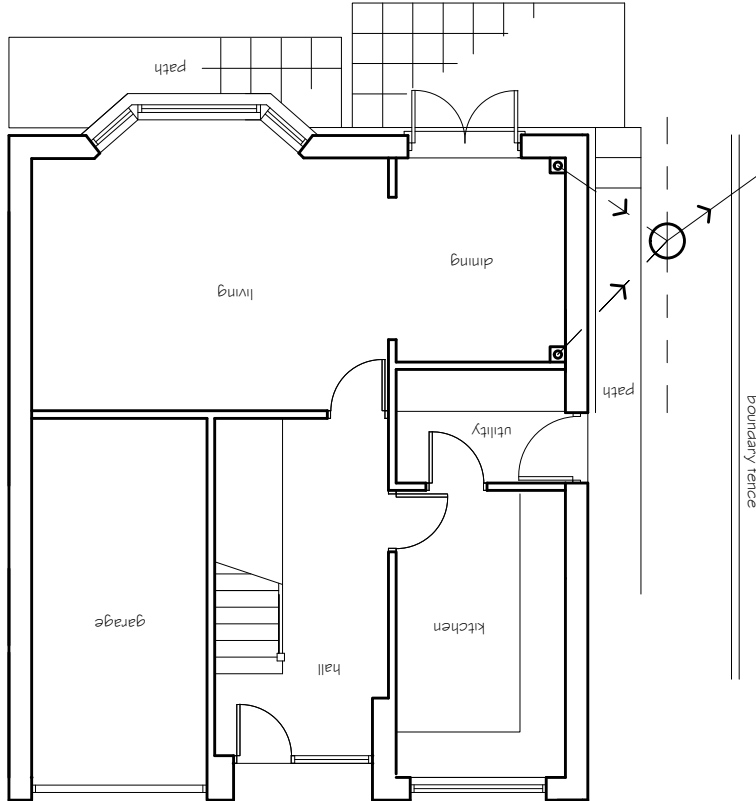


Superseded

35YG - 01 drawing No		email: jonespeter177@gmail.com PETER JONES TALBOT DESIGN SERVICES mobile: 07817538014		project title ground floor extensions 35 Ynys Y Gored Velindre, Port Talbot	drawing title existing elevations and floor plans	date December 2021 scale 1:100			
Existing Front Elevation 		Existing Rear Elevation 		Existing RHS Elevation 		Existing LHS Elevation 	Existing Gound Floor Plan 	GENERAL NOTES THE DESIGN AND CONSTRUCTION OF THE BUILDING WORKS AND ALL SERVICES WILL BE CARRIED OUT TO SATISFY THE REQUIREMENTS SET OUT IN LATEST STATUTORY BUILDING REGULATIONS AND TO THE APPROVAL OF THE APPOINTED BUILDING INSPECTOR Existing Materials & Finishes Walls - facing brick with rendered panels Windows & doors double glazed white PVCu units. Roof - concrete tile with plain ridge tiles PVCu fascias, soffits and rw goods	