


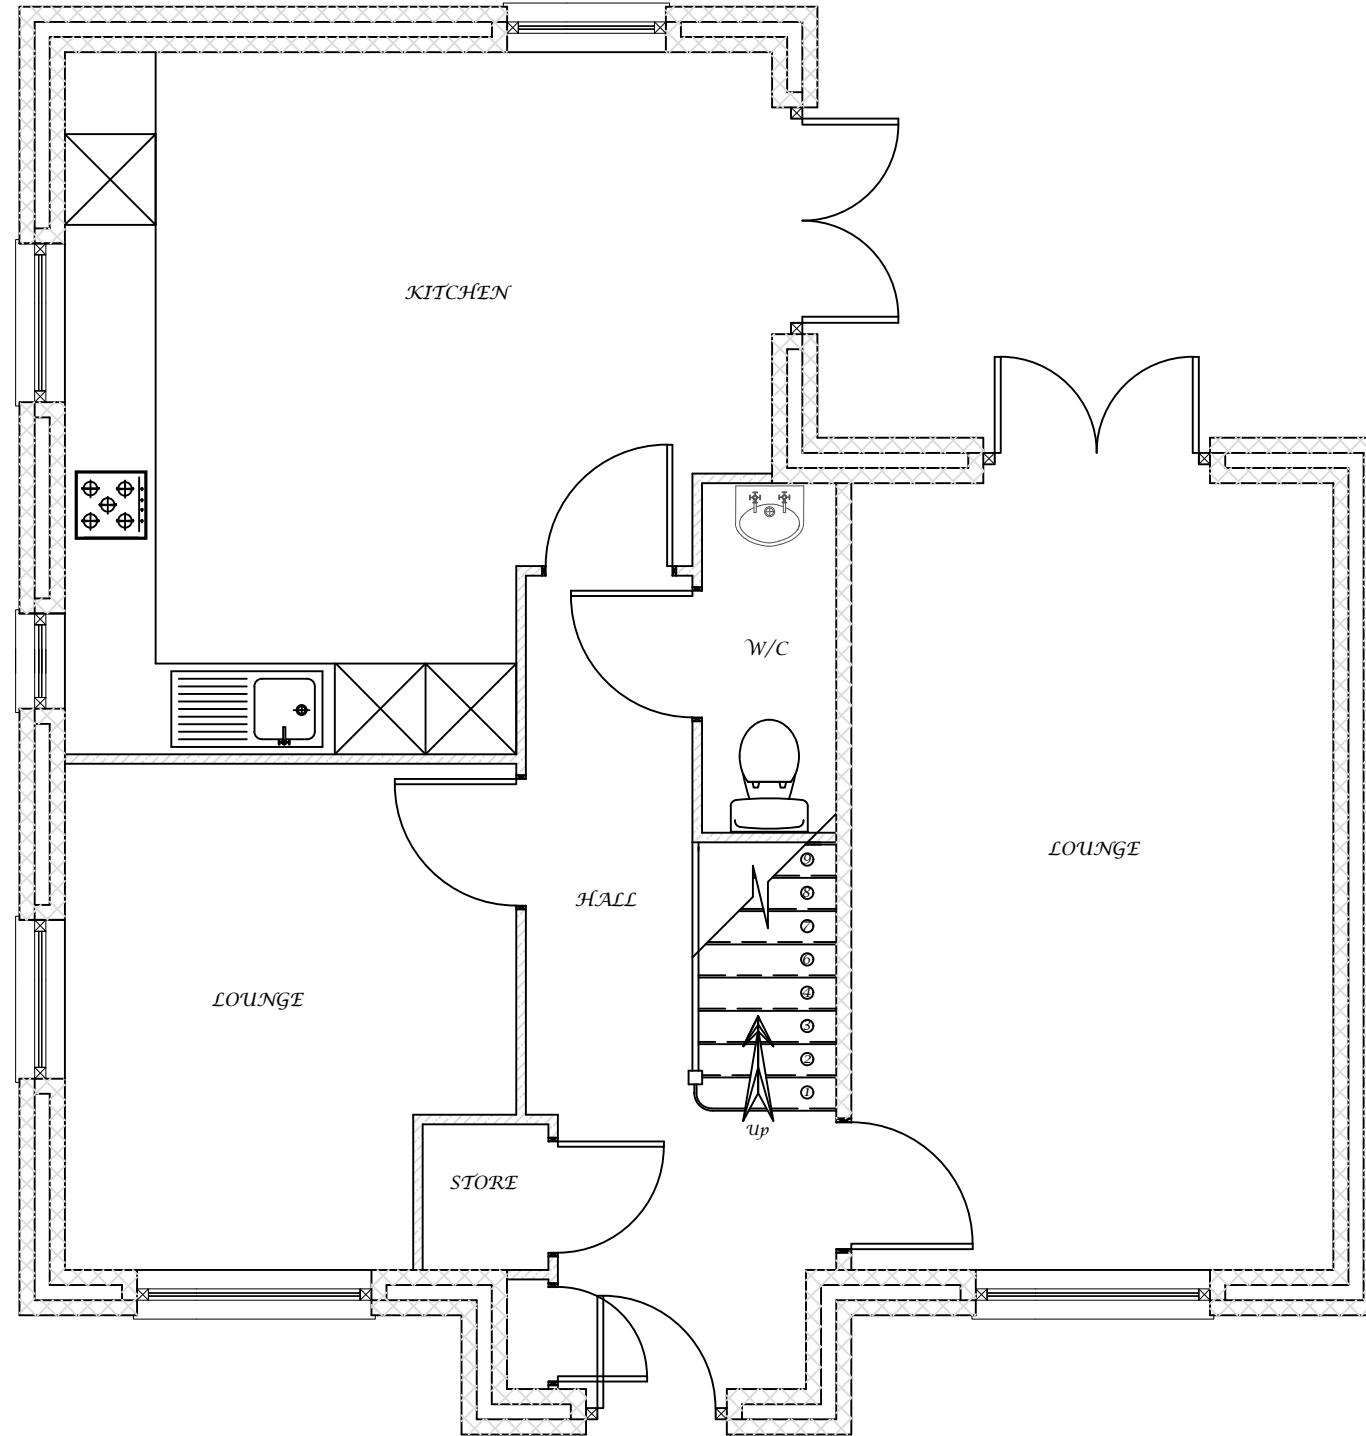

EXISTING GROUND  
FLOOR PLAN

PROPOSED ALTERATIONS  
106 CAE MORFA  
SKEWEN  
SWANSEA  
SA10 6EH

DRAWN BY

N. COLLINS

DRAWING A2

SCALE 1:50