





Proposed front elevation



Proposed L.H.S. elevation

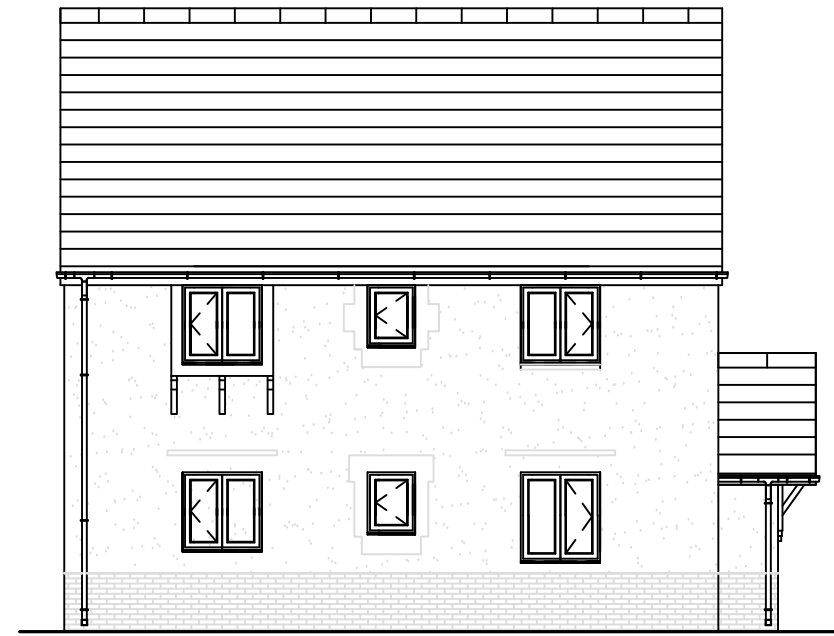

Proposed rear elevation

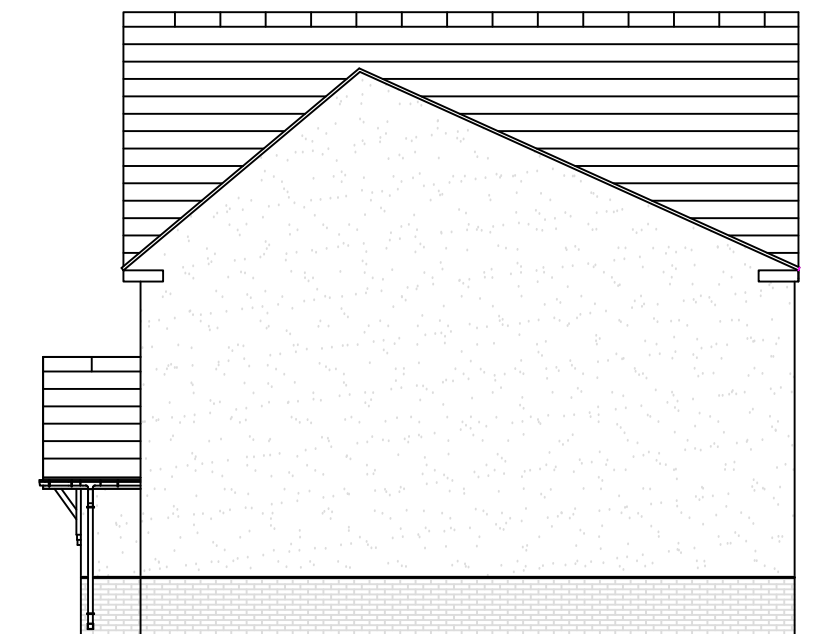

Proposed R.H.S. elevation

Proposed Finishes

- * Grey concrete roof tile
- * K-Render wall finish Magnolia
- * Face brickwork Plinth Red
- * Brickwork banding Blue
- * White U.P.V.C fascia boards & soffit
- * White U.P.V.C. windows and doors
- * White U.P.V.C. rainwater goods

PROPOSED ELEVATIONS

PROPOSED ALTERATIONS
106 CAE MORFA
SKEWEN
SWANSEA
SA10 6EH

DRAWN BY

N. COLLINS

DRAWING A4

SCALE 1:100