


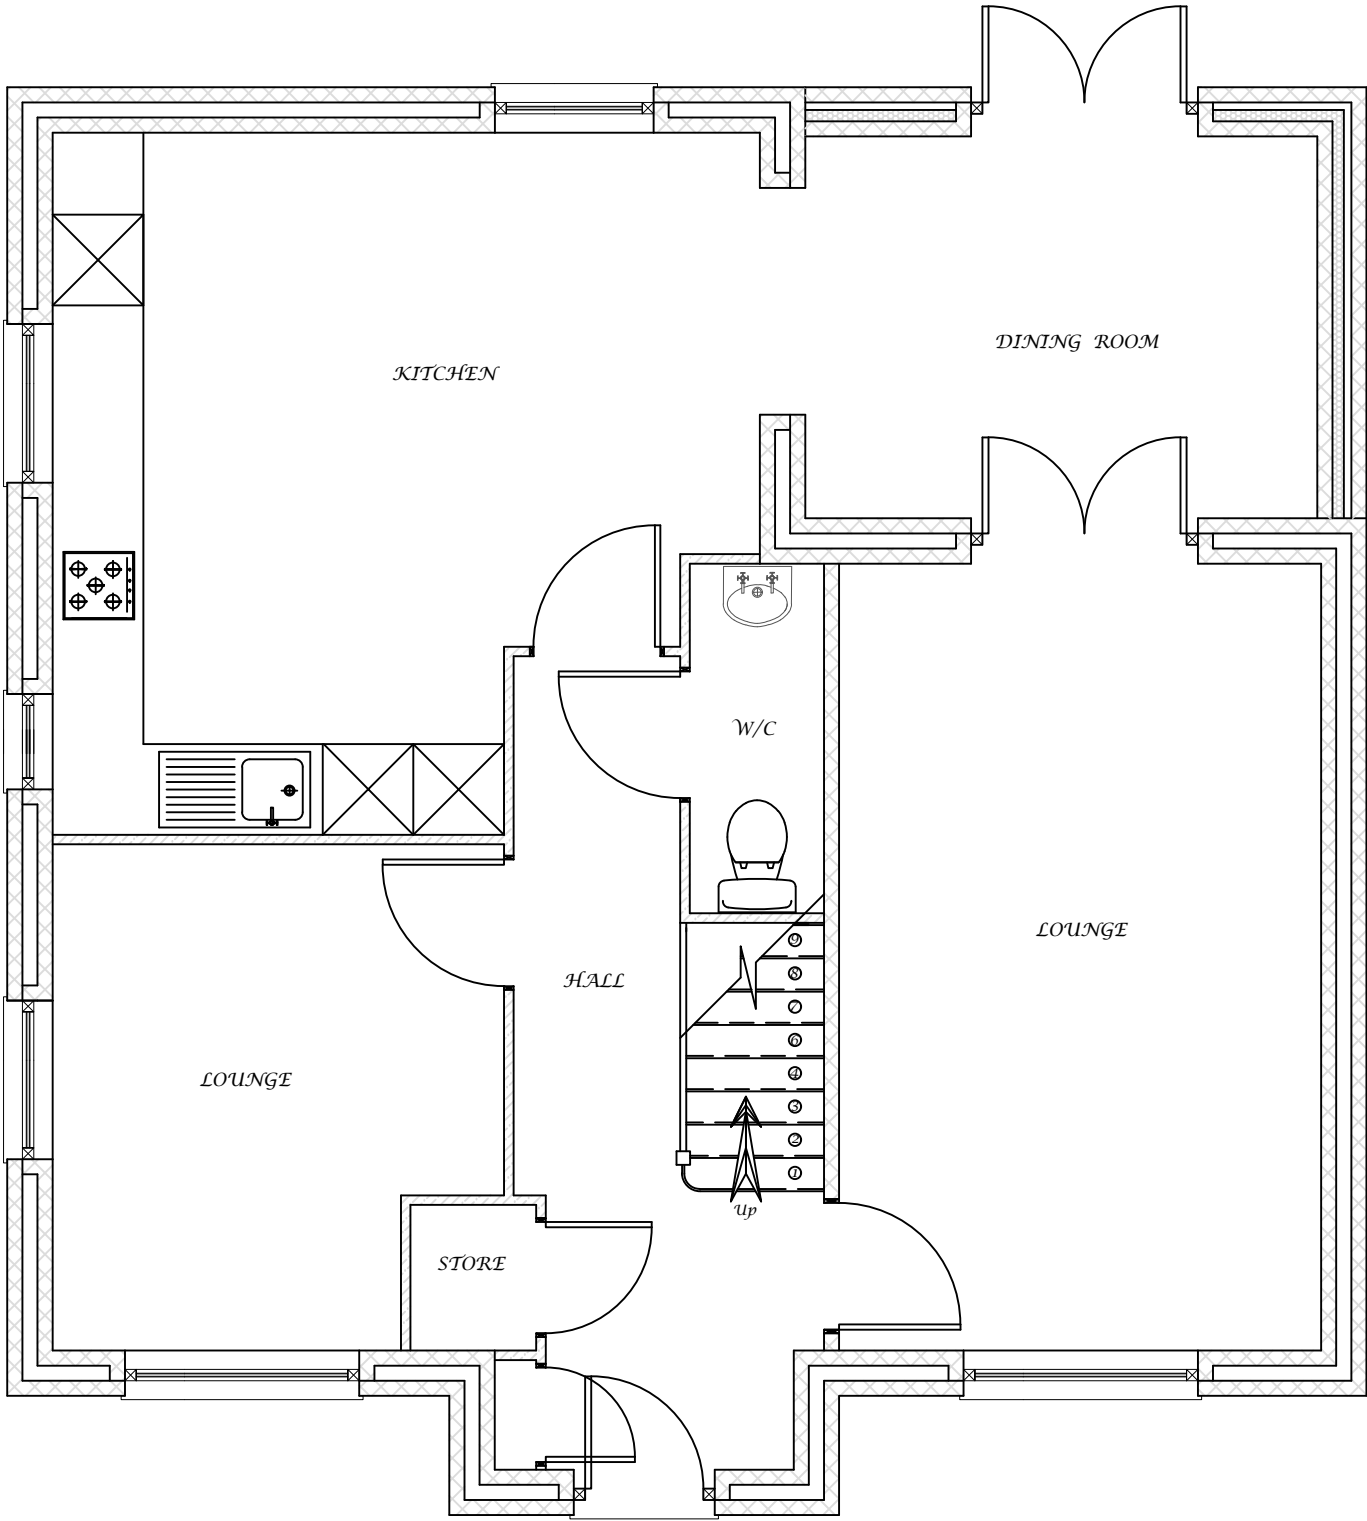

PROPOSED GROUND
FLOOR PLAN

PROPOSED ALTERATIONS
106 CAE MORFA
SKEWEN
SWANSEA
SA10 6EH

DRAWN BY

N. COLLINS

DRAWING A5

SCALE 1:50