




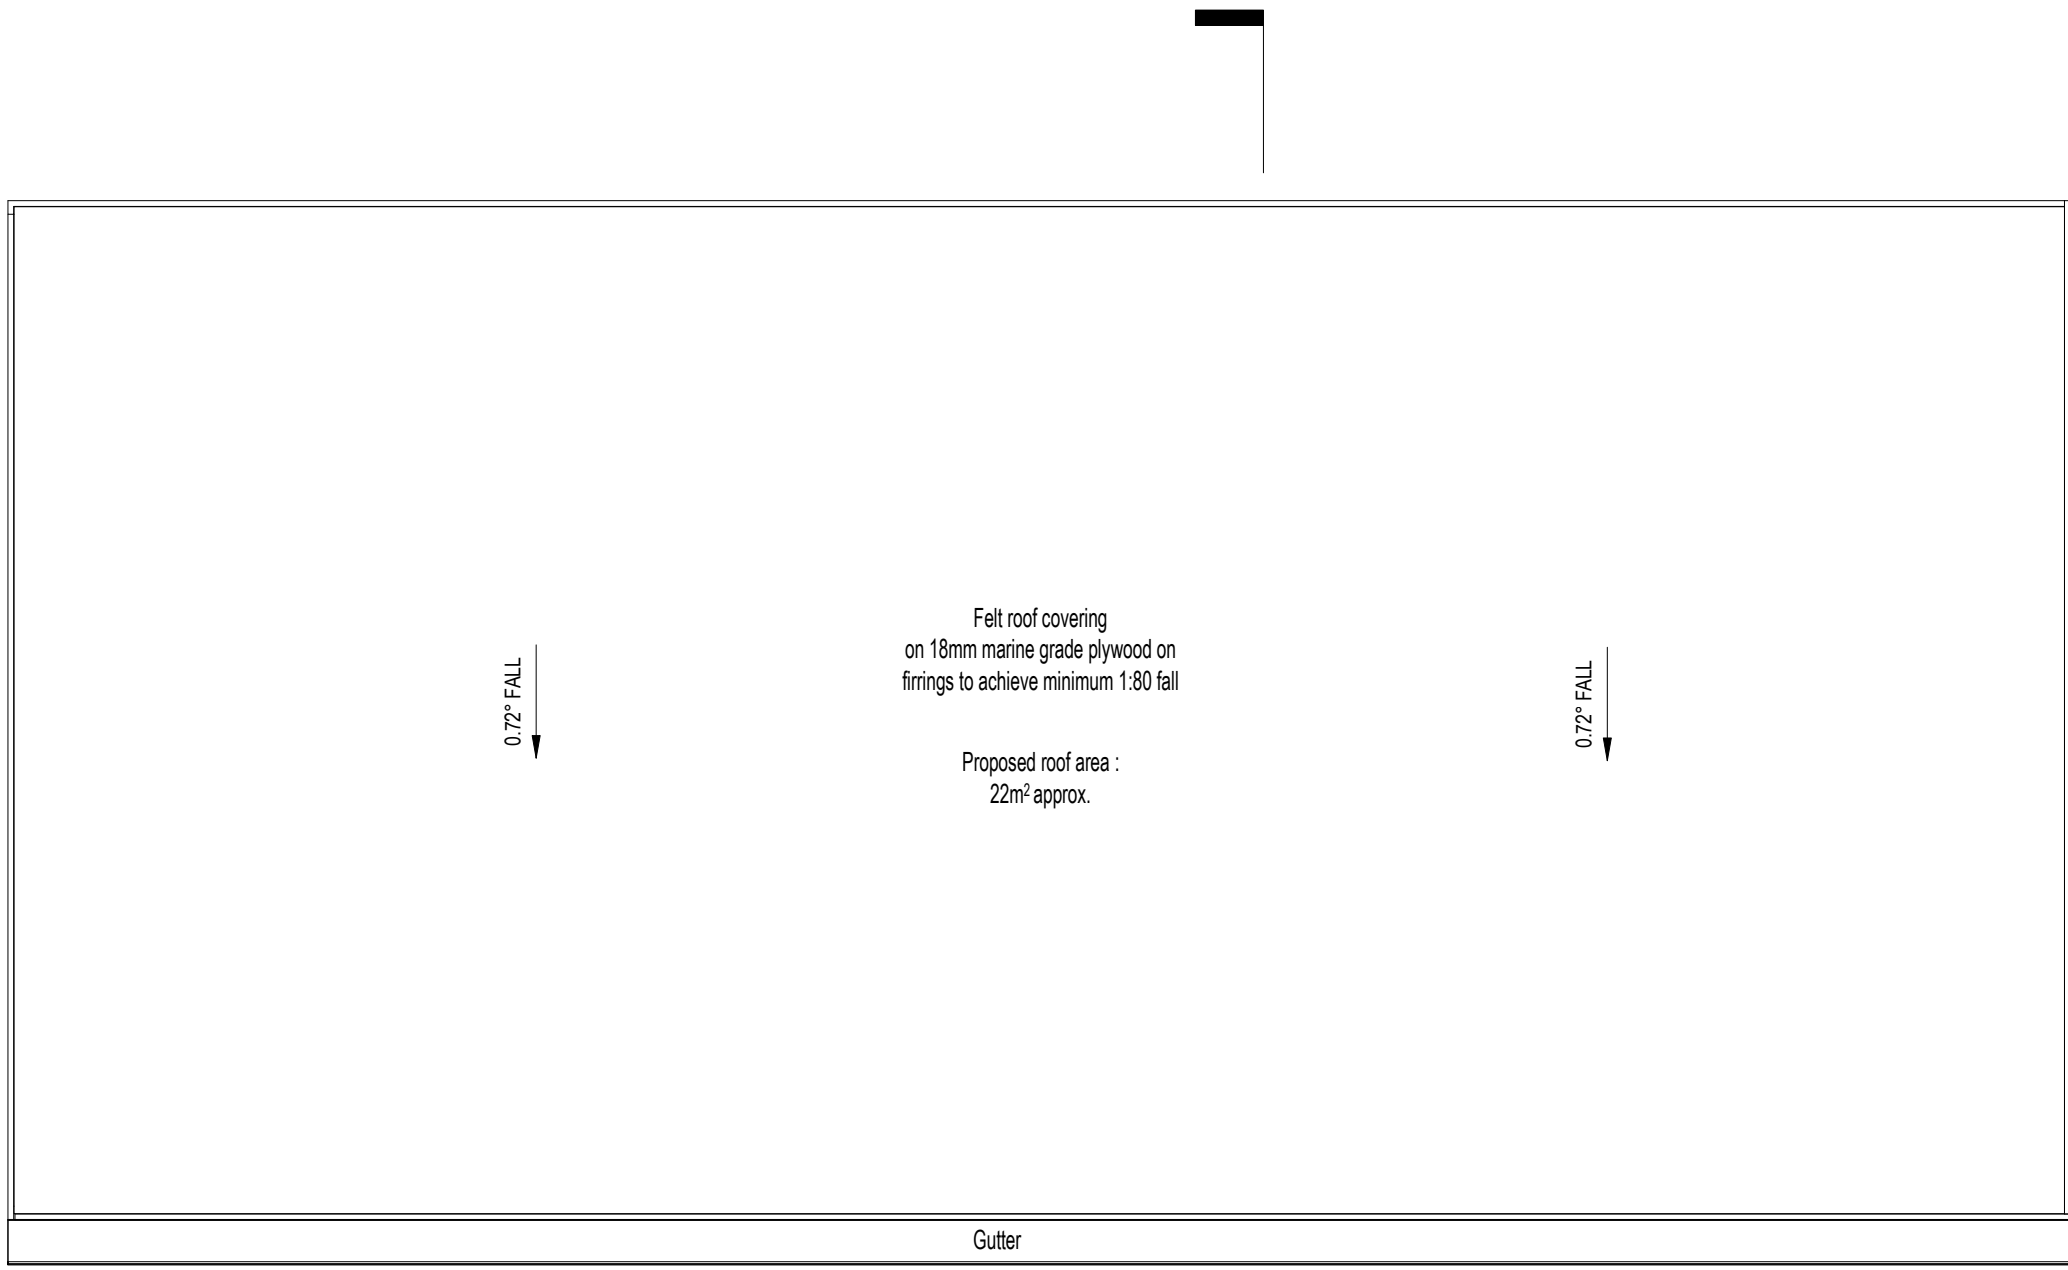


Roof Plan
1 : 25

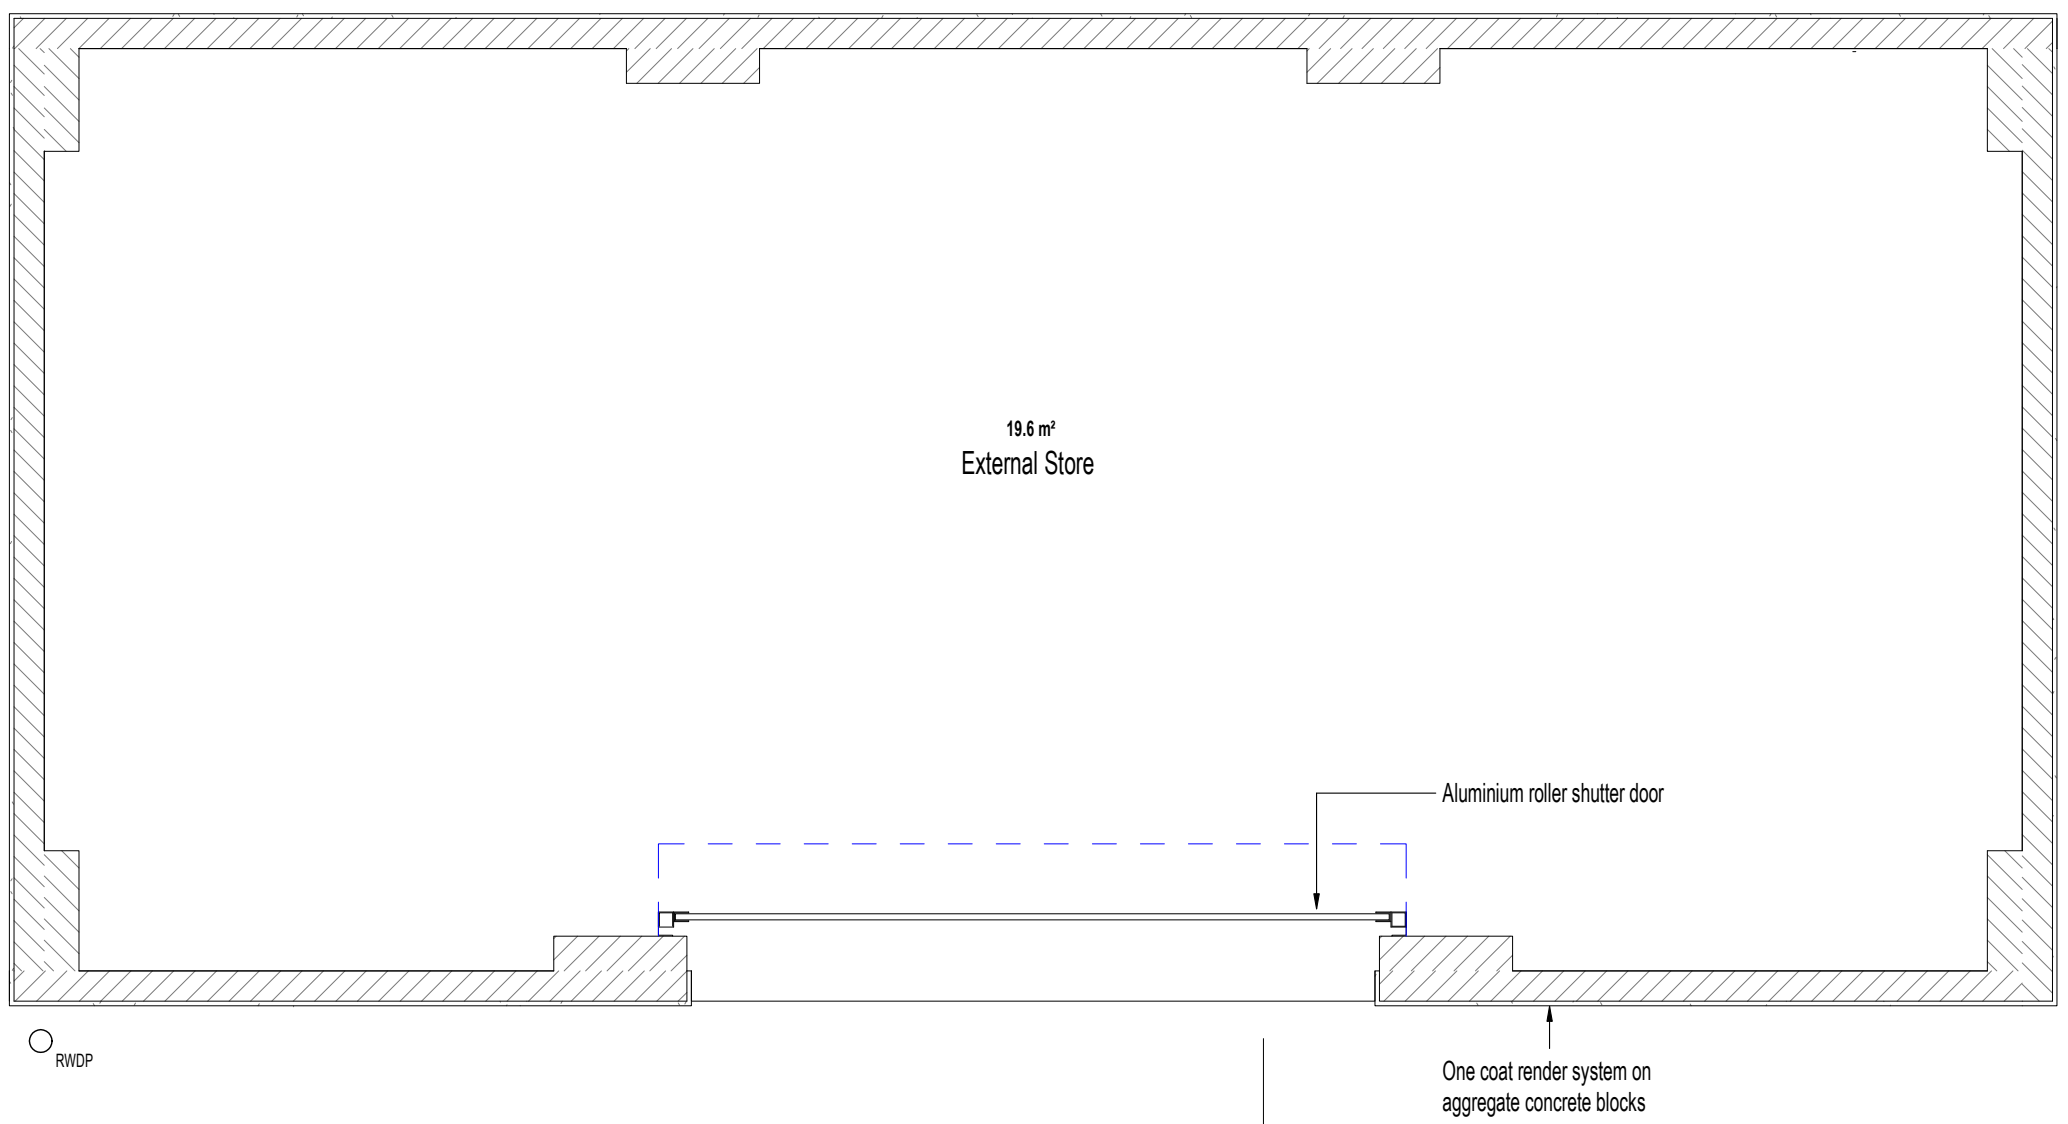


Proposed Floor Plan
1 : 25

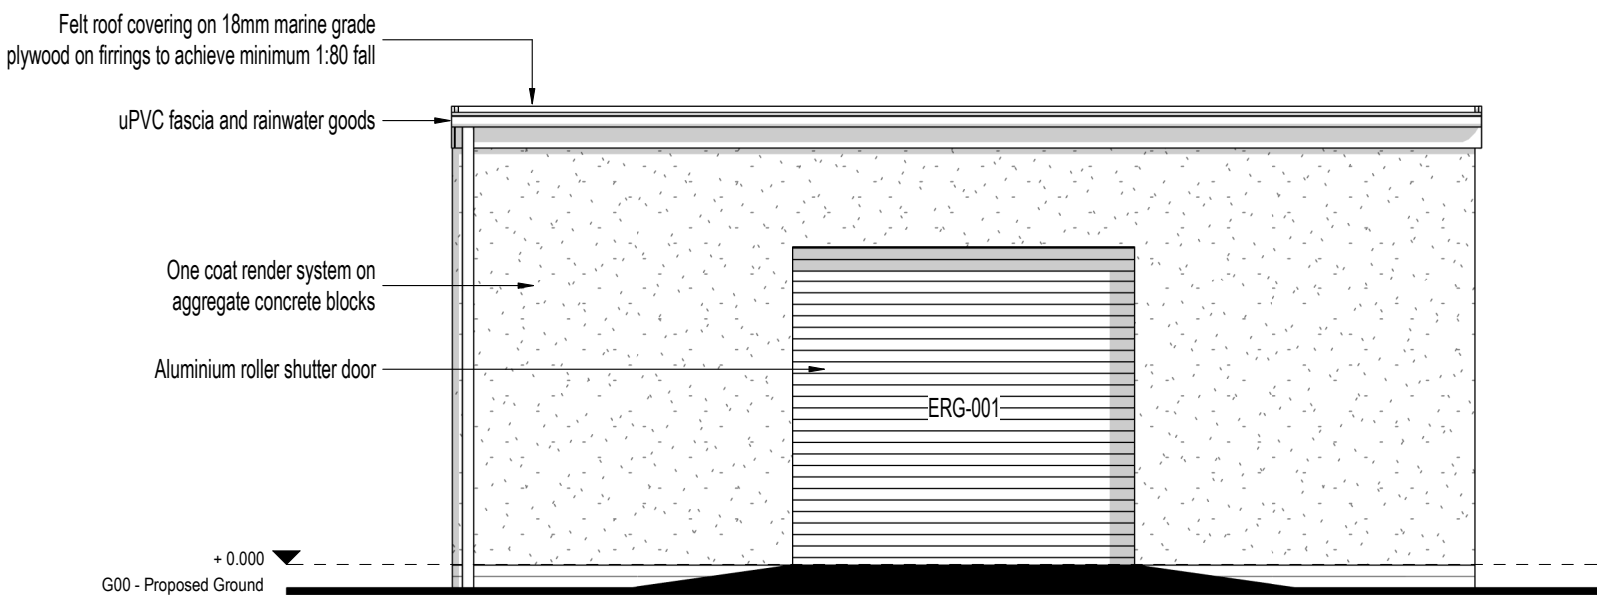


Proposed West Elevation
1 : 50

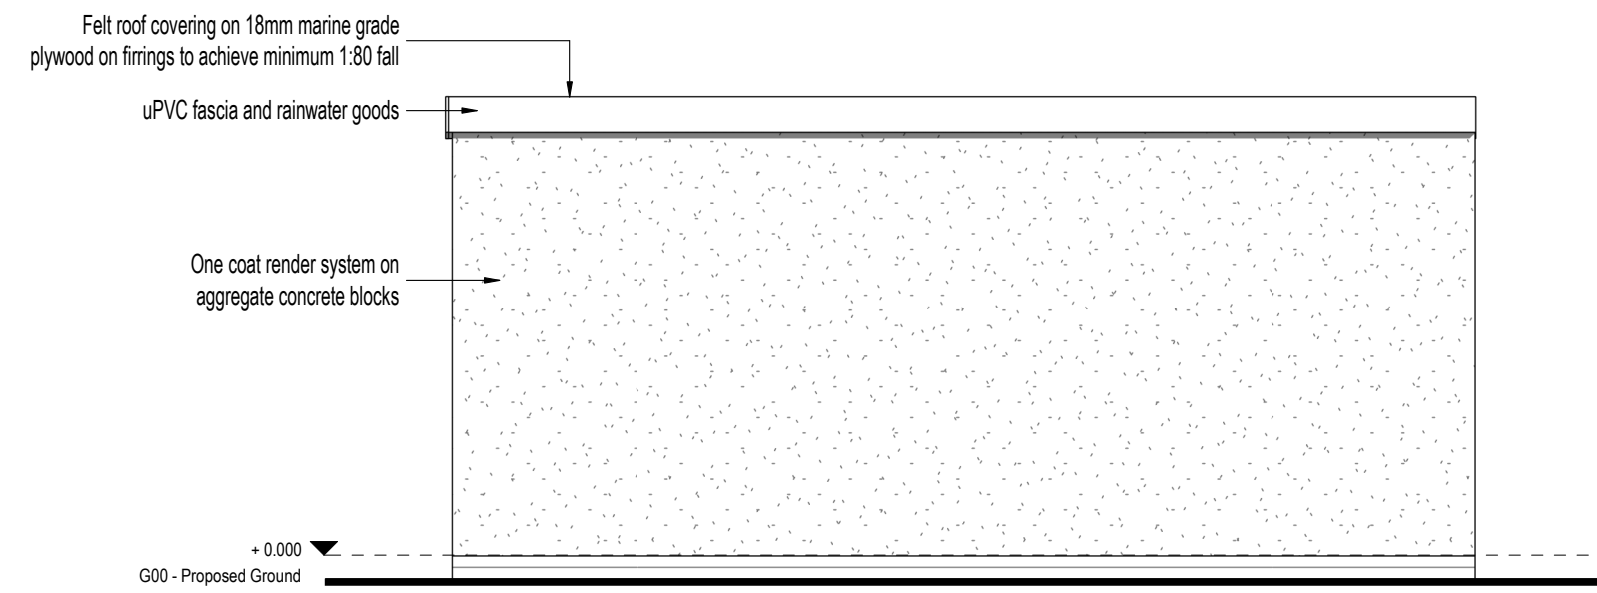


Proposed East Elevation
1 : 50

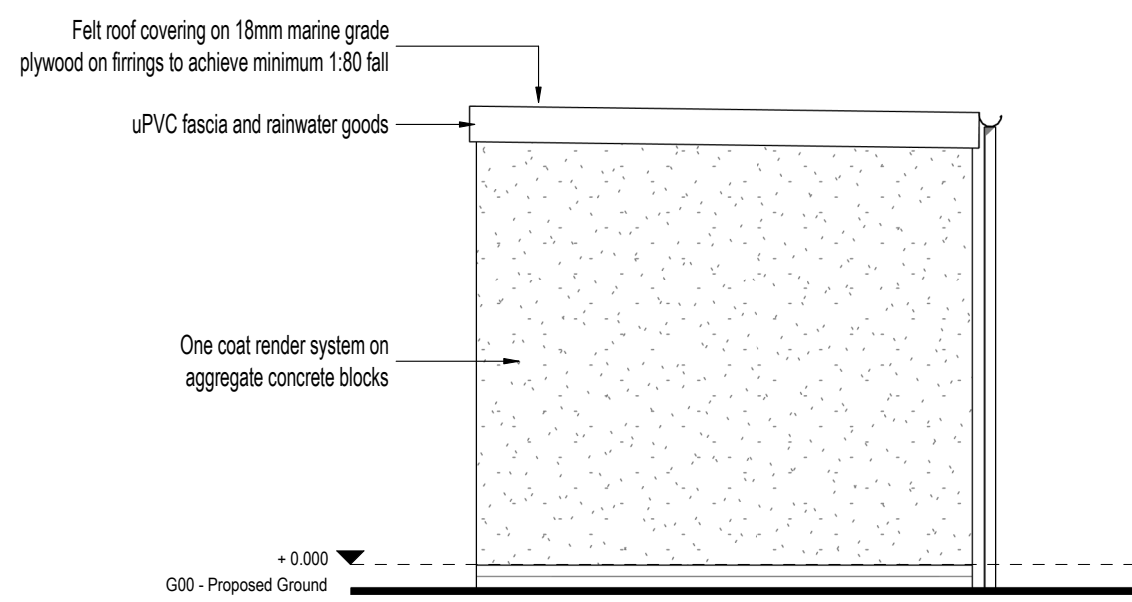

Proposed North Elevation
1 : 50

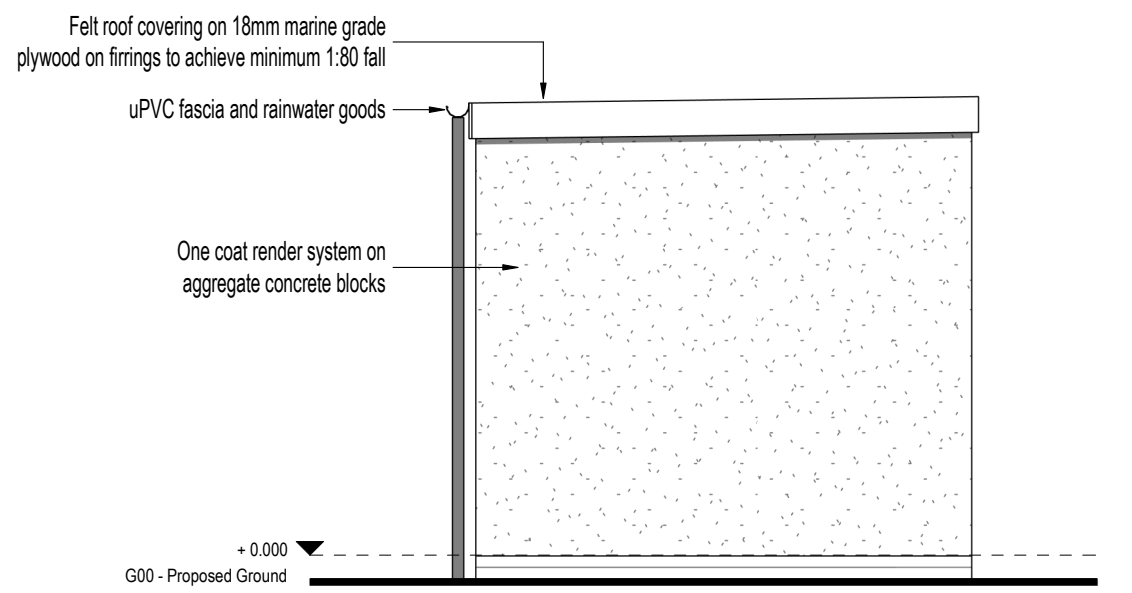

Proposed South Elevation
1 : 50

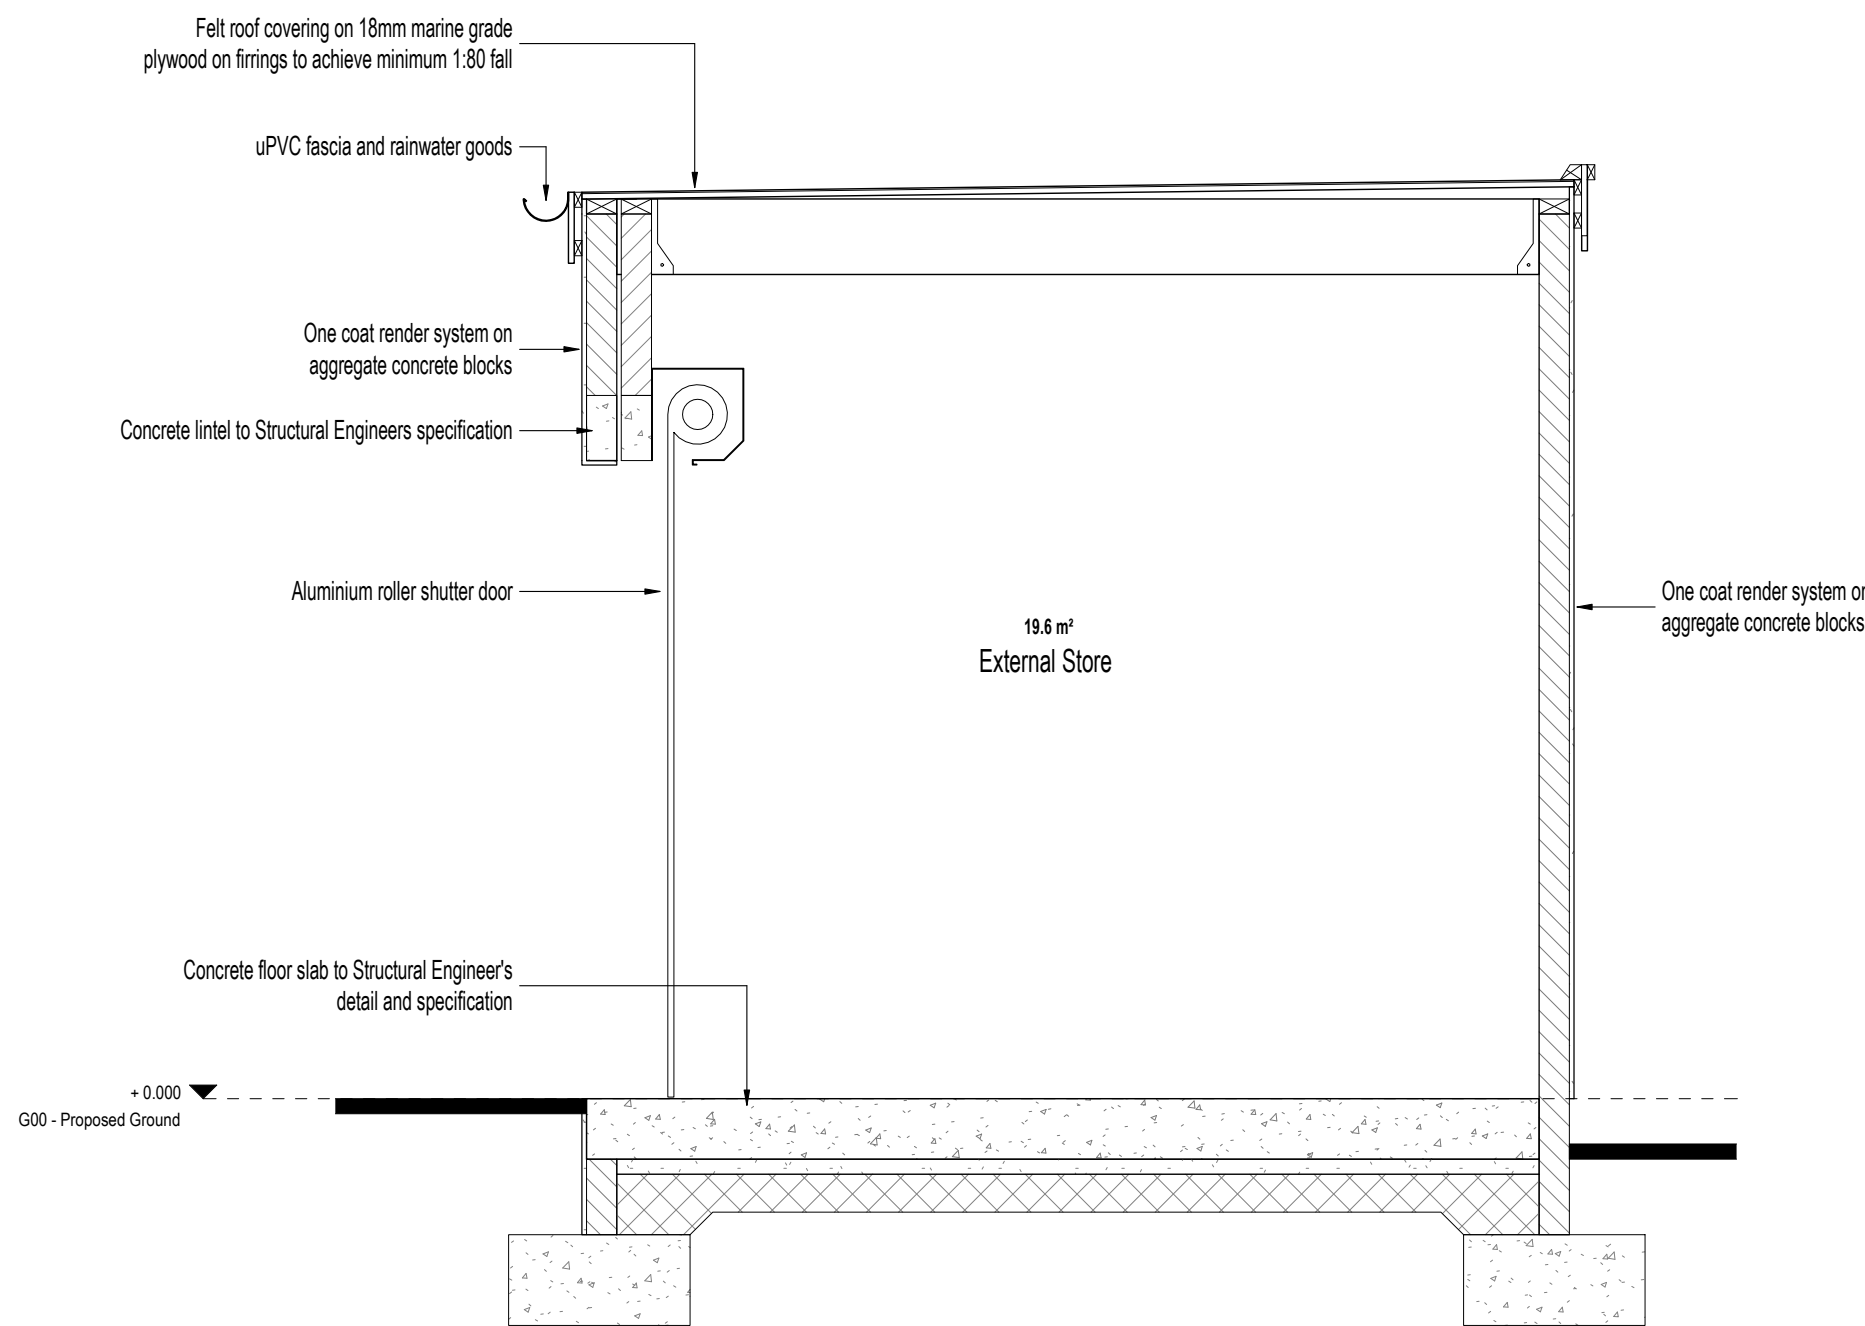

Proposed Section A-A
1 : 25

Construction (Design and Management) Regulations
Design risk assessments are carried out throughout the design stage of this project in accordance with company procedures and manuals. Where reasonably possible all areas of risk applicable to design and end use of the construction have been identified and then eliminated, mitigated or recorded as a residual risk. Note that general risks of which a competent designer or contractor should be aware are not included. This drawing is to be read in conjunction with the Pre-construction Information and all related documents prepared in accordance with the current Construction (Design and Management) Regulations 2015 and all applicable Health and Safety legislation as currently amended.

P00	Issued for planning approval	RE CE OE	17/12/2021
REV.	DESCRIPTION DRAWN BY CHECKED BY APPROVED BY	DATE	
RIBA PLAN OF WORK 2013 WORKSTAGE	LEVEL OF MODEL DEFINITION (LoD)		
Stage 4 - Technical Design	LoD 3 - Approximate Model		
PURPOSE OF ISSUE - SUITABLE FOR ...	BS1192 STATUS		
Planning Submission	Status S2 - Information		

lawray architects
penseiri

CARDIFF 029 2052 8140
LONDON 0207 138 3560
WREXHAM 01978 357 887
www.lawray.co.uk
CLIENT
Neath Port Talbot Council

PROJECT TITLE
Ysgol Gymraeg Ystalyfera

DRAWING TITLE
Proposed External Store

PROJECT No 19194 SCALE @ A1
As indicated

DRAWING No	PROJECT	ORIGINATOR	VOLUME	LEVEL	TYPE	ROLE	NUMBER	REVISION
19194-001	YG-Y-LAW-X-X-DR-	A-060101	P00					

DO NOT SCALE
Any discrepancy or query concerning this drawing should be referred to the Architect
Copyright © LAWRA Y LIMITED
Registered Office: Greenmeadow Springs, 1 Oak Geyrdd, Trefyni, CARDIFF CF15 7AB
Reg. Co. No. 2724178, VAT Reg. No. 134 2148 06