



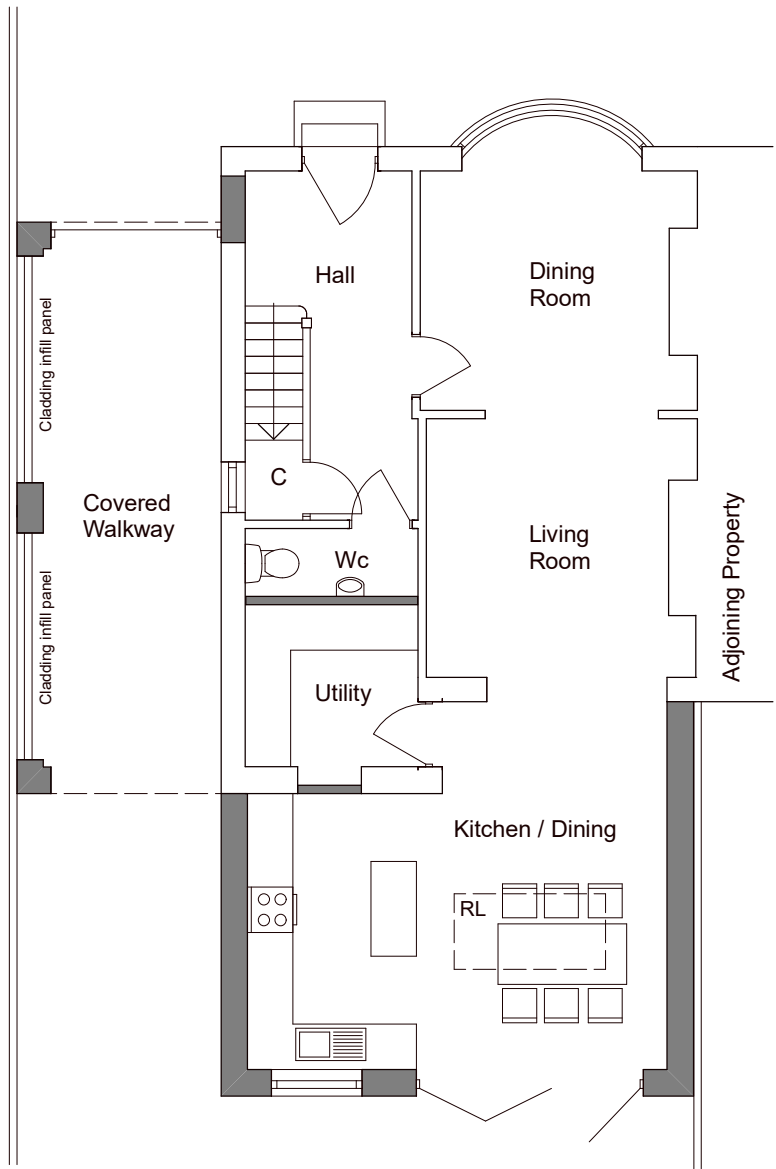

Ground Floor Plan

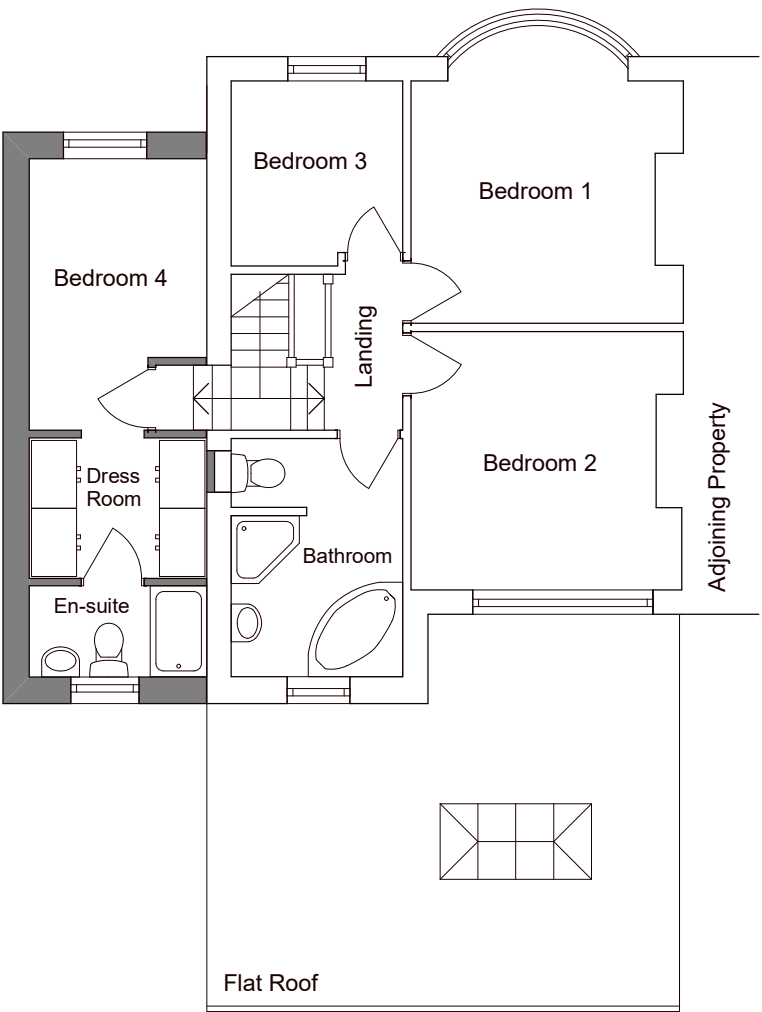

First Floor Plan




Front Elevation



Side Elevation



Rear Elevation

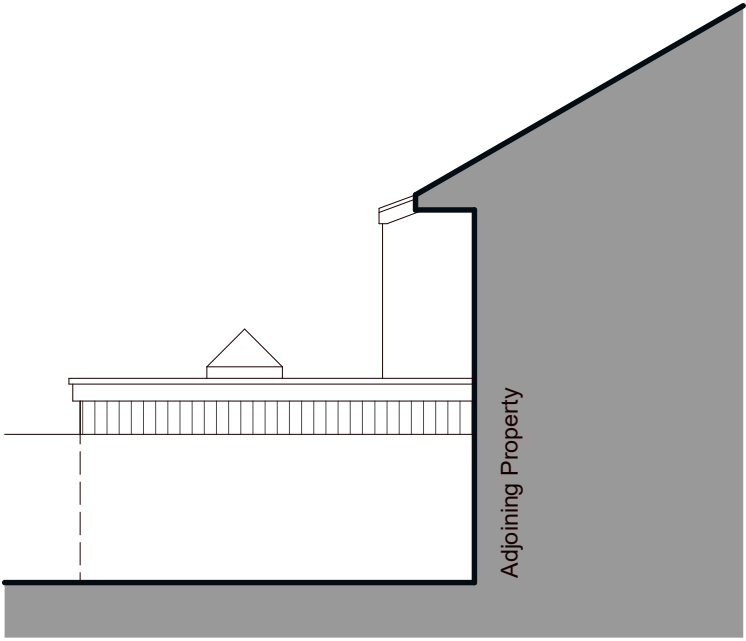

Sectional Side Elevation

PROPOSED EXTERNAL FINISHES
Roof - Manmade slates & single ply membrane
Walls - Decorative render & Vertical Cedar cladding to rear extension
Windows - Brown PVCu
External doors - Brown PVCu & Aluminium
Fascia & soffit boards - Brown PVCu
Rainwater goods - Brown PVCu
Roof lantern - Dark Grey Aluminium

44 WERN ROAD
MARGAM, PORT TALBOT
Mr & Mrs Thomas

**Scheme Design: Proposed
Floor Plans & Elevations**

Date: October 2021
Scale: 1:100 @ A3
Drawing Number: 2136-03B

ATRIUM ARCHITECTURE