



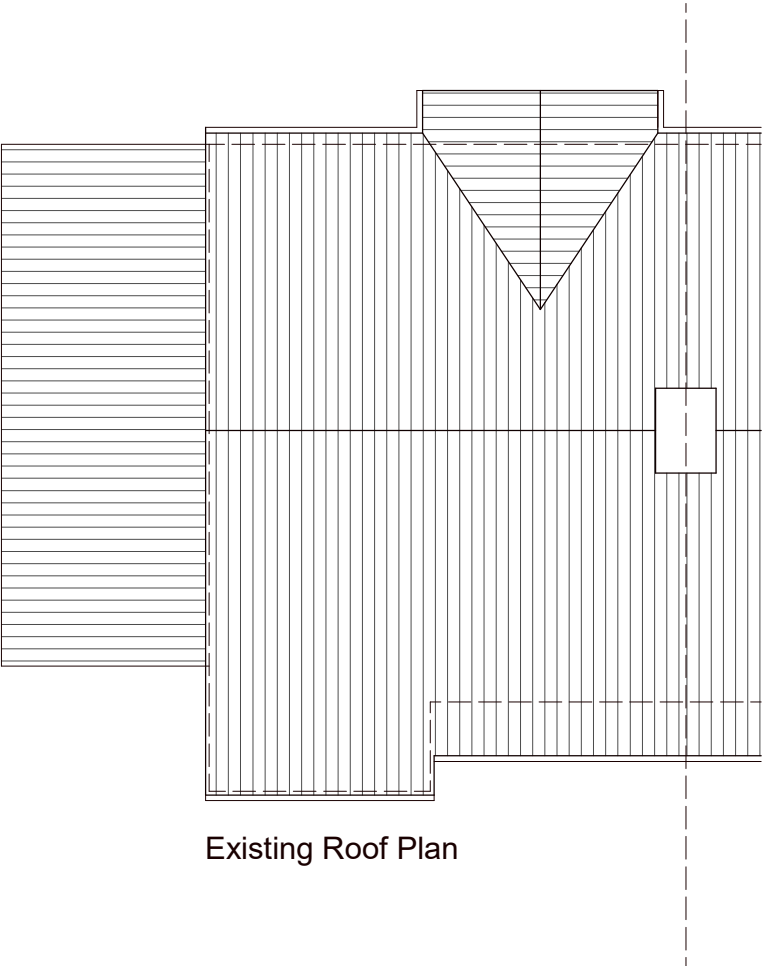

Existing Roof Plan

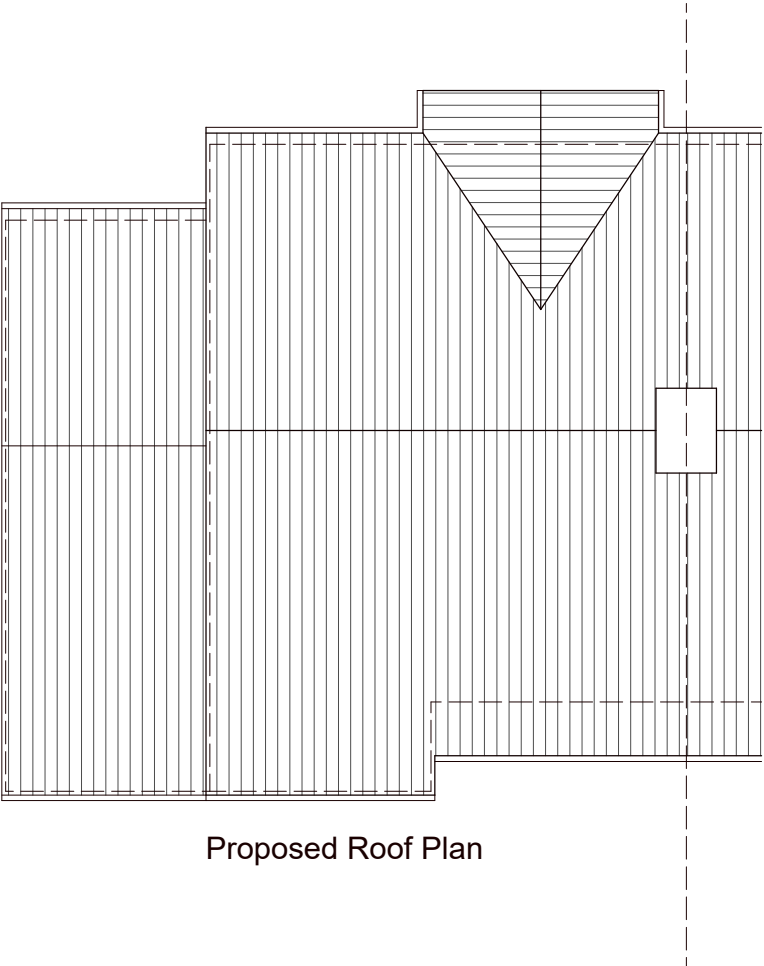

Proposed Roof Plan

44 WERN ROAD
MARGAM, PORT TALBOT
Mr & Mrs Thomas
**Scheme Design: Existing &
Proposed Roof Plans**
Date: October 2021
Scale: 1:100 @ A3
Drawing Number: 2136-05

