




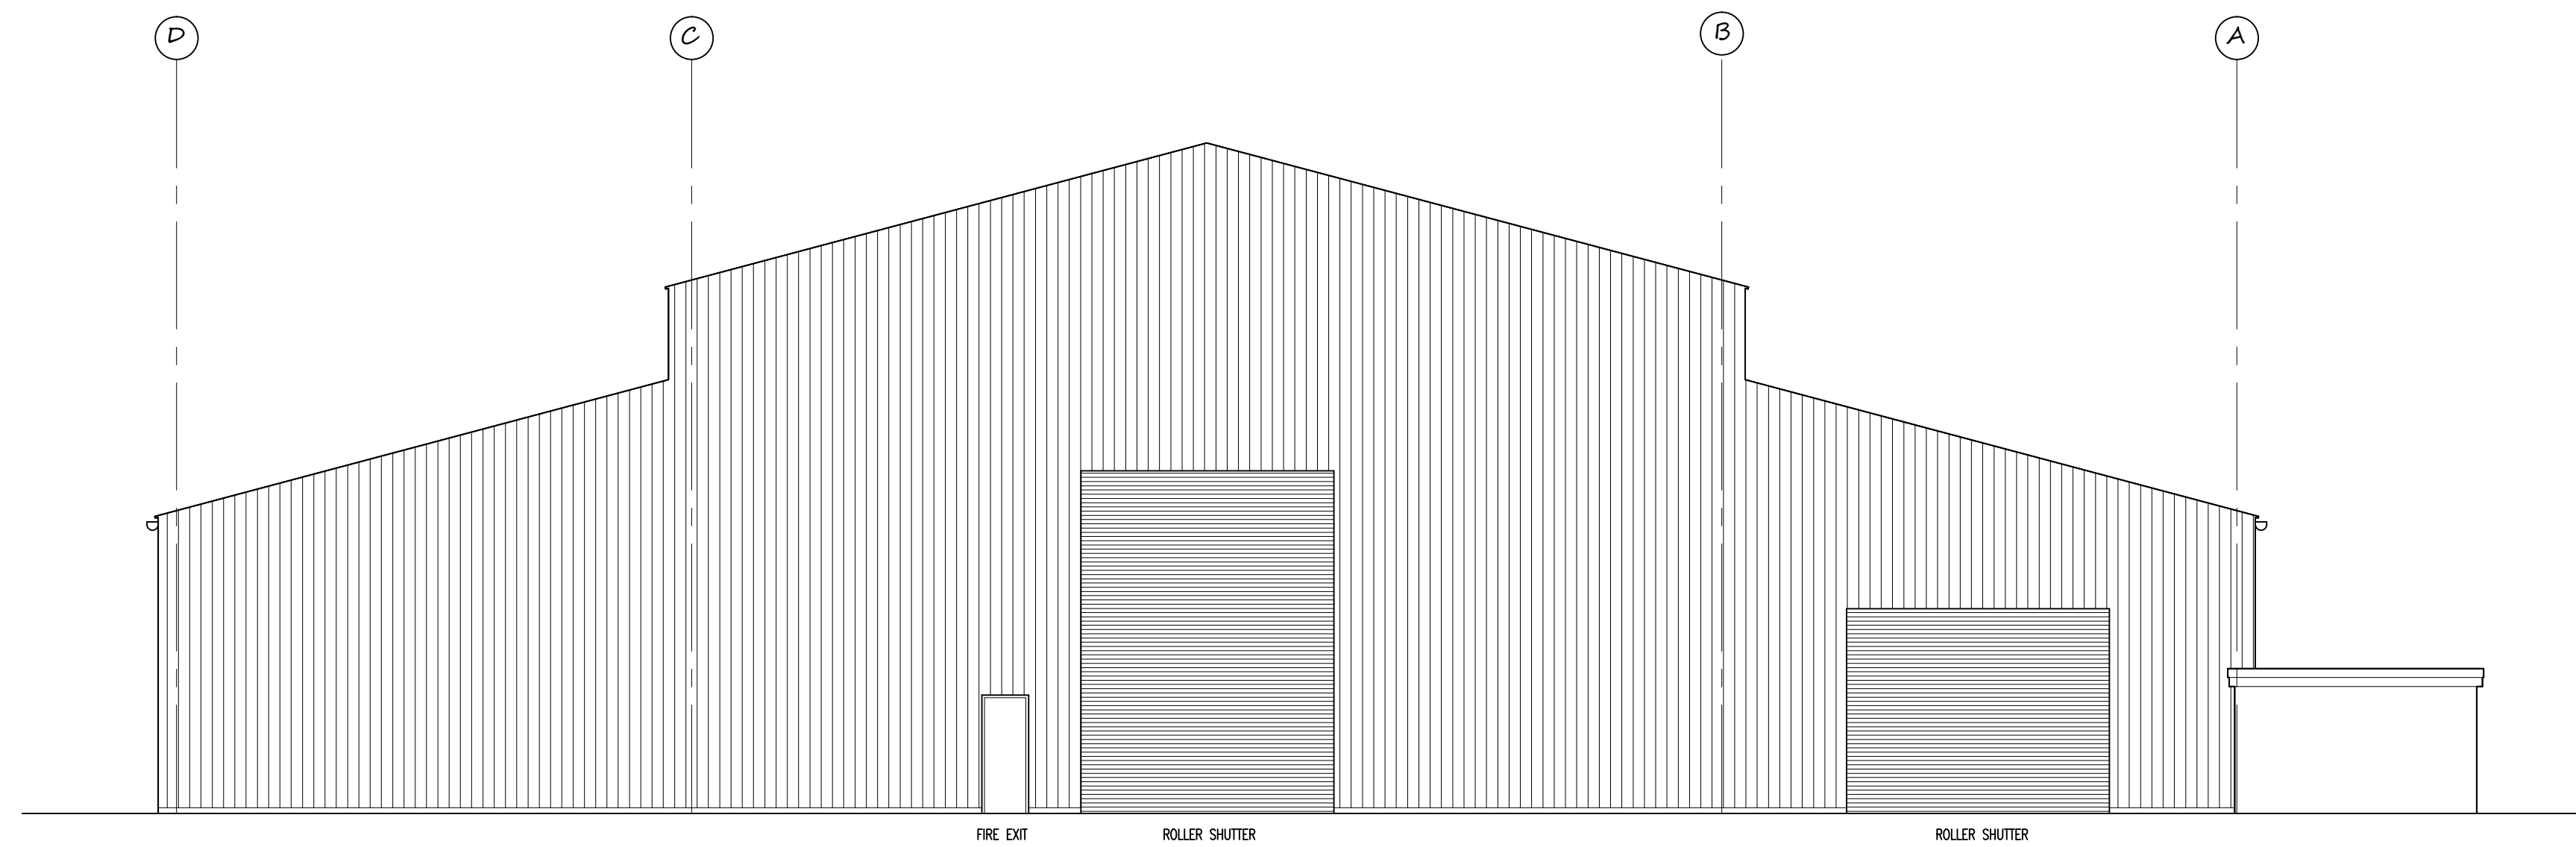


NORTH EAST ELEVATION
SCALE 1:100 @ A1

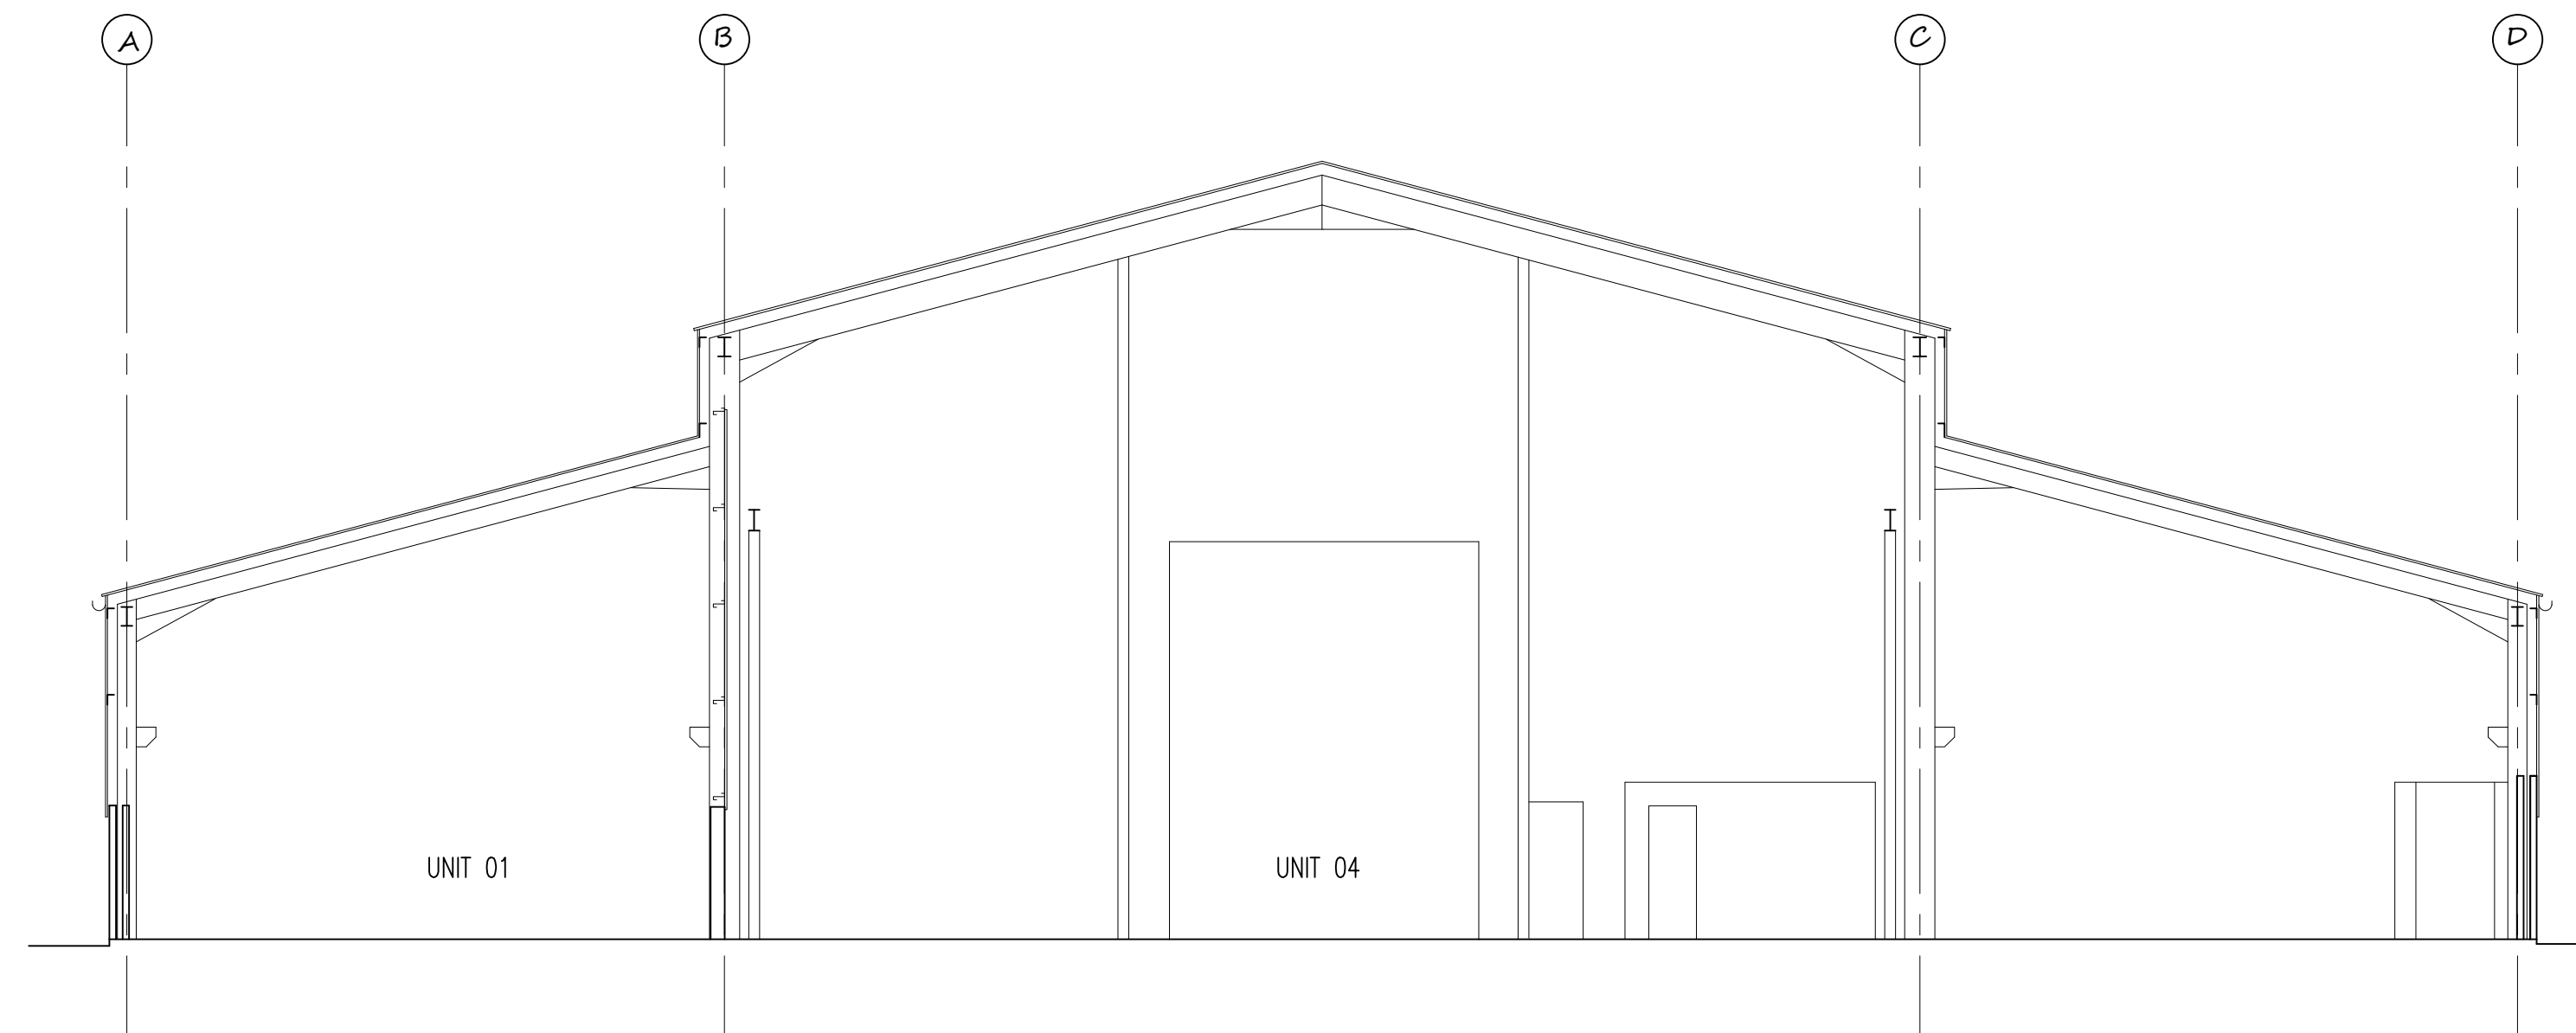

TYPICAL SECTION
SCALE 1:100 @ A1

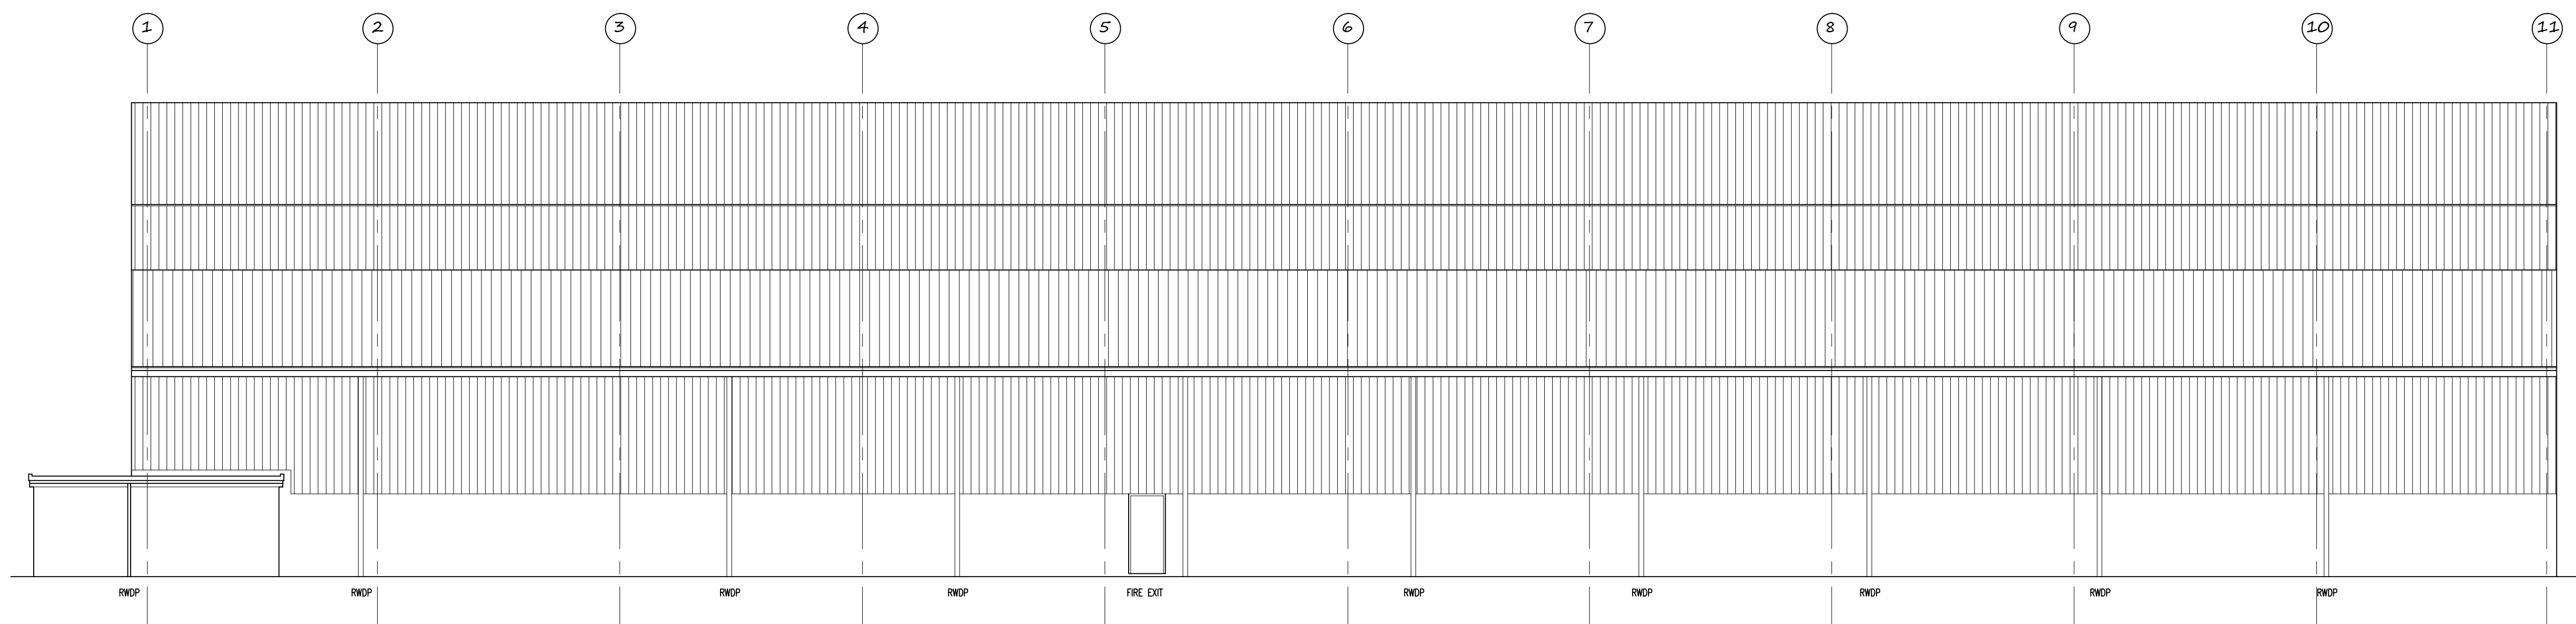

NORTH WEST ELEVATION
SCALE 1:100 @ A1

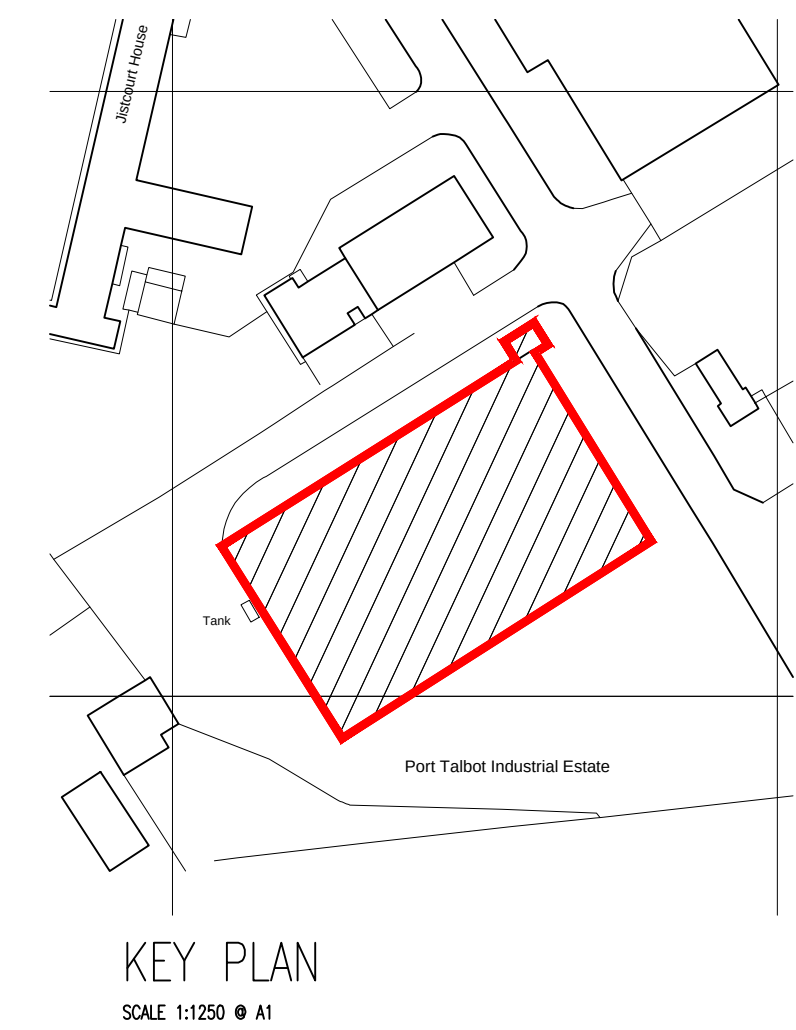

SUB-DIVISION OF EXISTING INDUSTRIAL UNIT
UNIT 13 LLEWELLYNS QUAY, PORT TALBOT
SA13 1RF.

EXISTING ELEVATIONS – SHEET 01 of 02
NORTH EAST & SOUTH EAST ELEVATION