




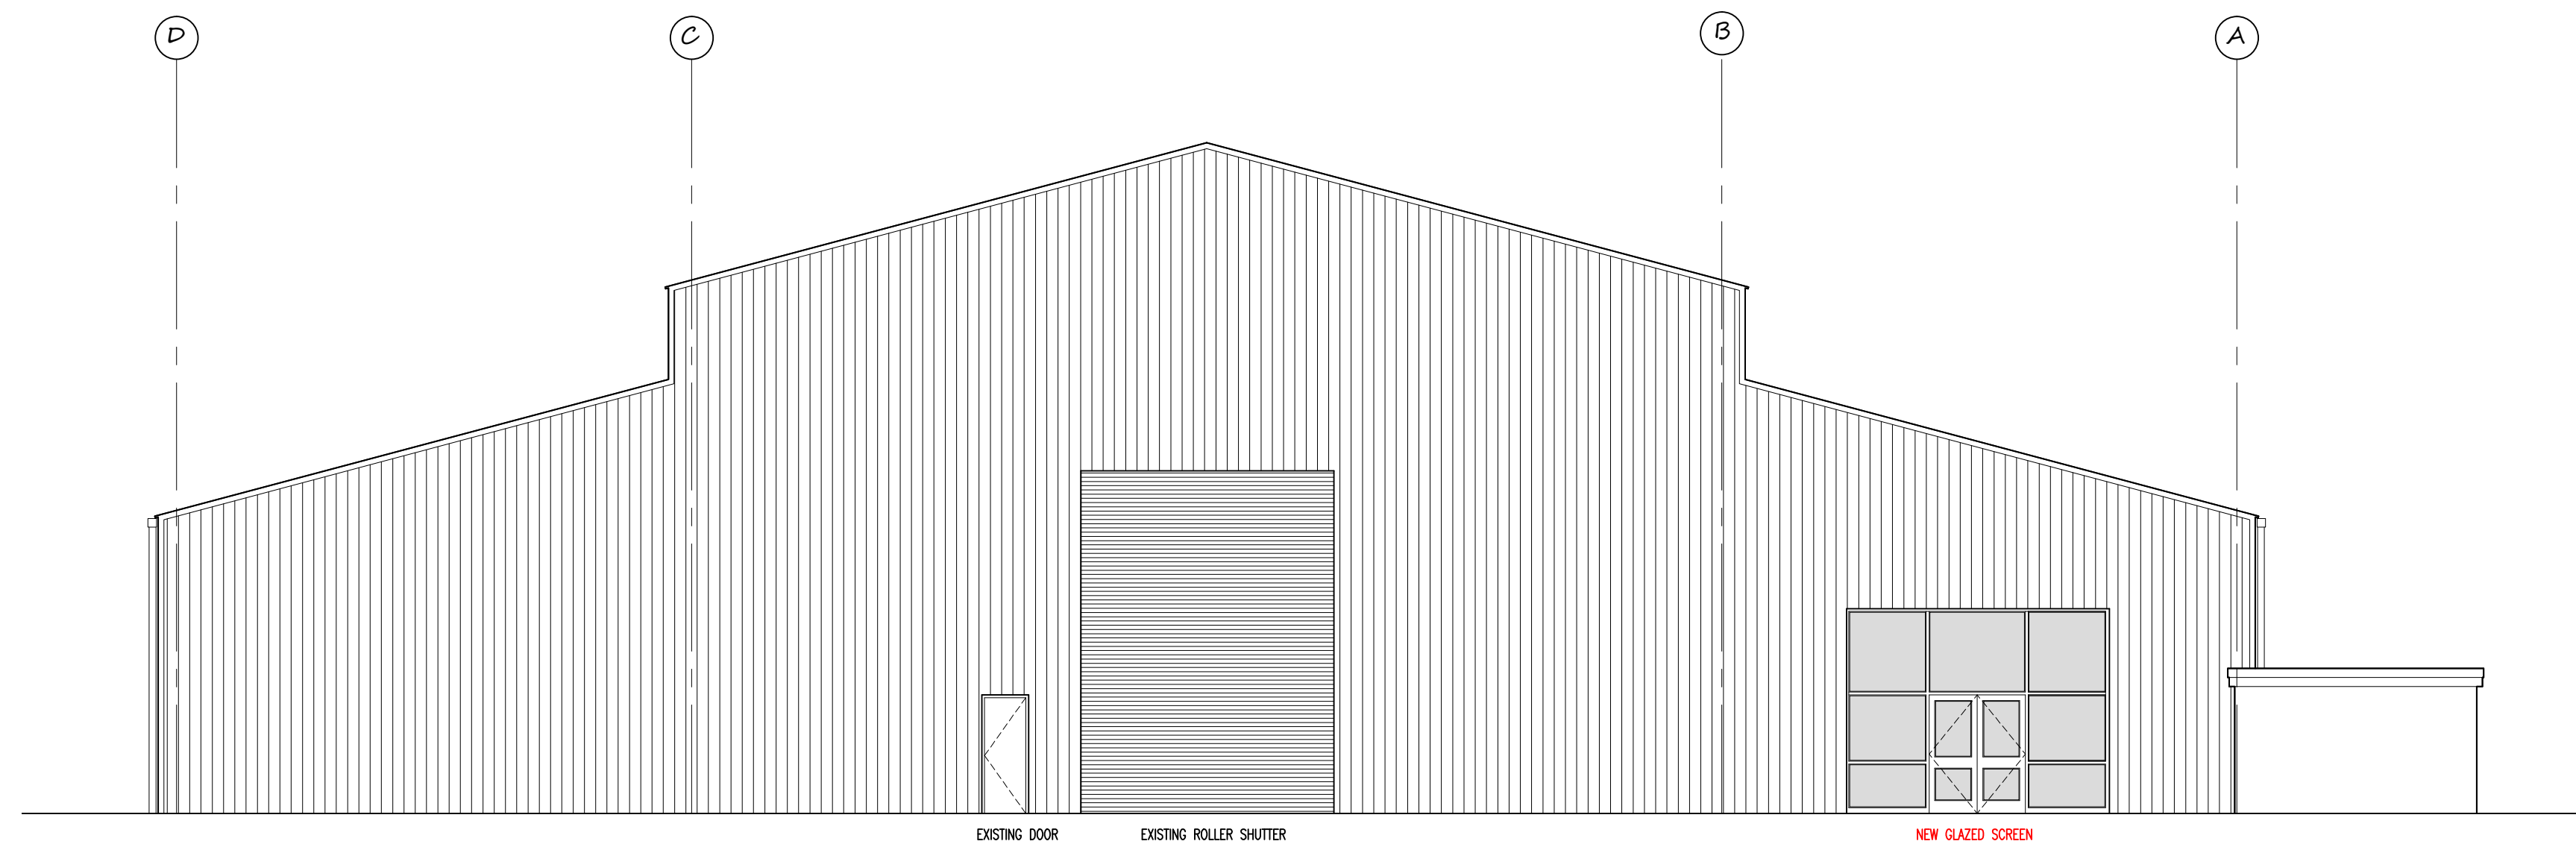


NORTH EAST ELEVATION
SCALE 1:100 @ A1

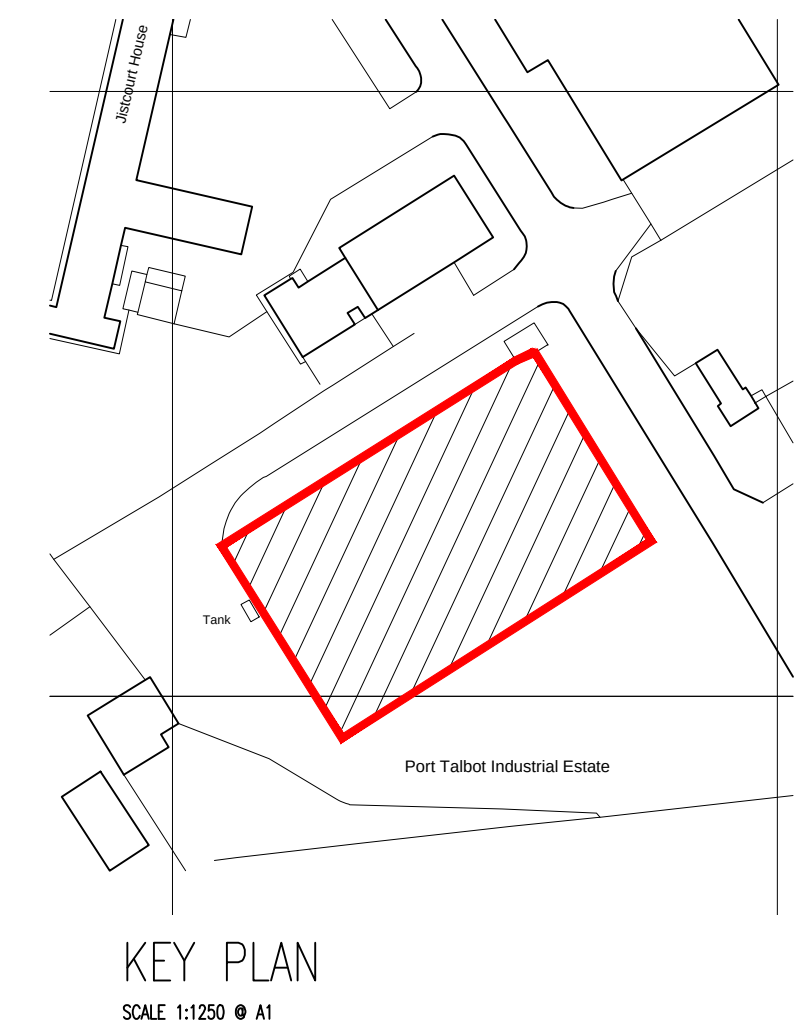

KEY PLAN
SCALE 1:1250 @ A1

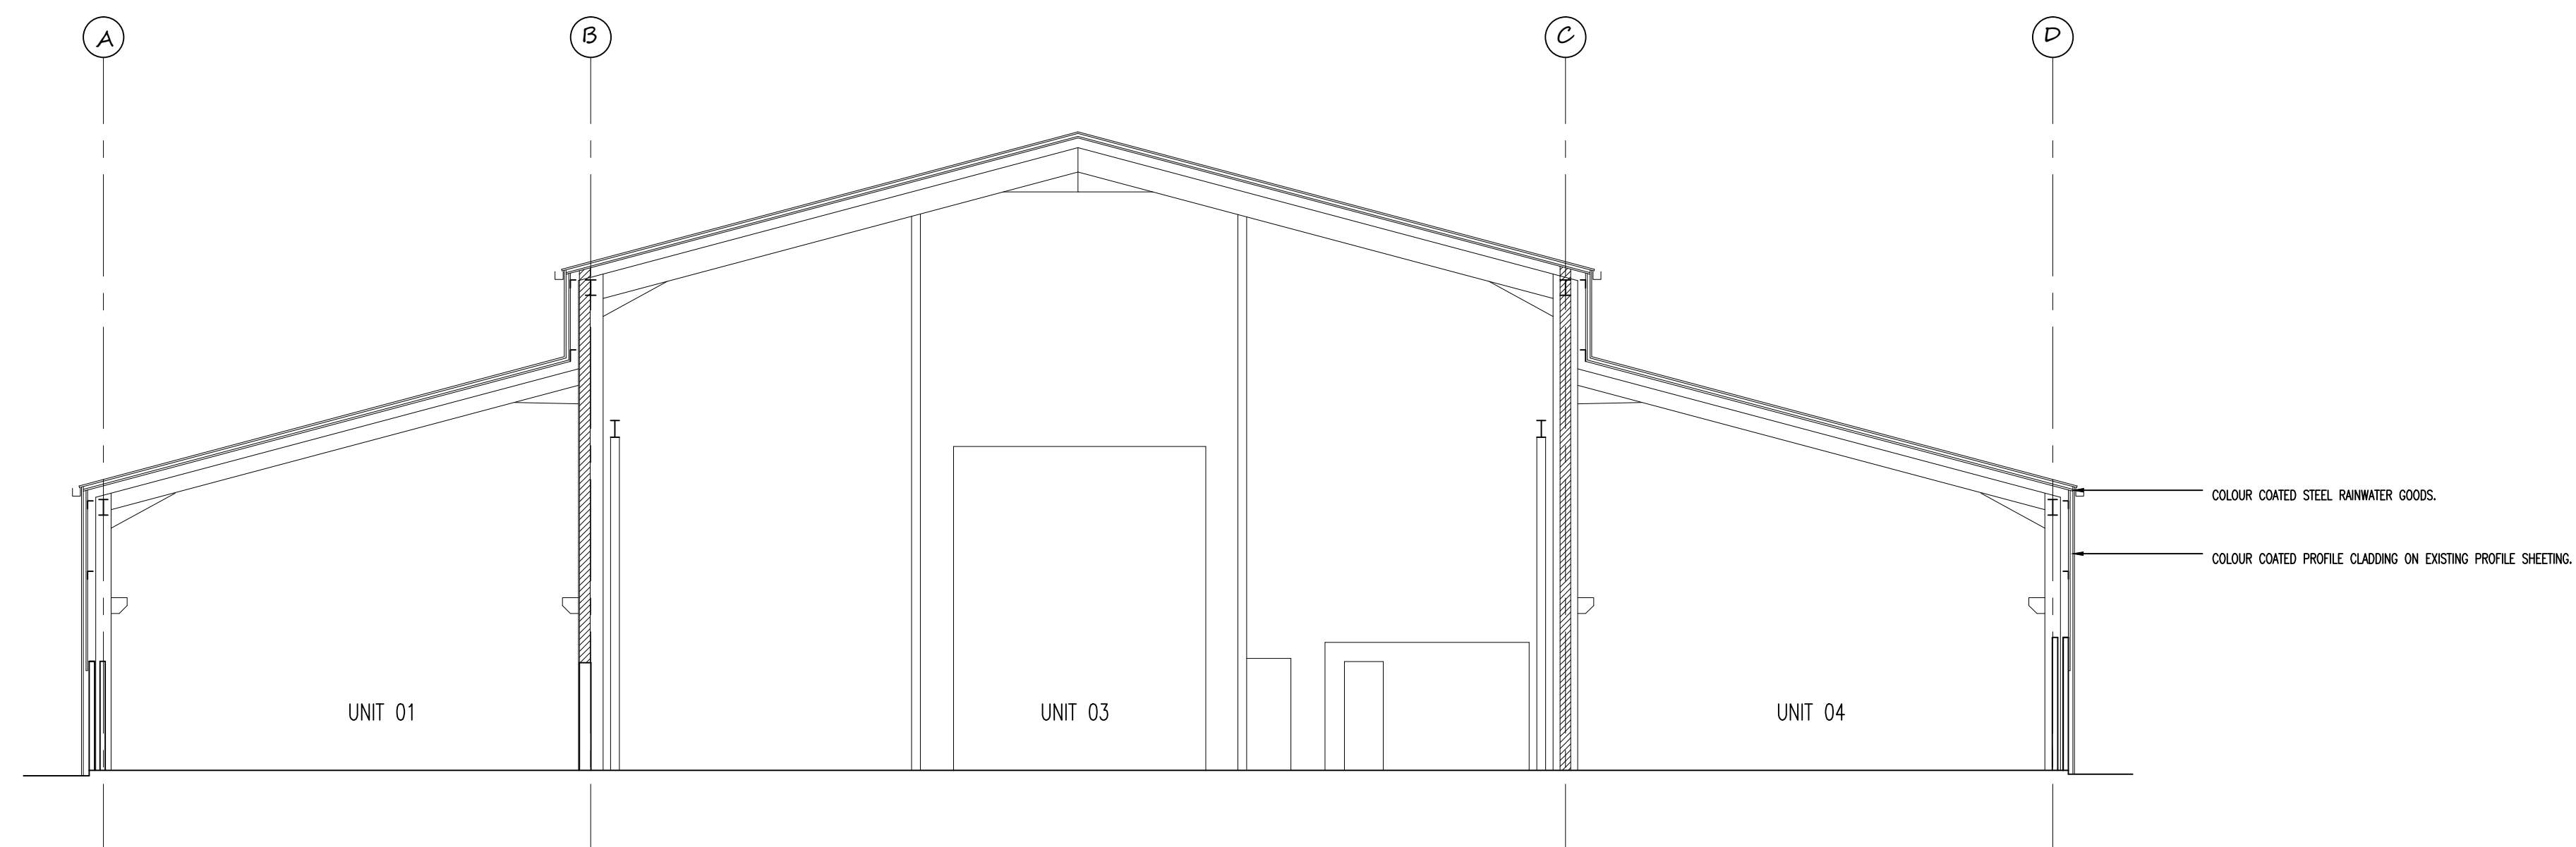

TYPICAL SECTION
SCALE 1:100 @ A1

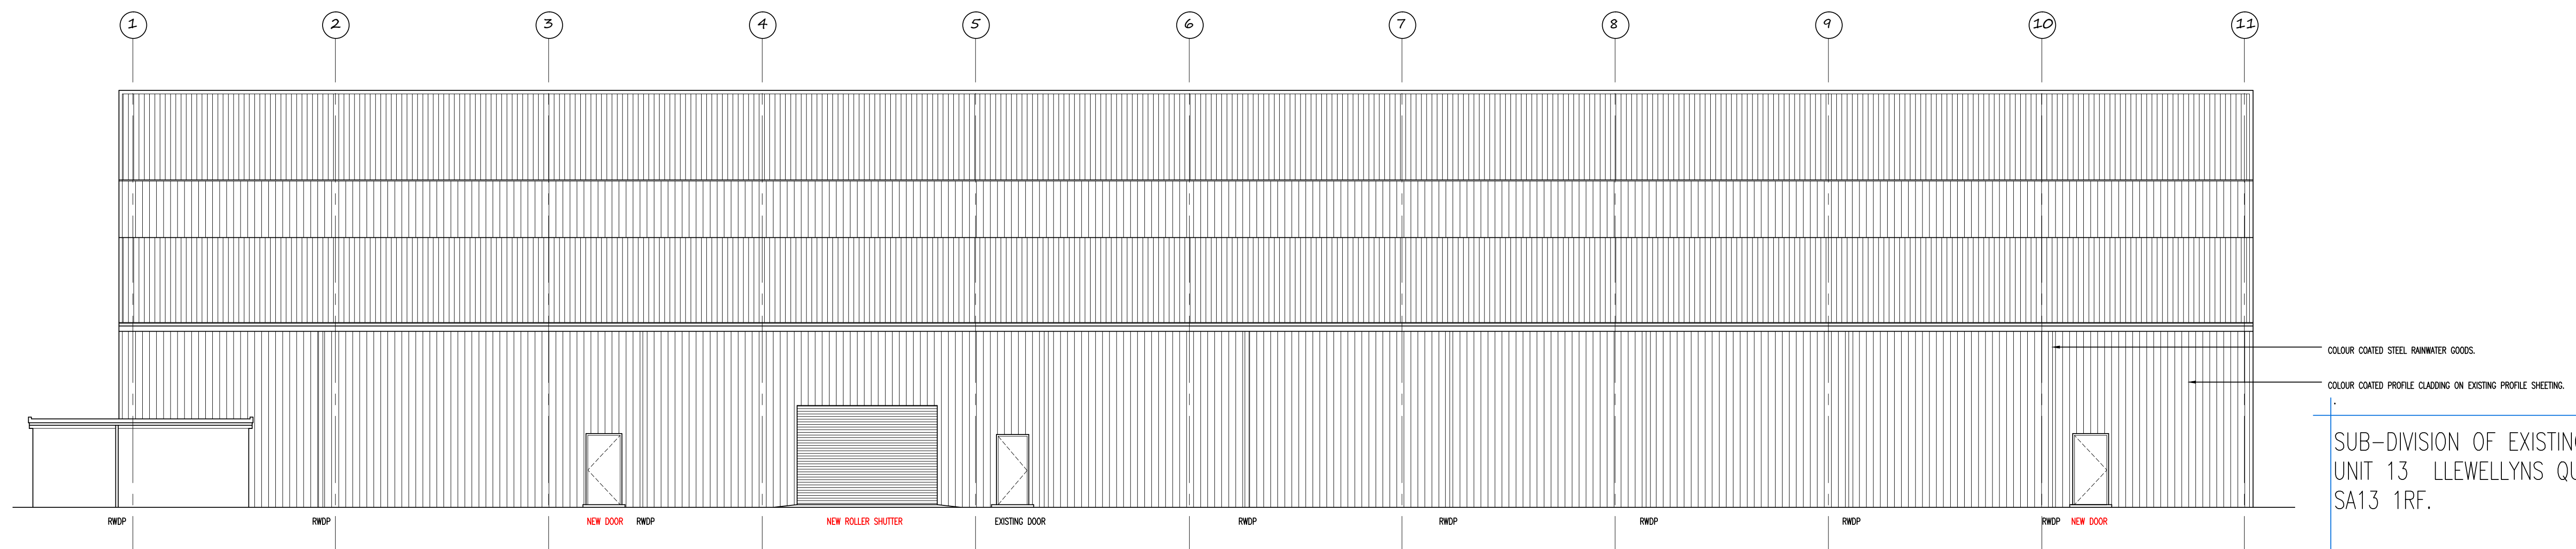

NORTH WEST ELEVATION
SCALE 1:100 @ A1

COLOUR COATED STEEL RAINWATER GOODS.
COLOUR COATED PROFILE CLADDING ON EXISTING PROFILE SHEETING.

SUB-DIVISION OF EXISTING INDUSTRIAL UNIT
UNIT 13 LLEWELLYNS QUAY, PORT TALBOT
SA13 1RF.

PROPOSED SECTION, ELEVATIONS –
SHEET 01 of 02 NORTH EAST &
SOUTH EAST ELEVATION

APPLICANT: MR HATEM ELMAHY DWG: A07 A1 SHEET