



KEY PLAN
SCALE 1:1250 @ A1

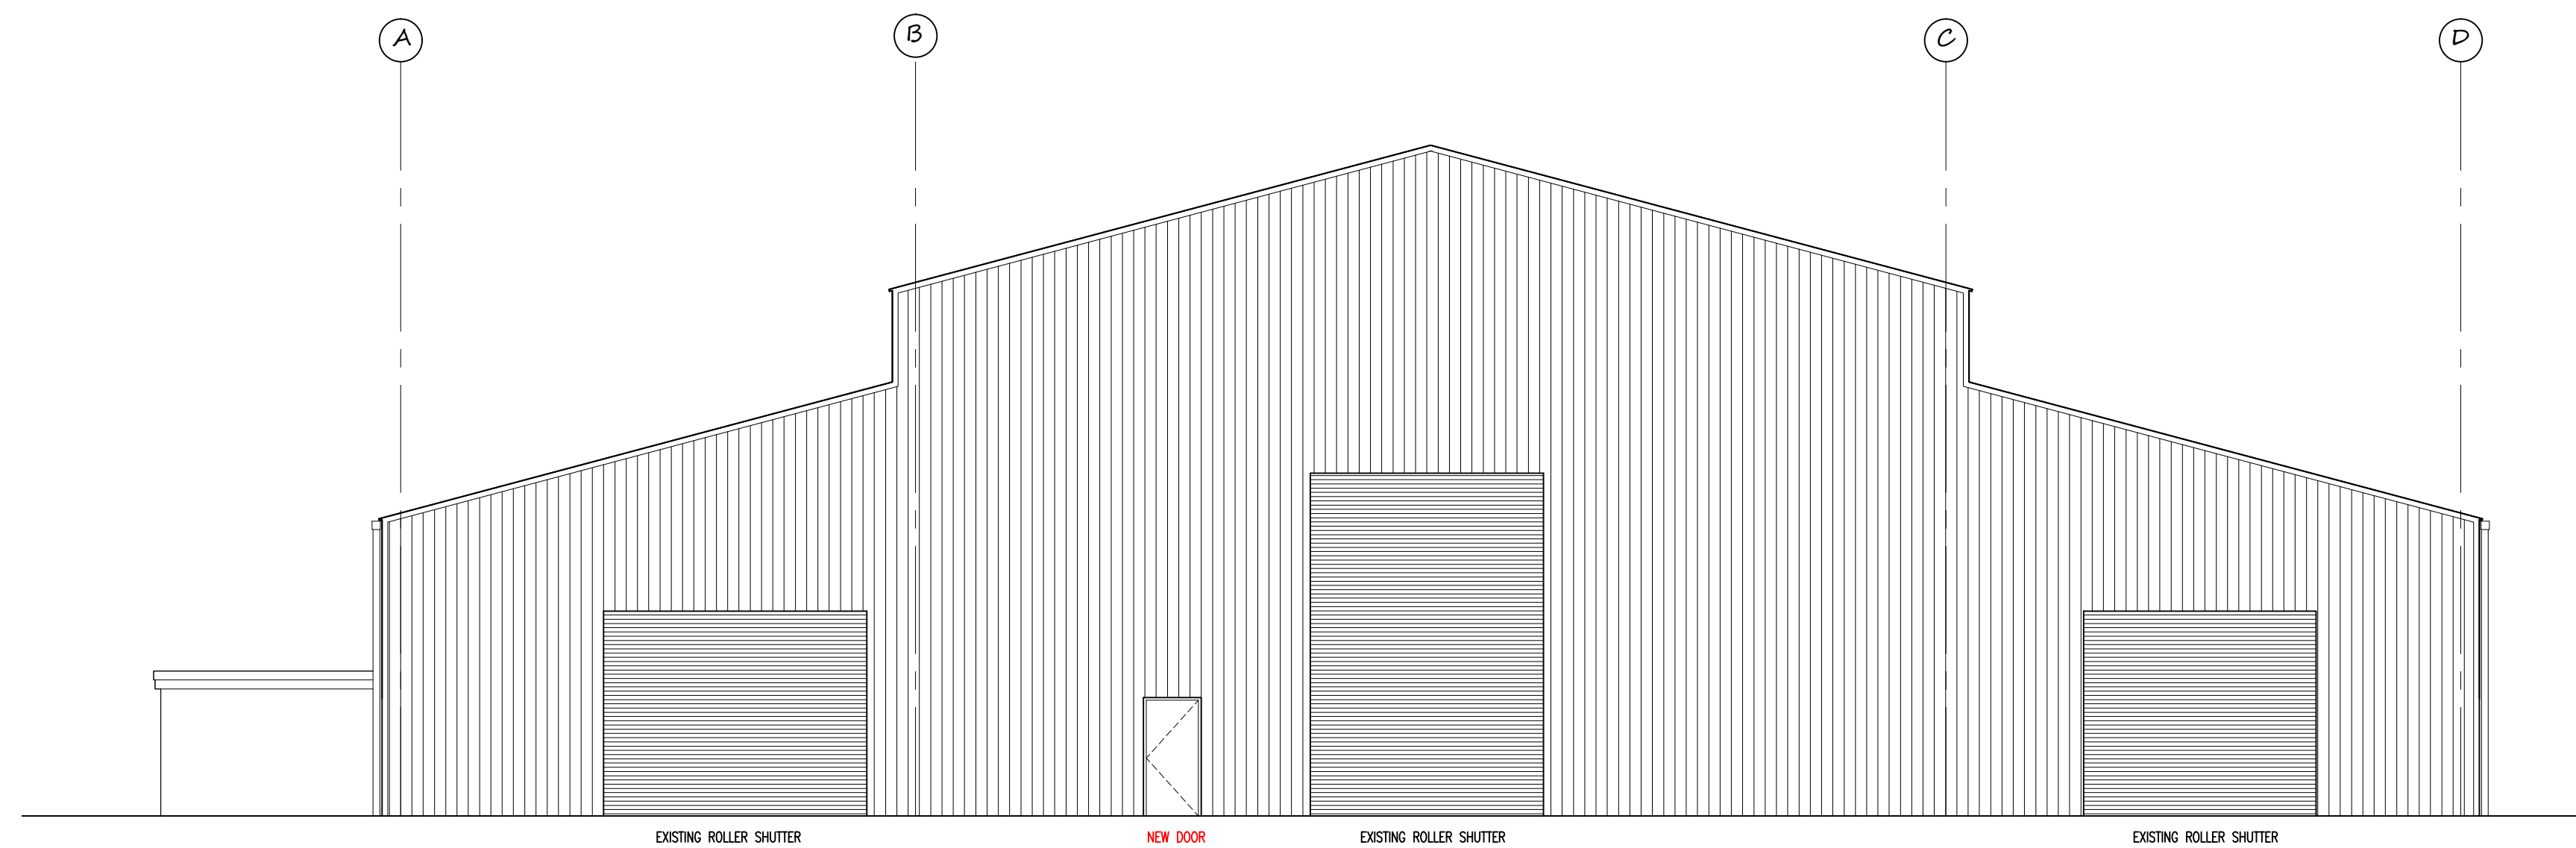

SOUTH WEST ELEVATION
SCALE 1:100 @ A1

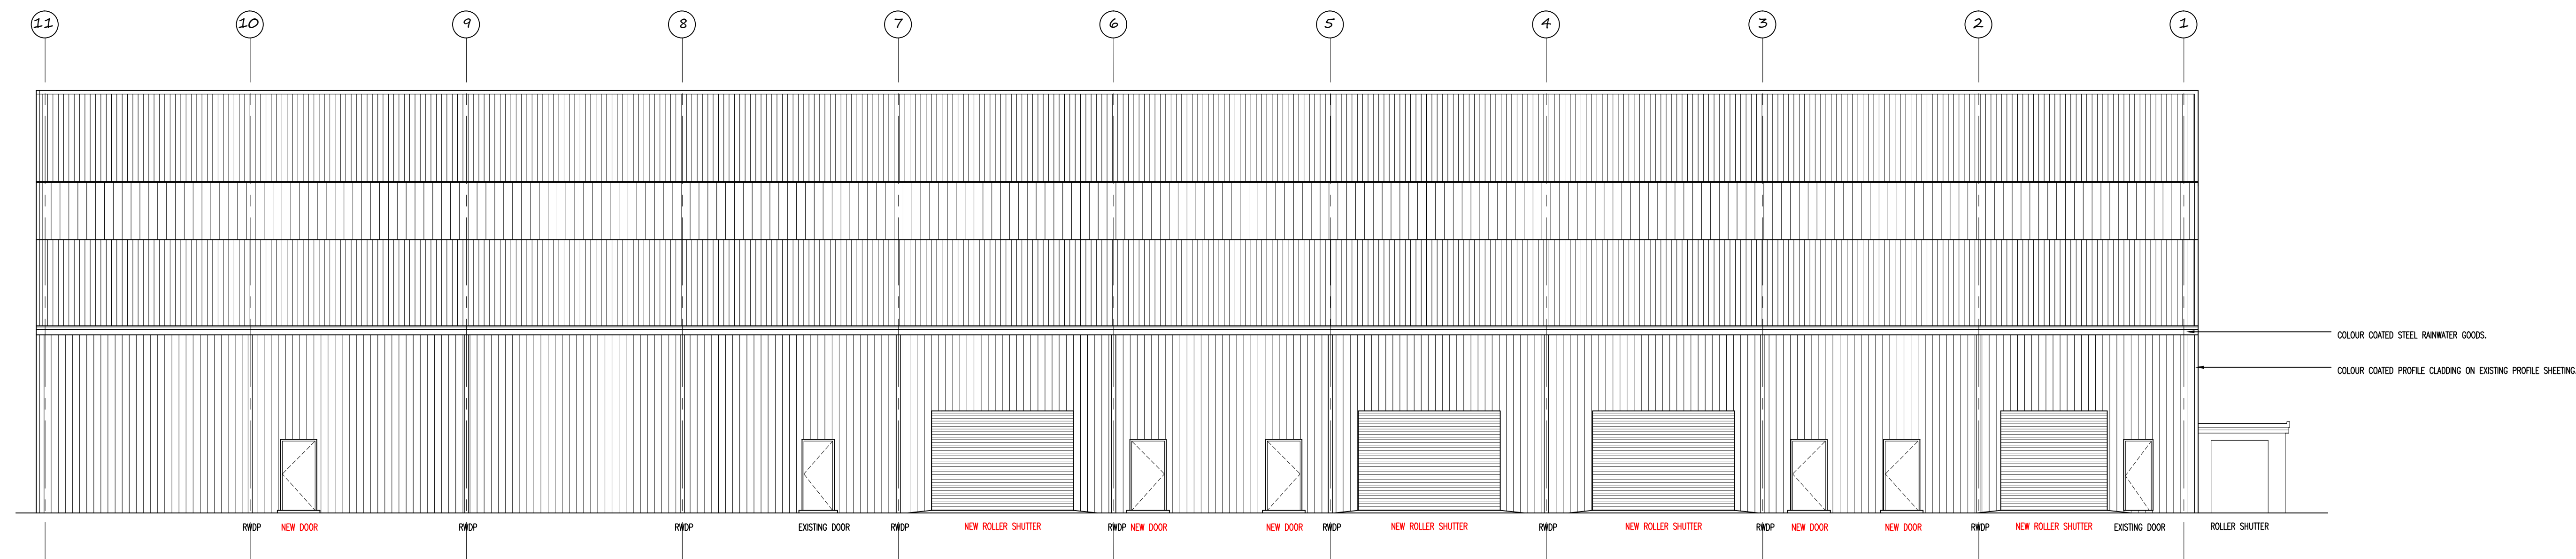

SOUTH EAST ELEVATION
SCALE 1:100 @ A1

SUB-DIVISION OF EXISTING INDUSTRIAL UNIT
UNIT 13 LLEWELLYNS QUAY, PORT TALBOT
SA13 1RF.

PROPOSED ELEVATIONS – SHEET 02 of 02
SOUTH WEST & SOUTH EAST ELEVATION