


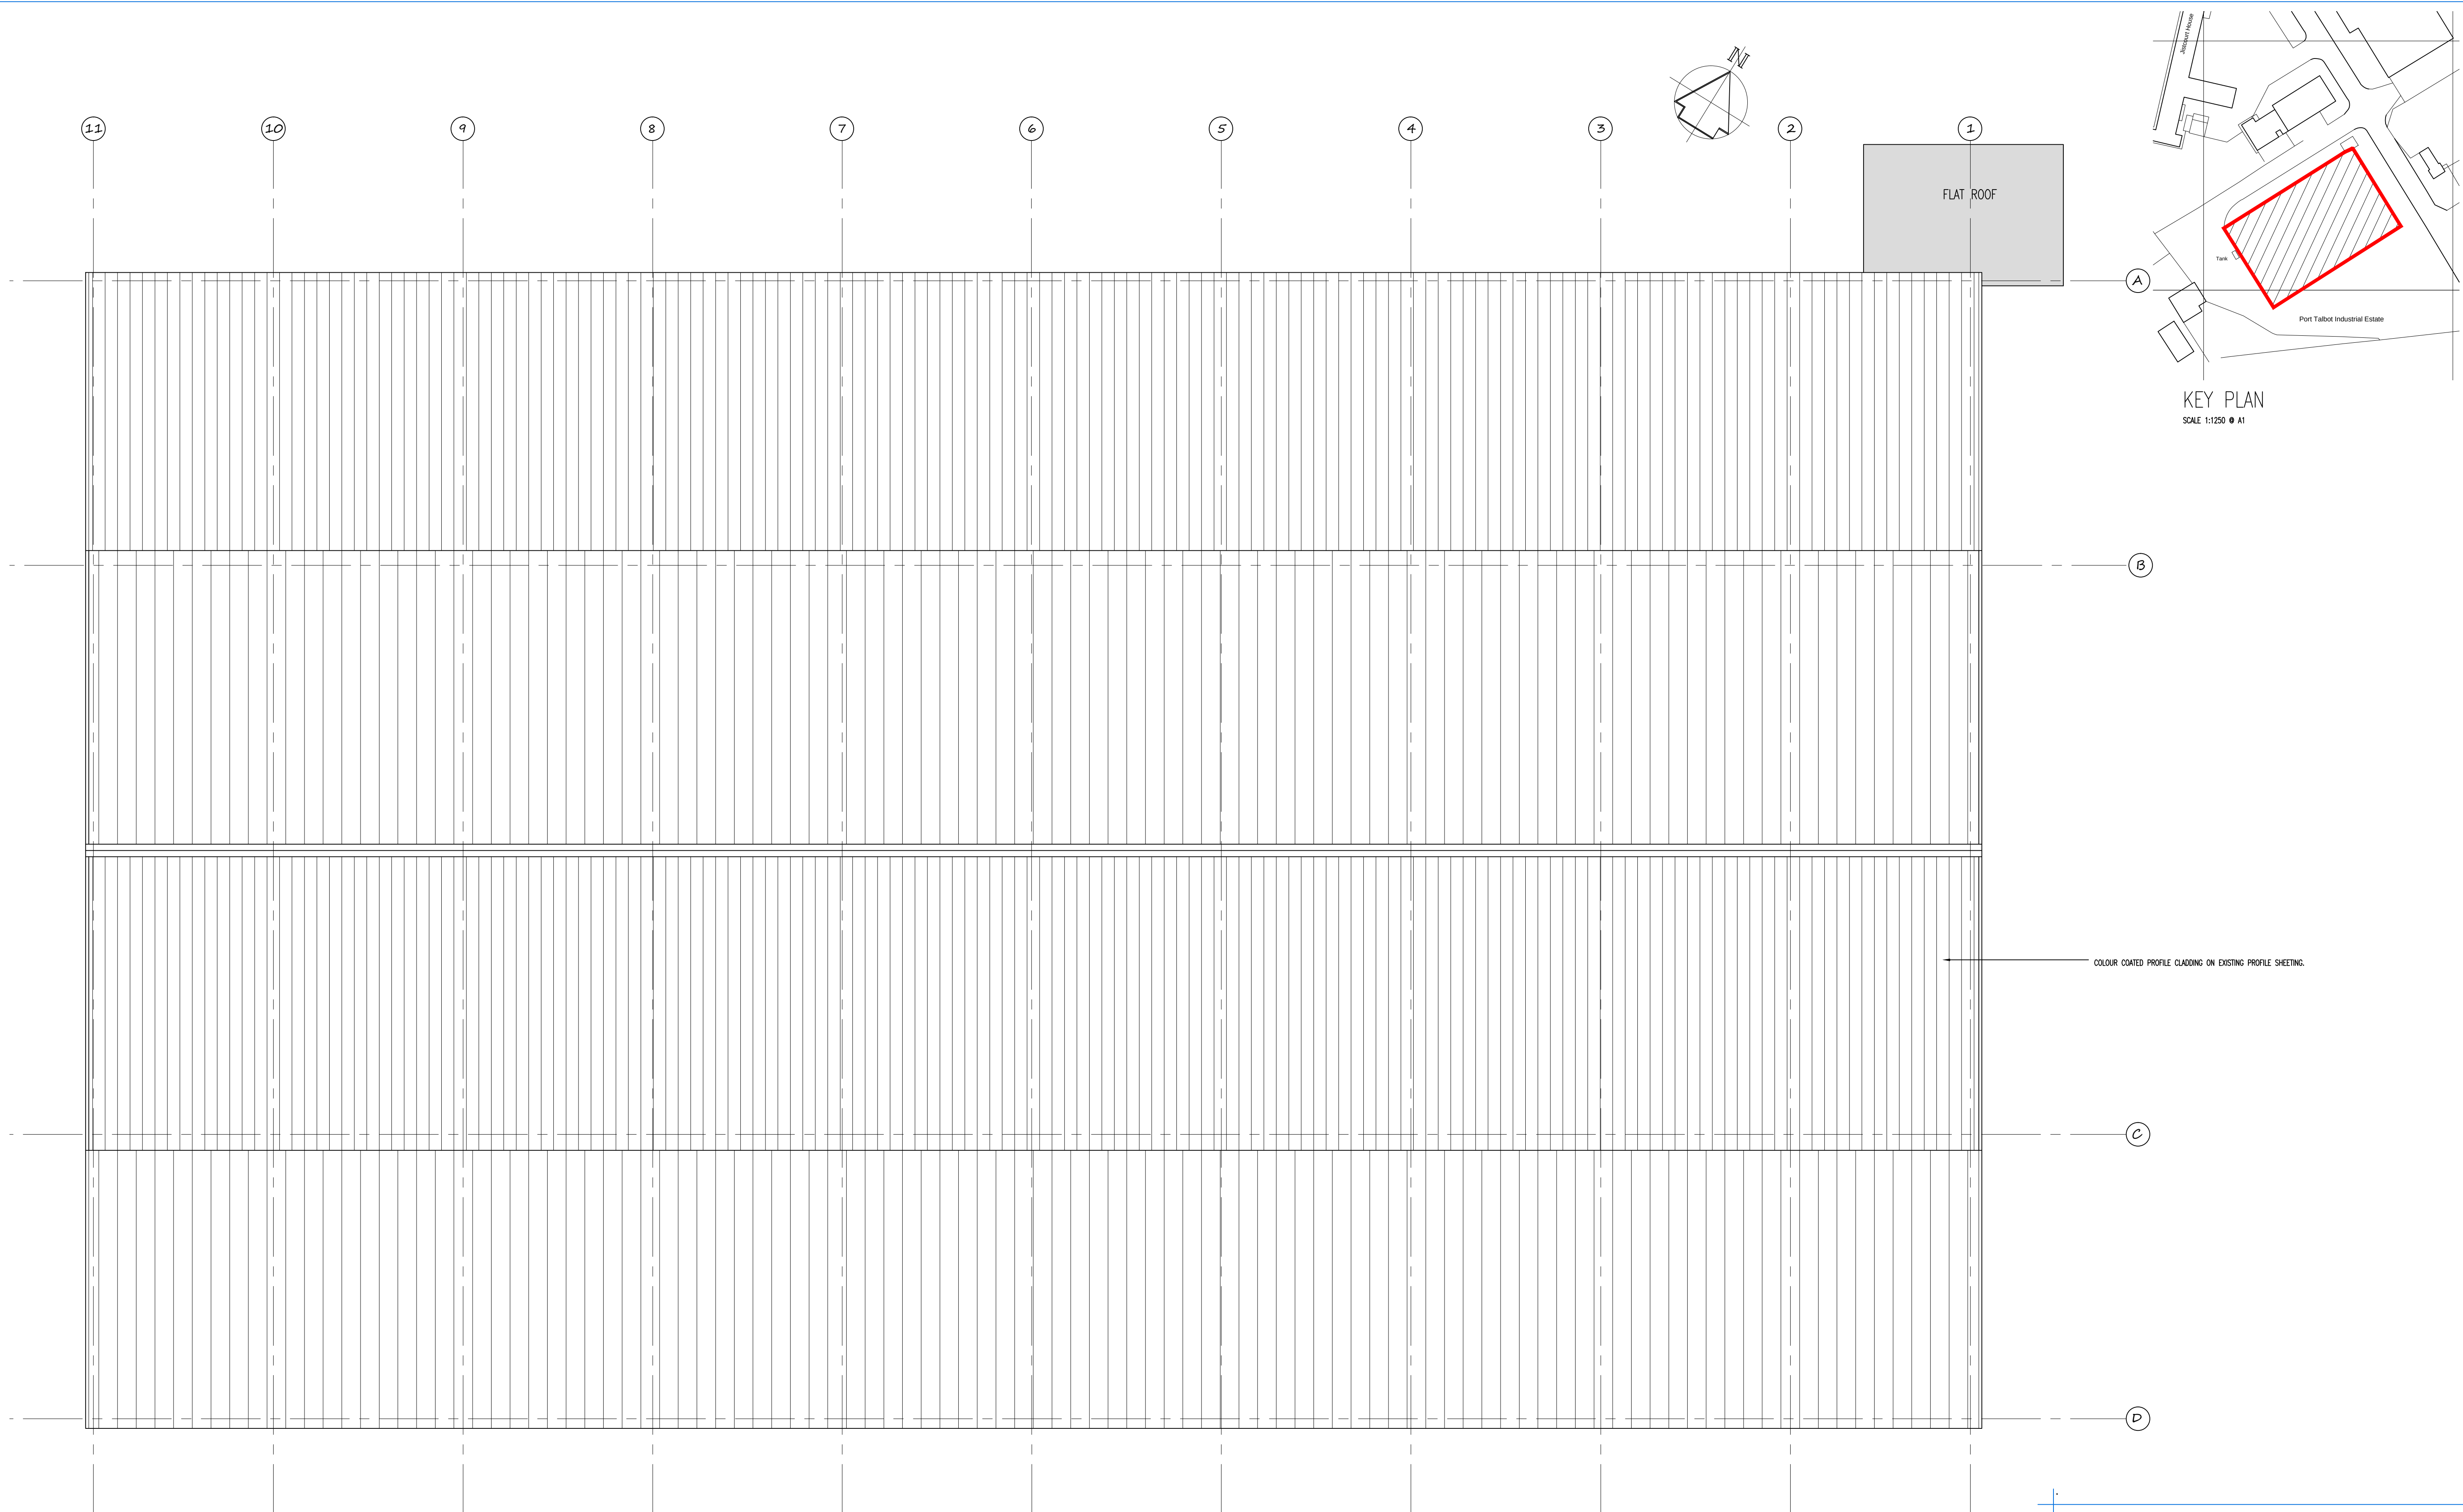

ROOF PLAN
SCALE 1:100 • A1

SUB-DIVISION OF EXISTING INDUSTRIAL UNIT
UNIT 13 LLEWELLYNS QUAY, PORT TALBOT
SA13 1RF.

PROPOSED ROOF PLAN