




1 Rear Elevation - Existing
1 : 50

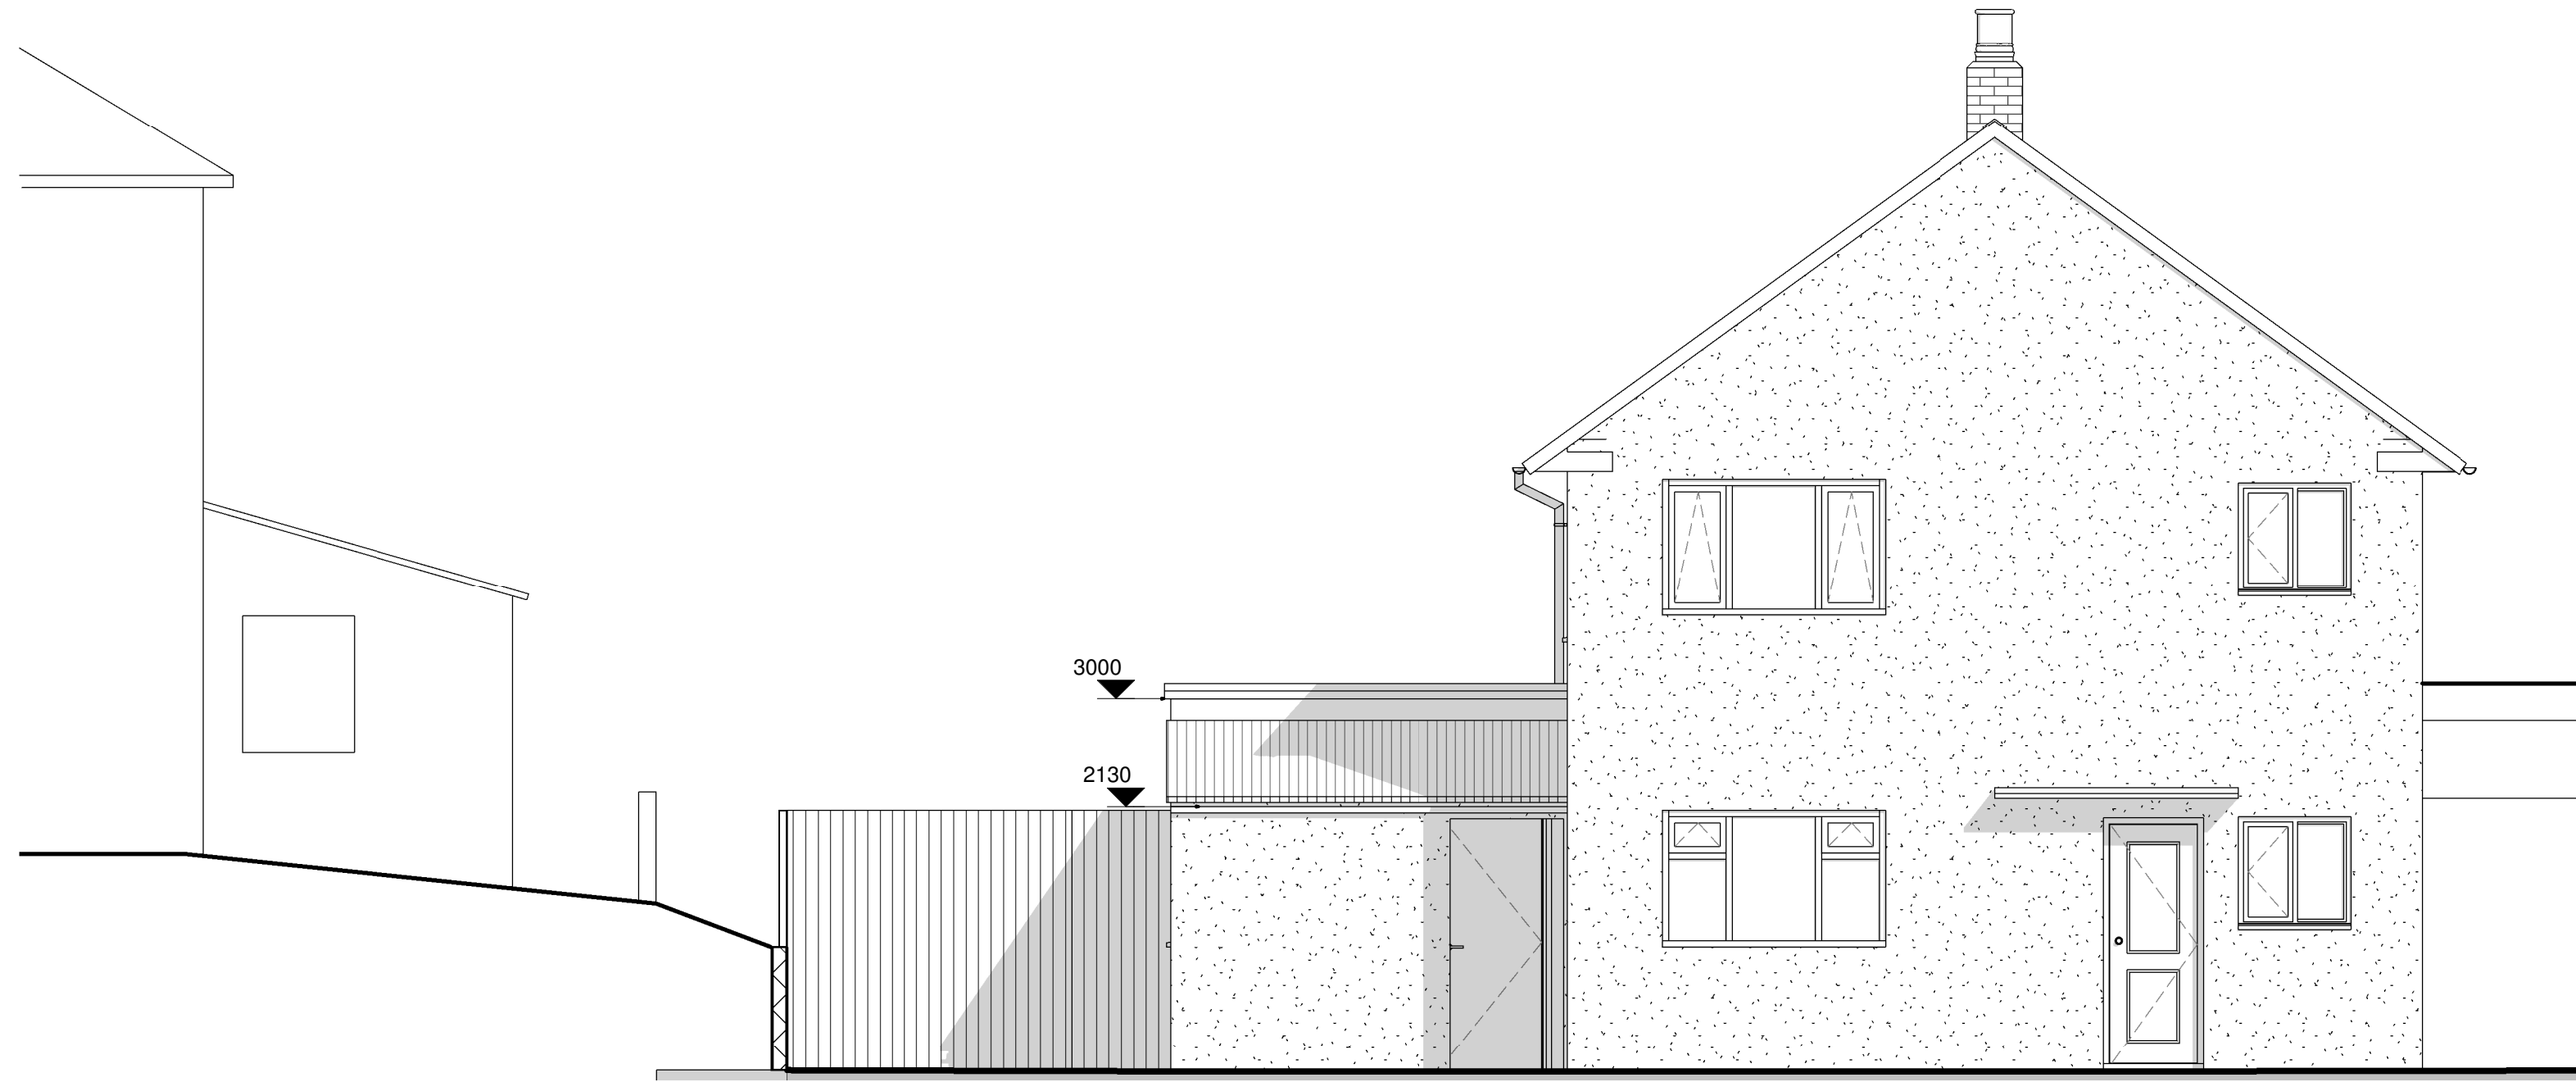

2 Rear Elevation - Proposed
1 : 50

CLIENT :
J P Richards
PROJECT :
Ground Floor Extension
TITLE :
Rear Elevation
SITE ADDRESS :
Coombe-Tennant Ave
Skewen

Drawn : Date : Checked by :
RME 09/09/21 RME
Scale : Original sheet size :
1 : 50 A1
Drawing Status
☒ Design Development
☐ Tender
☐ Design Development Pre-Construction
☐ Construction
☐ Record
Project No Dwg No Rev
n/a JP A105