


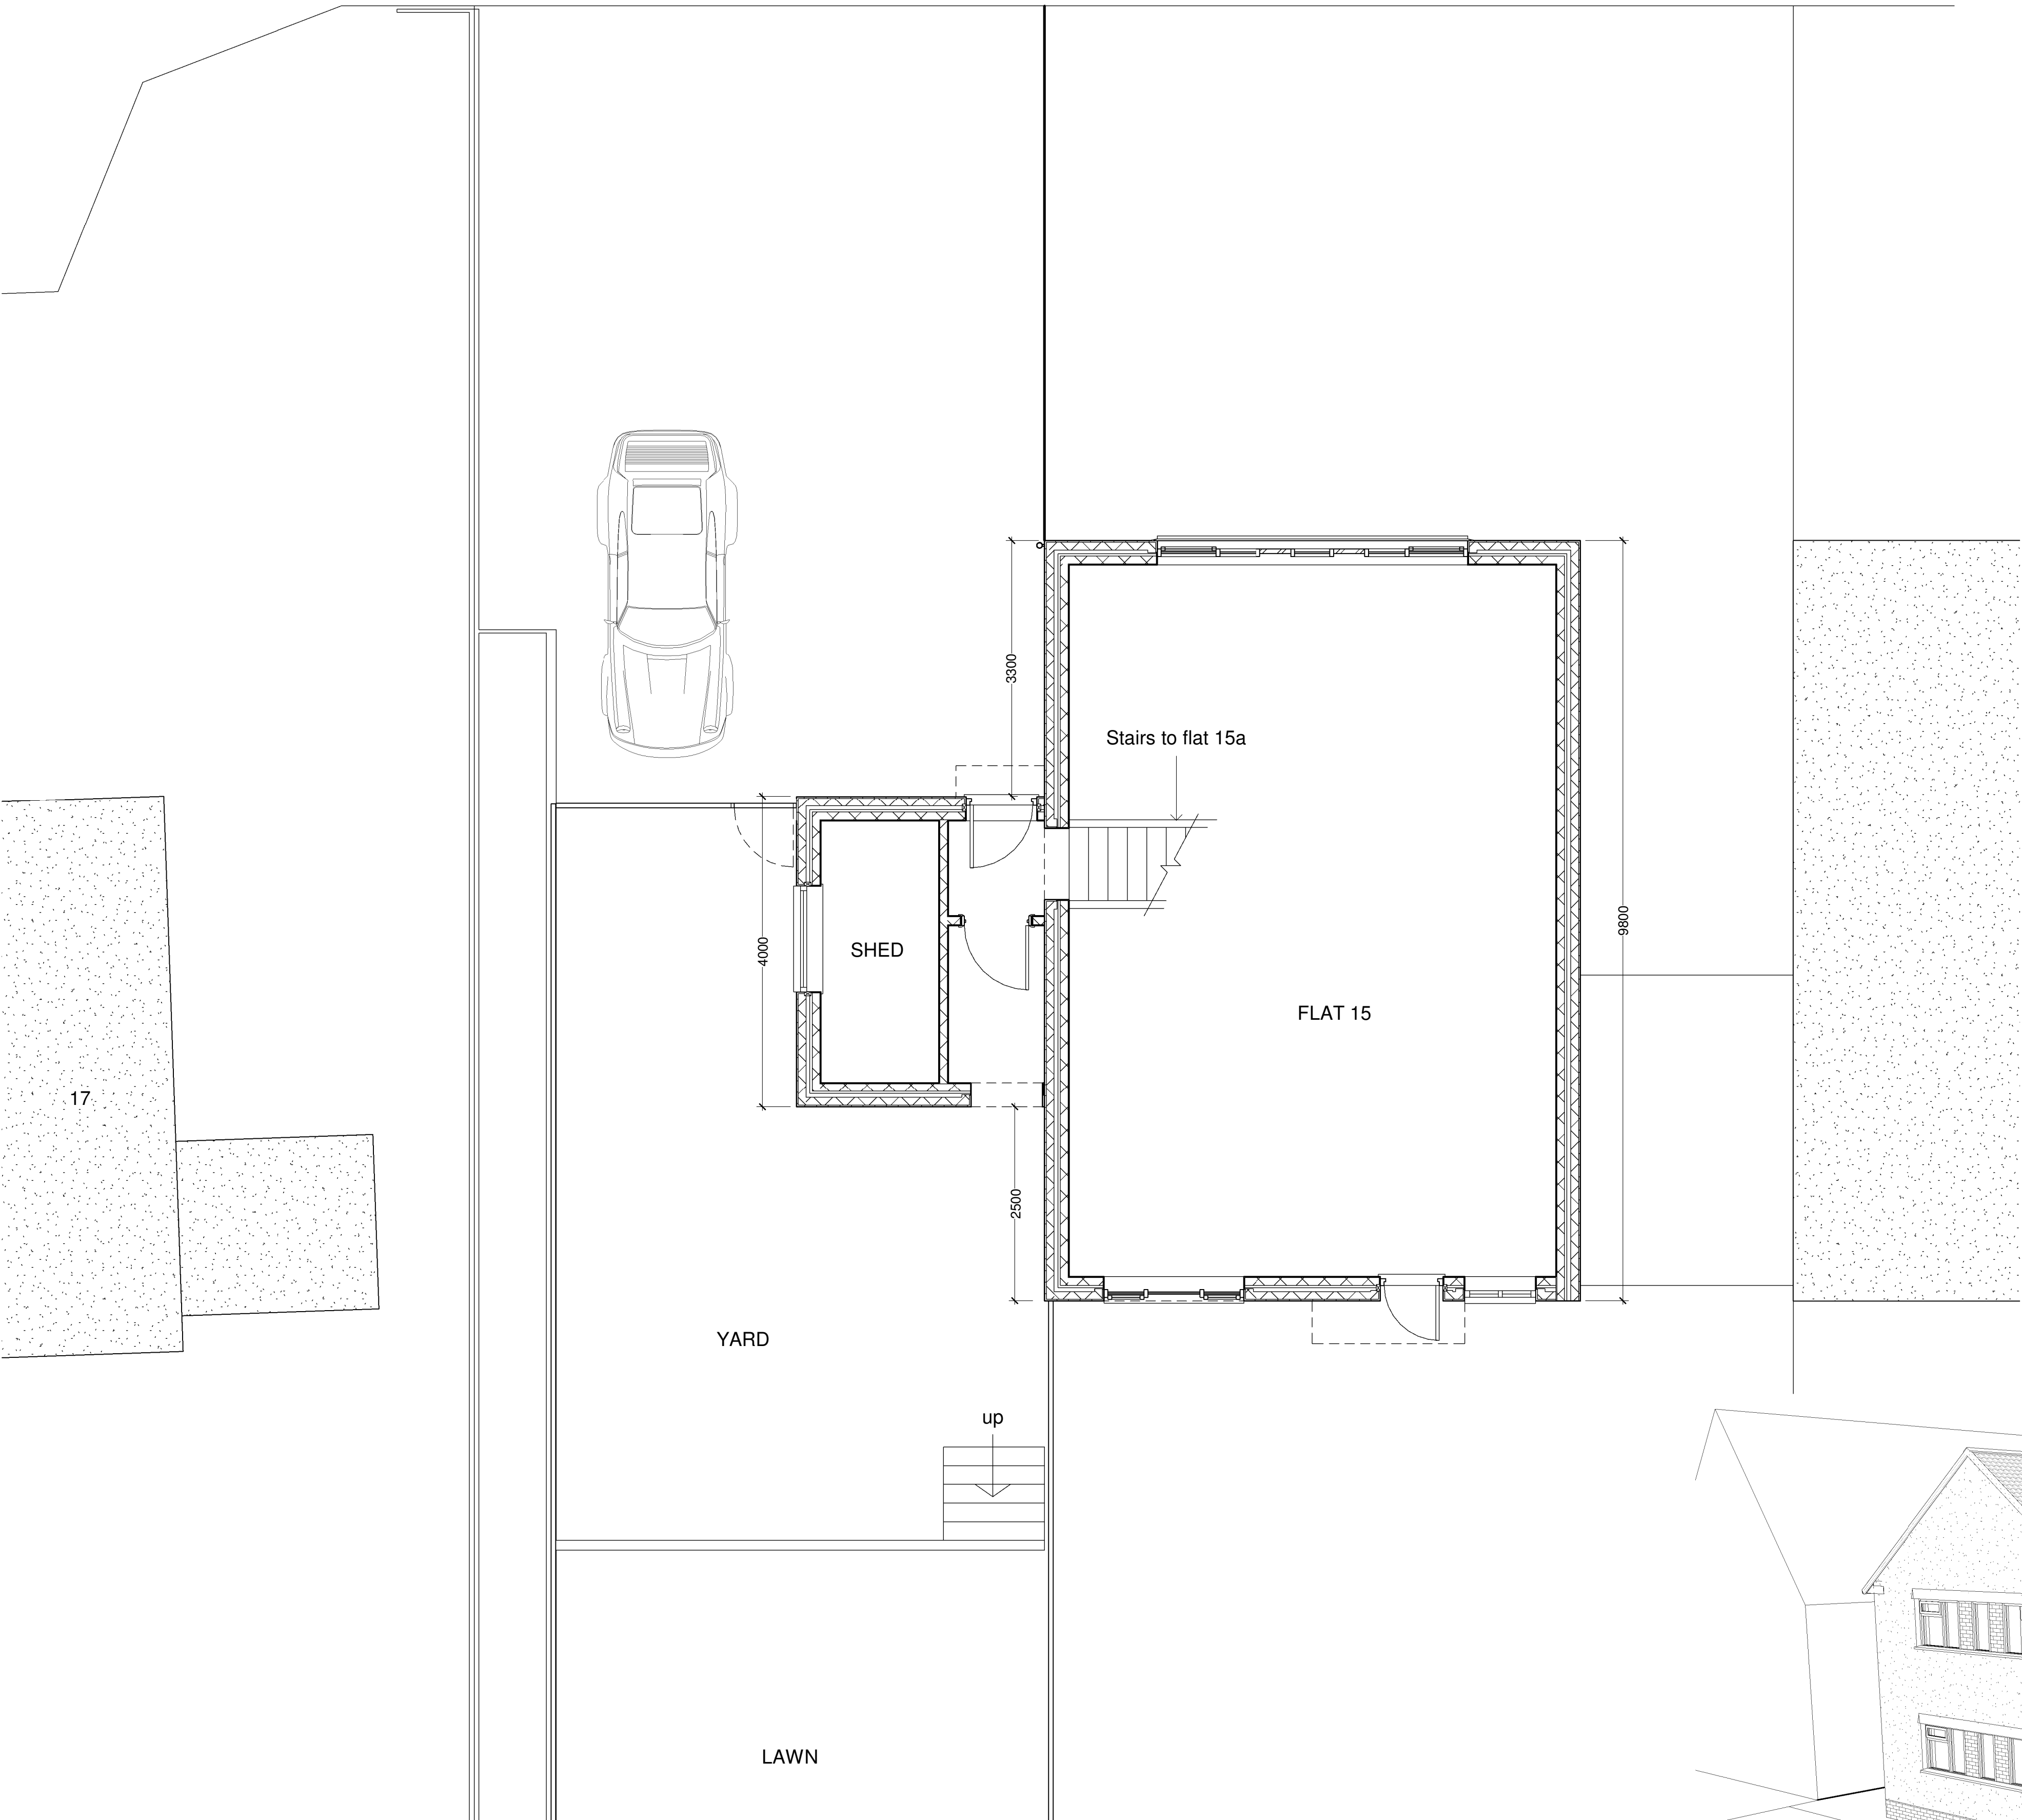


3 Existing Plan
1 : 50



2 Site Plan
1 : 1250



1 Block Plan
1 : 500

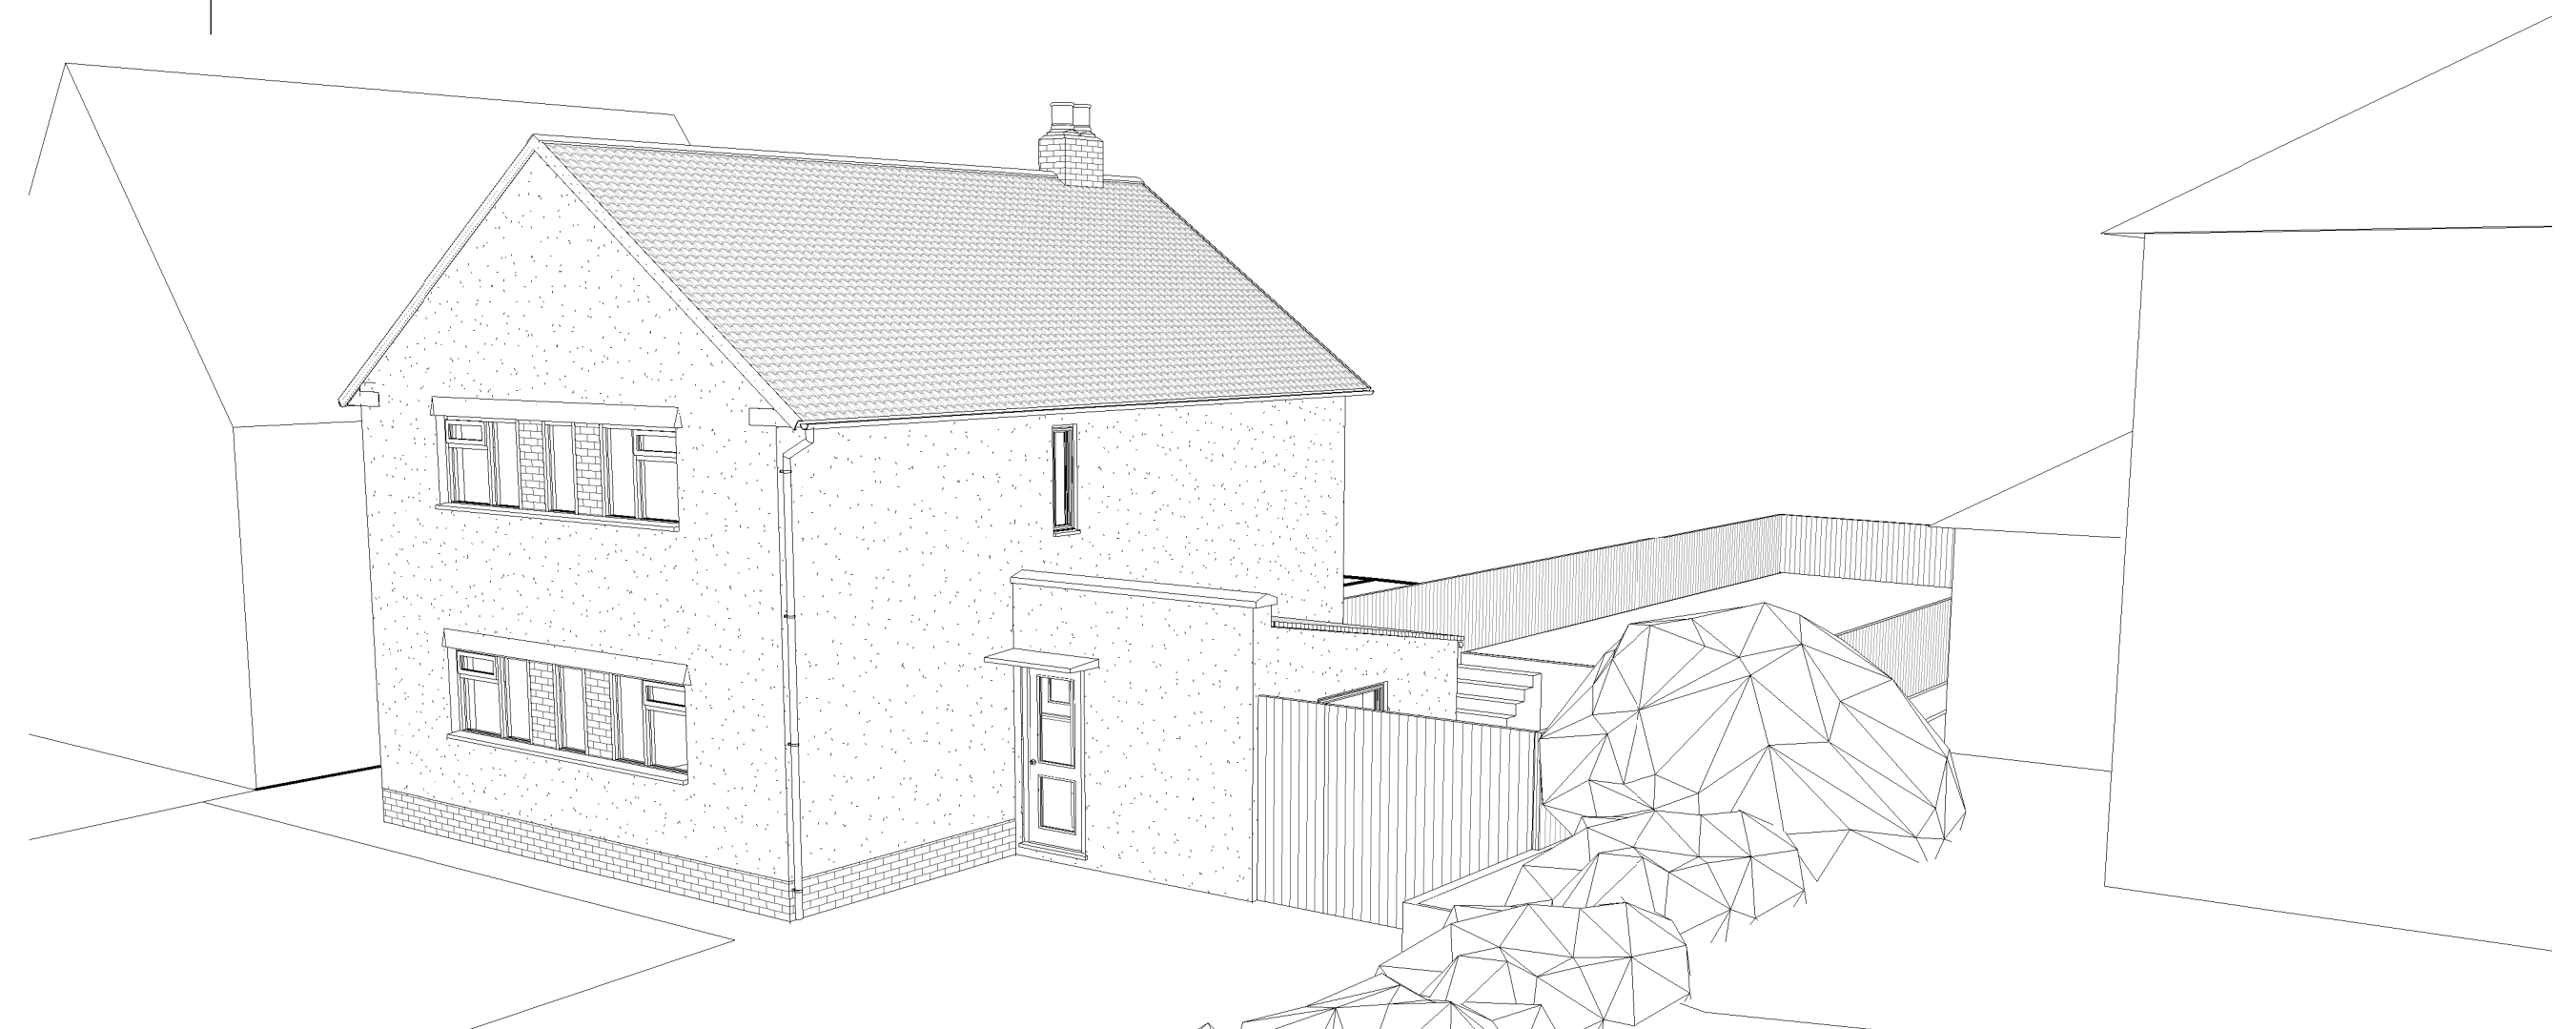

4 3D View 1 Existing

CLIENT : J P Richards
PROJECT : Ground Floor Extension
TITLE : Existing Plan
SITE ADDRESS : Coombe-Tennant Ave Skewen

Drawn : RME
Date : 09/09/21
Scale : As indicated
Drawing Status :
☒ Design Development
☐ Tender
☐ Design Development Pre-Construction
☐ Construction
☐ Record

Project No : n/a
Dwg No : JP A102
Rev :
© COPYRIGHT