



Superseded

DATE: 25th February 2021		CHECKED:	SCALE: 1:100	A3
SA9 2NZ Pontardawe, Swansea,		JOB TITLE Proposed Domestic extension at 311 Graig Road, Godregrai, Pontardawe, Swansea, SA9 2NZ		
CLIENT Mr M Pasha 311 Graig Road, Godregrai,				
A - REVISIONS				


REAR ELEVATION

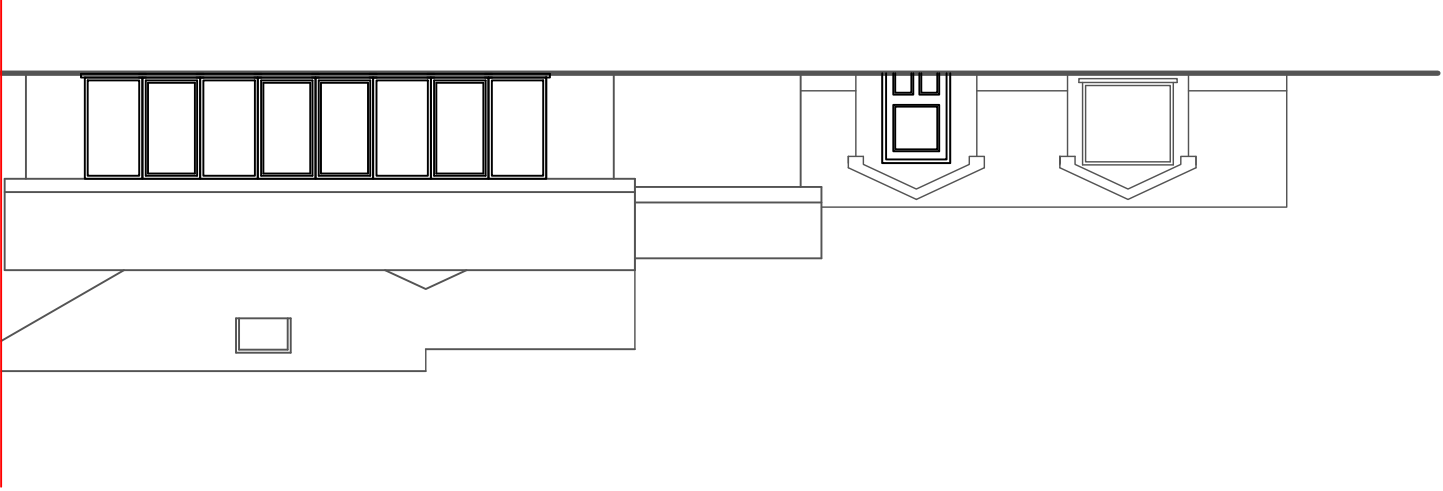

FRONT ELEVATION

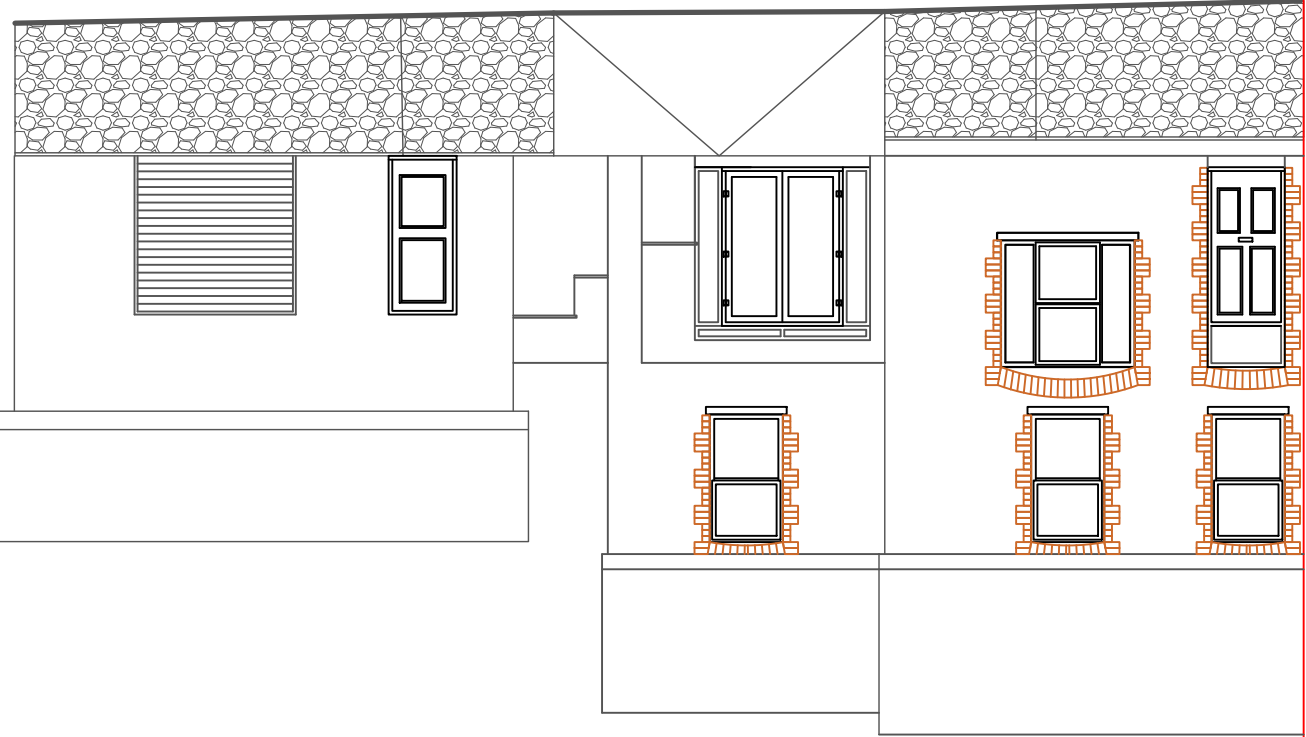

SIDE ELEVATION

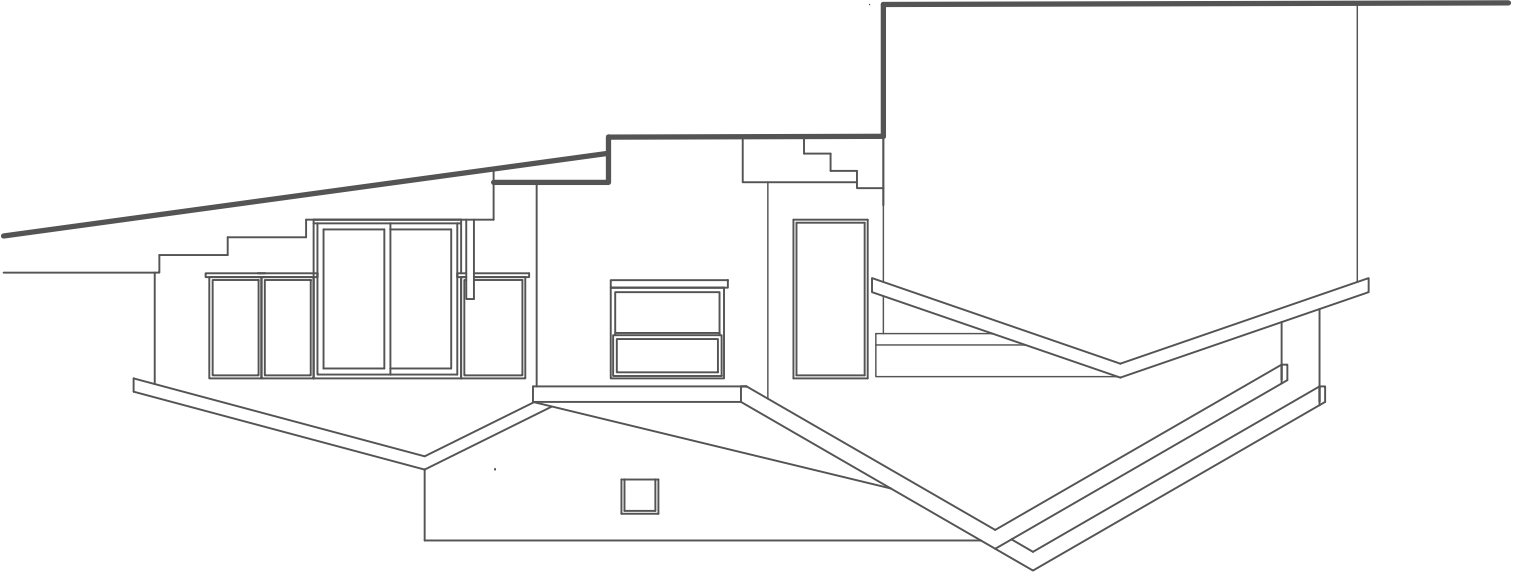

All Dimensions are to
be site checked