




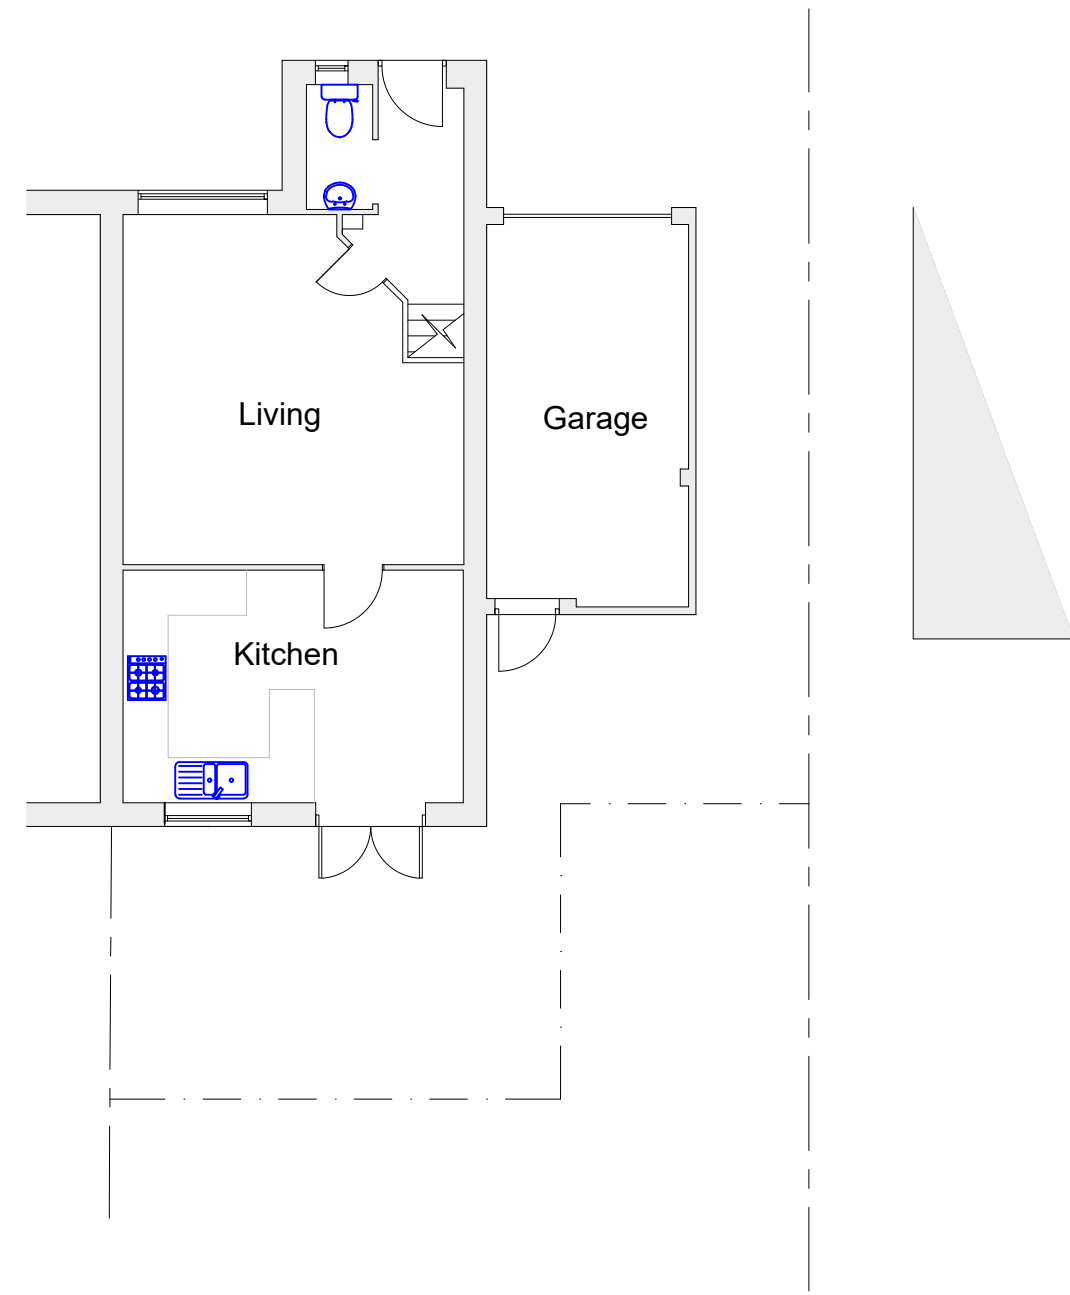


EXISTING GROUND FLOOR PLAN
Scale 1:100

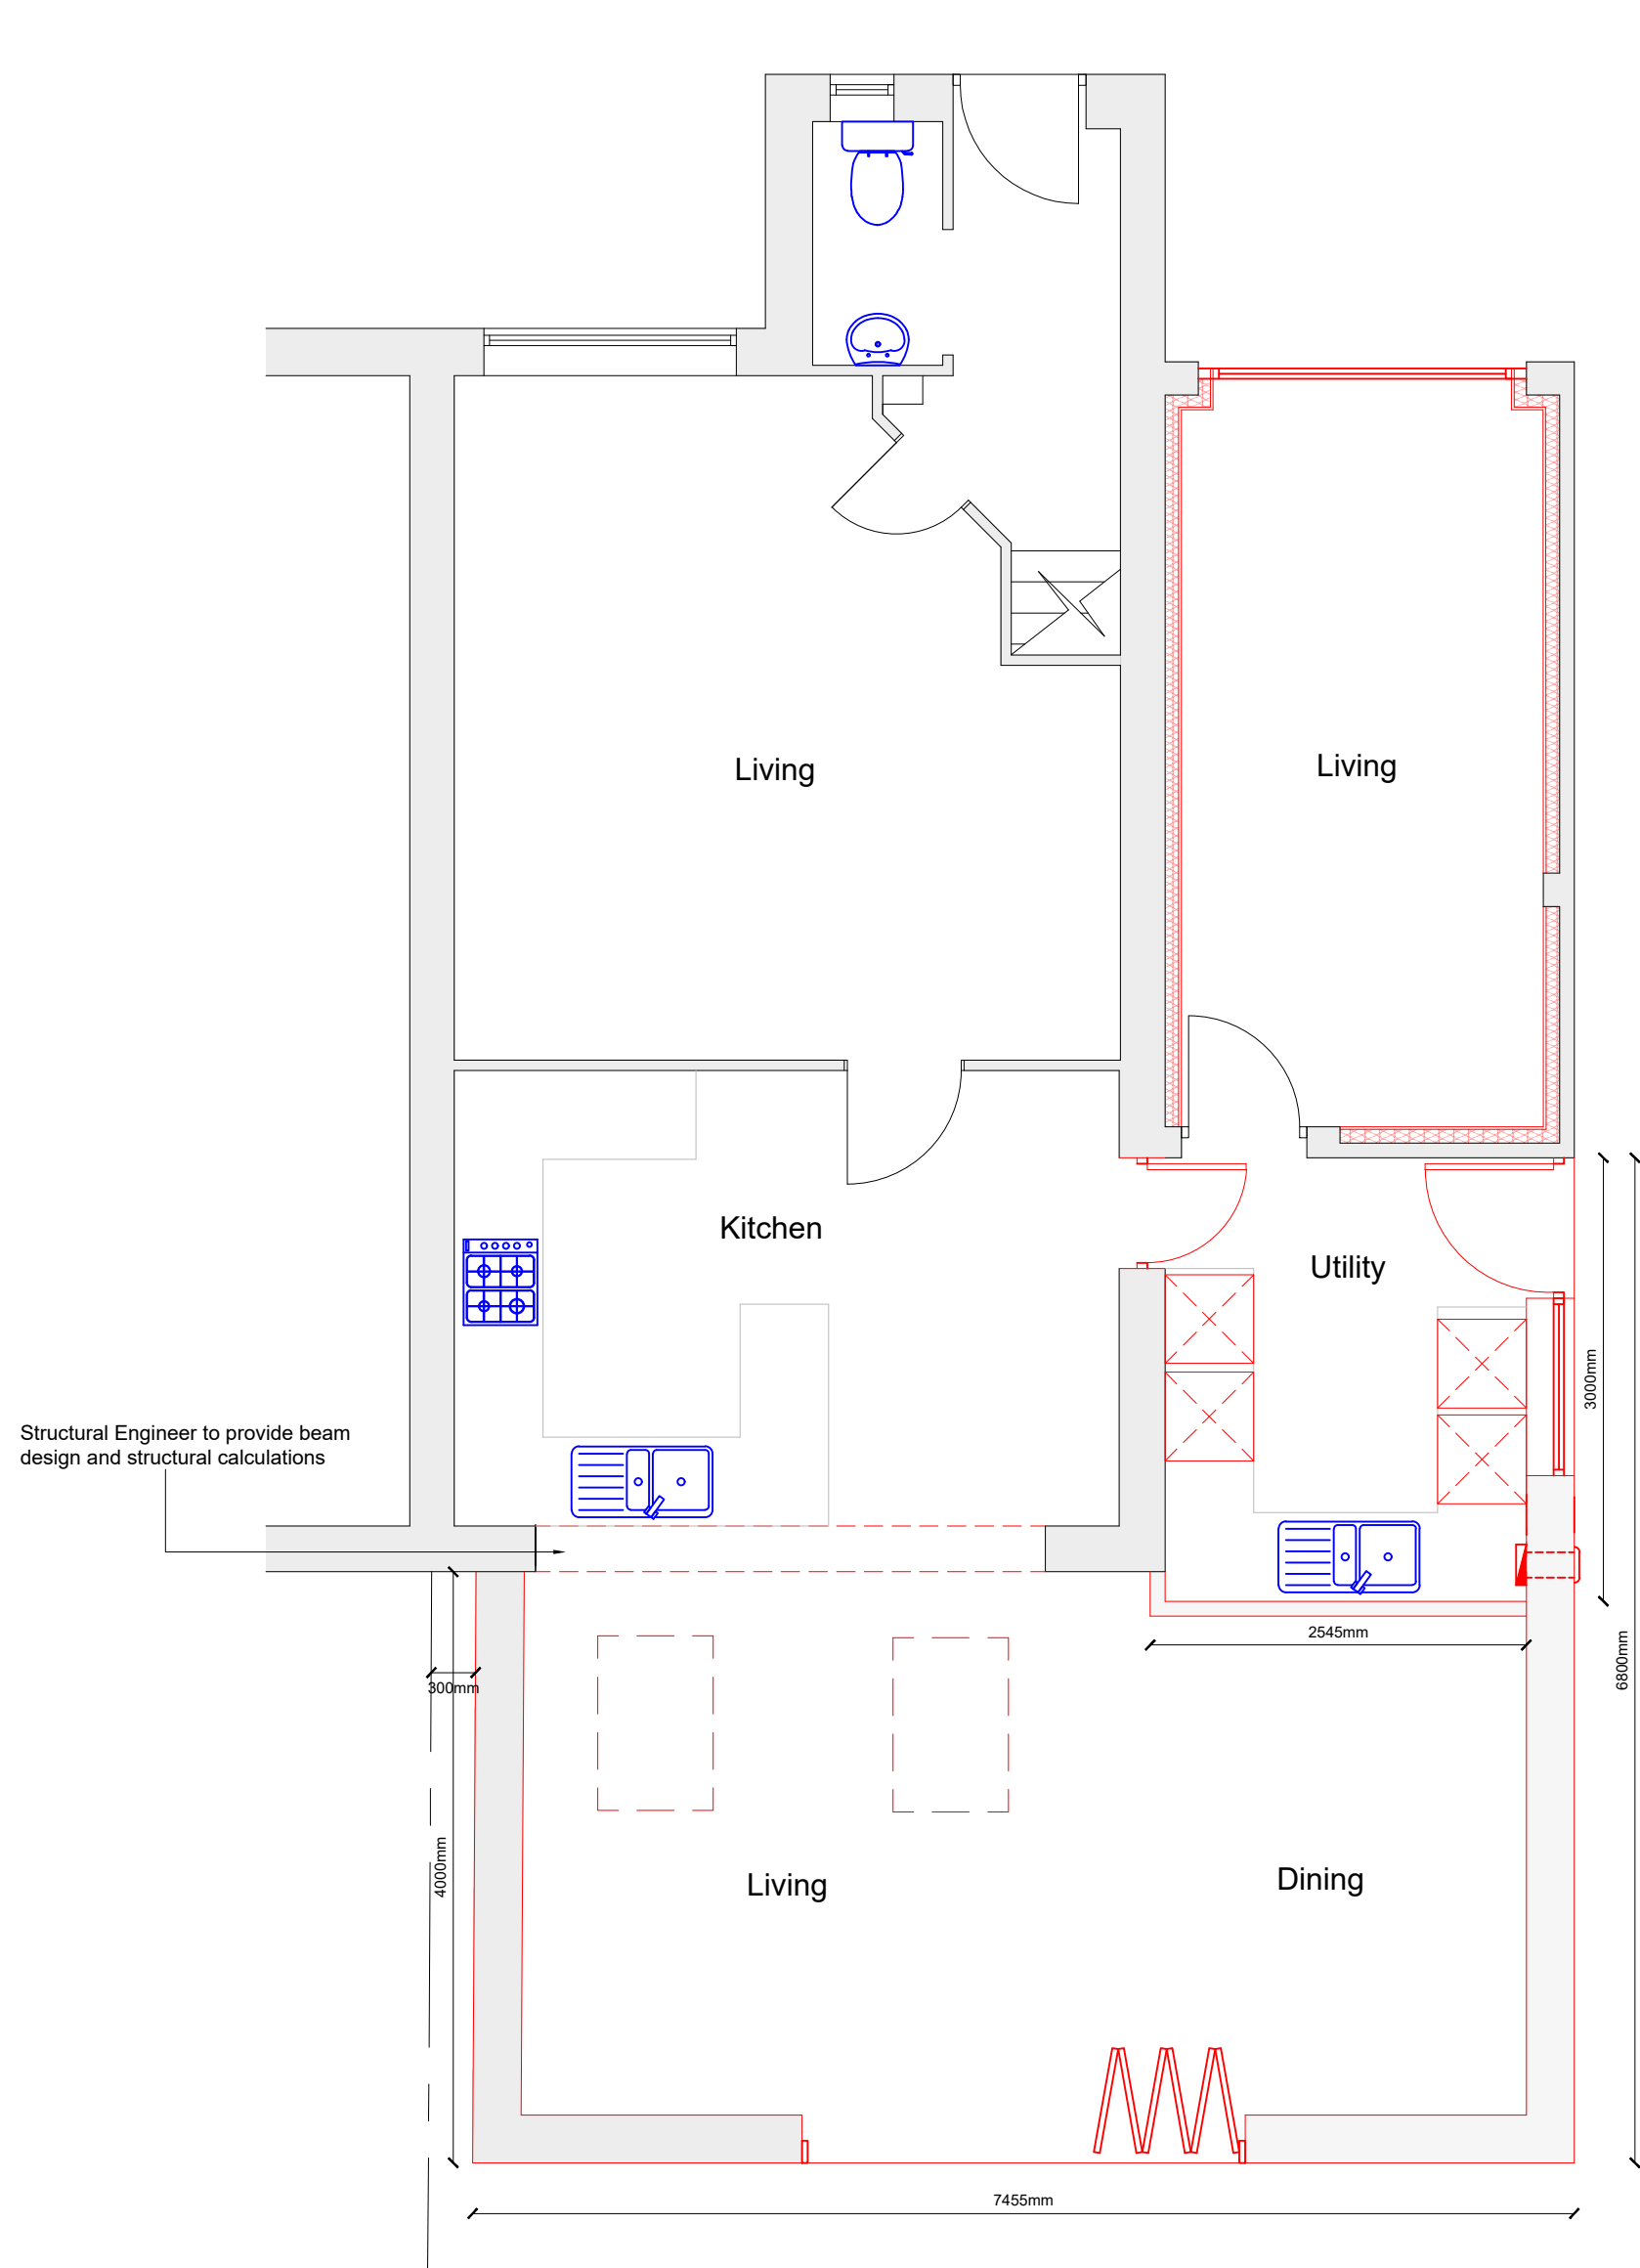

PROPOSED GROUND FLOOR PLAN
Scale 1:50

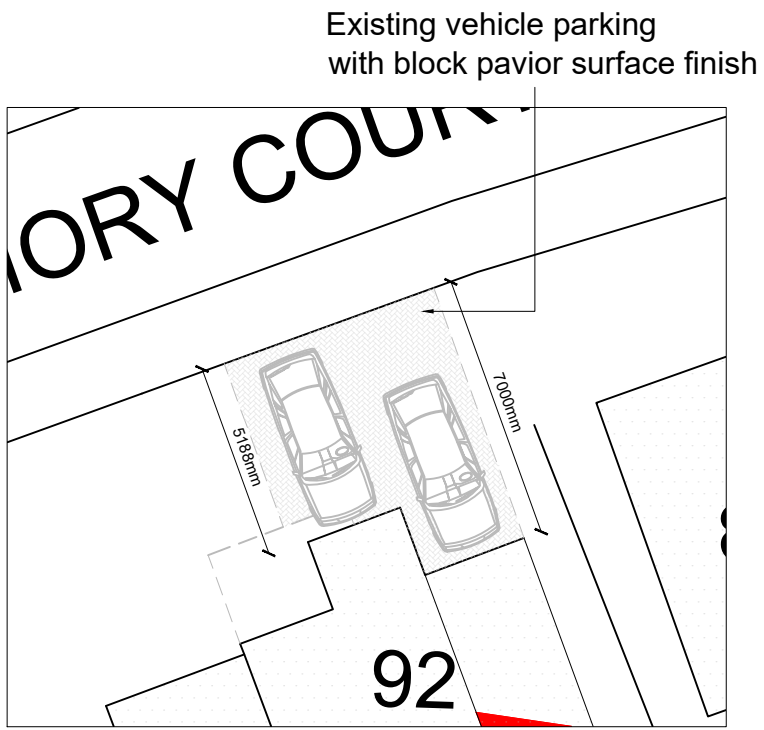

BLOCK PLAN
Scale 1:200

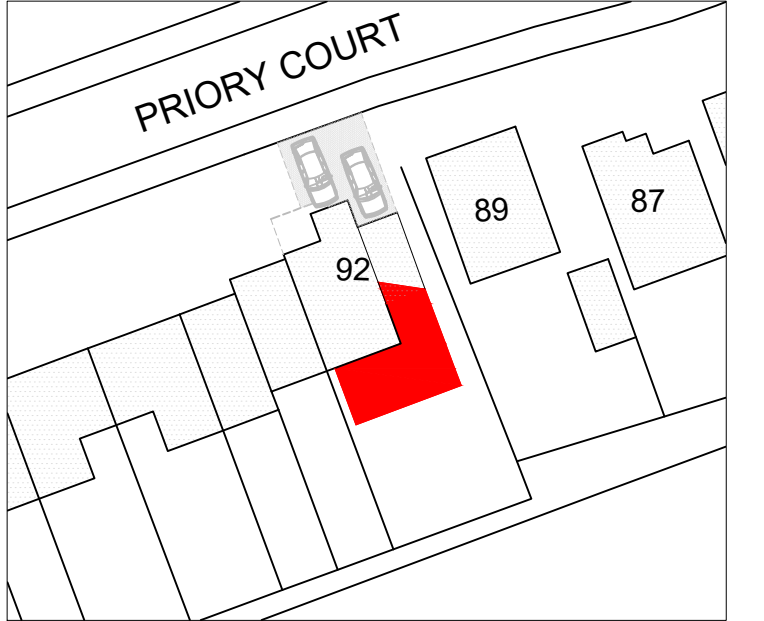


BLOCK PLAN
Scale 1:500



LOCATION PLAN
Scale 1:1250




EXISTING SOUTH ELEVATION
Scale 1:100

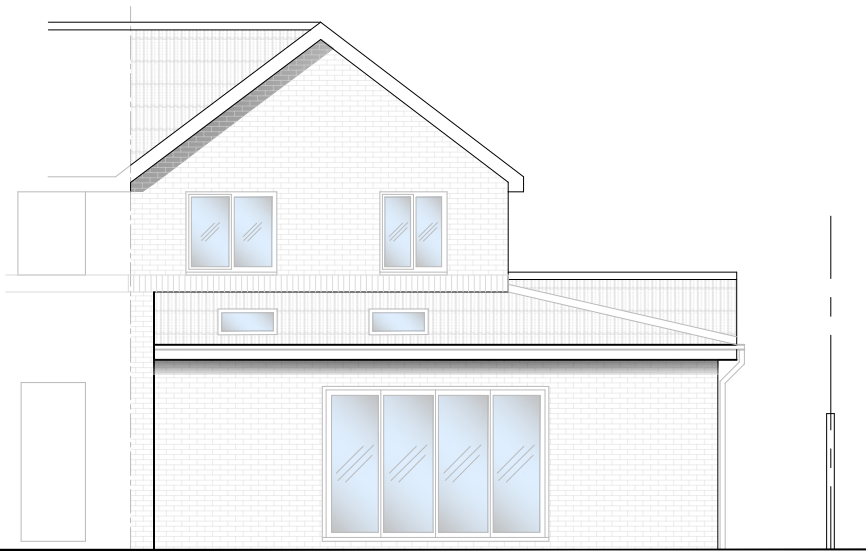


PROPOSED SOUTH ELEVATION
Scale 1:100




EXISTING NORTH ELEVATION
Scale 1:100

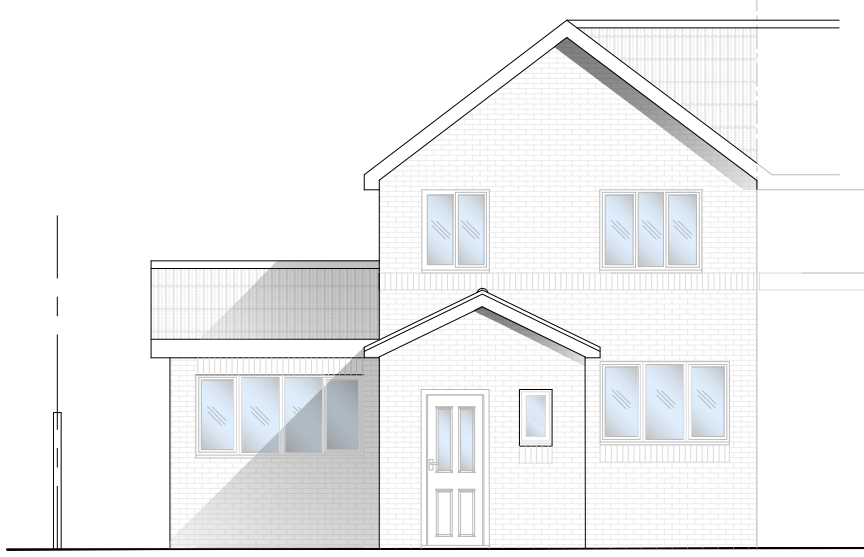


PROPOSED NORTH ELEVATION
Scale 1:100

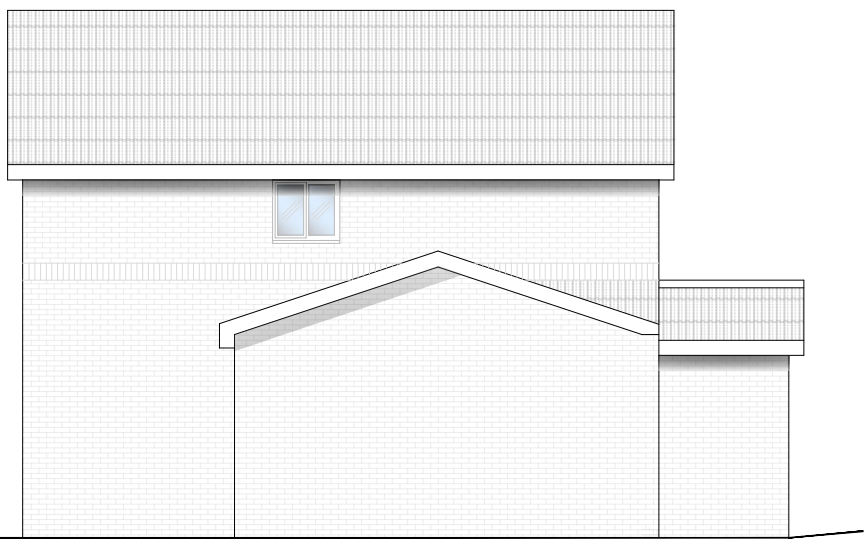


EXISTING EAST ELEVATION
Scale 1:100

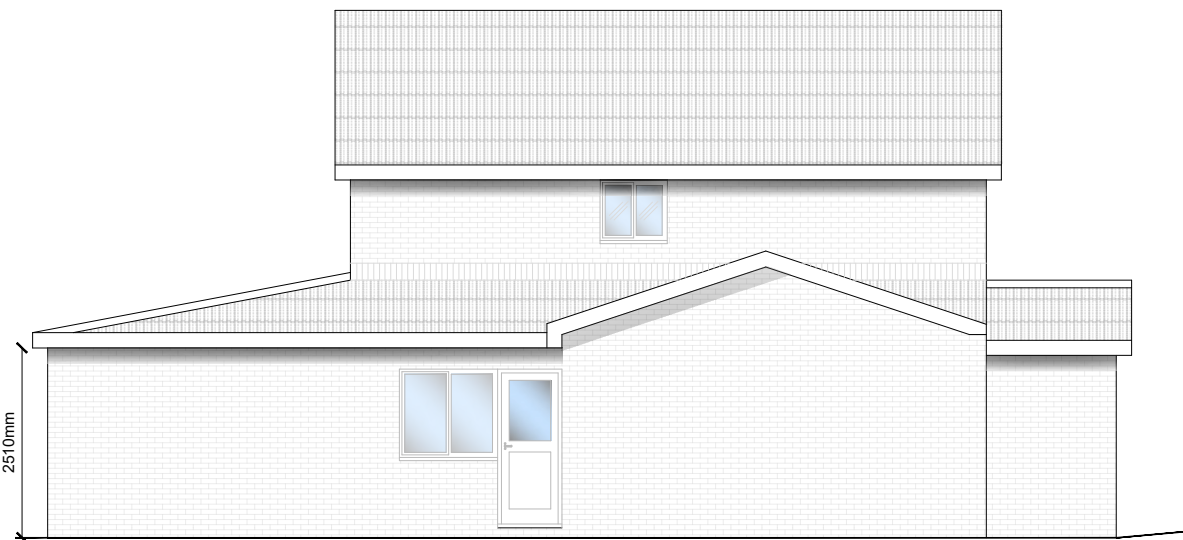

PROPOSED EAST ELEVATION
Scale 1:100

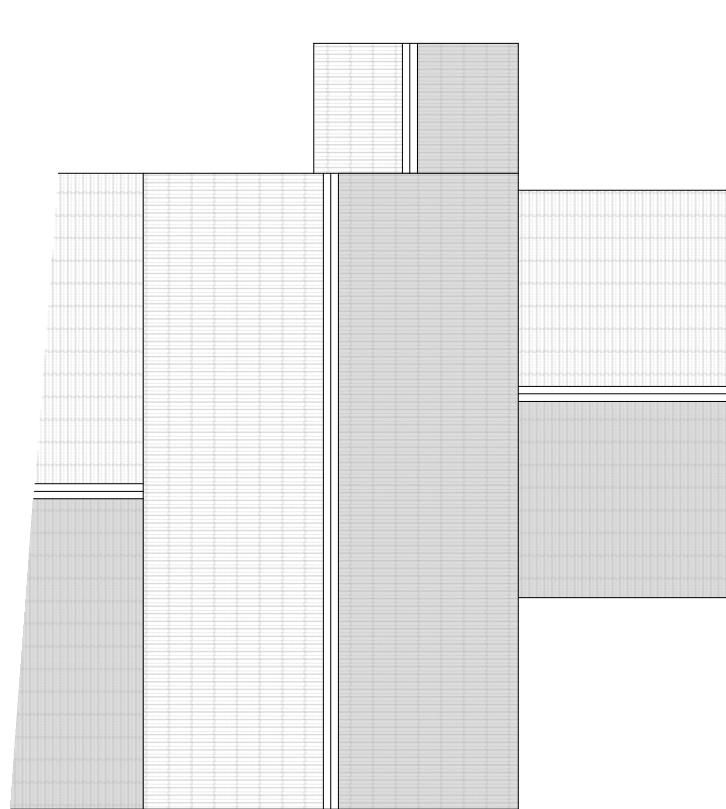

EXISTING ROOF PLAN
Scale 1:100

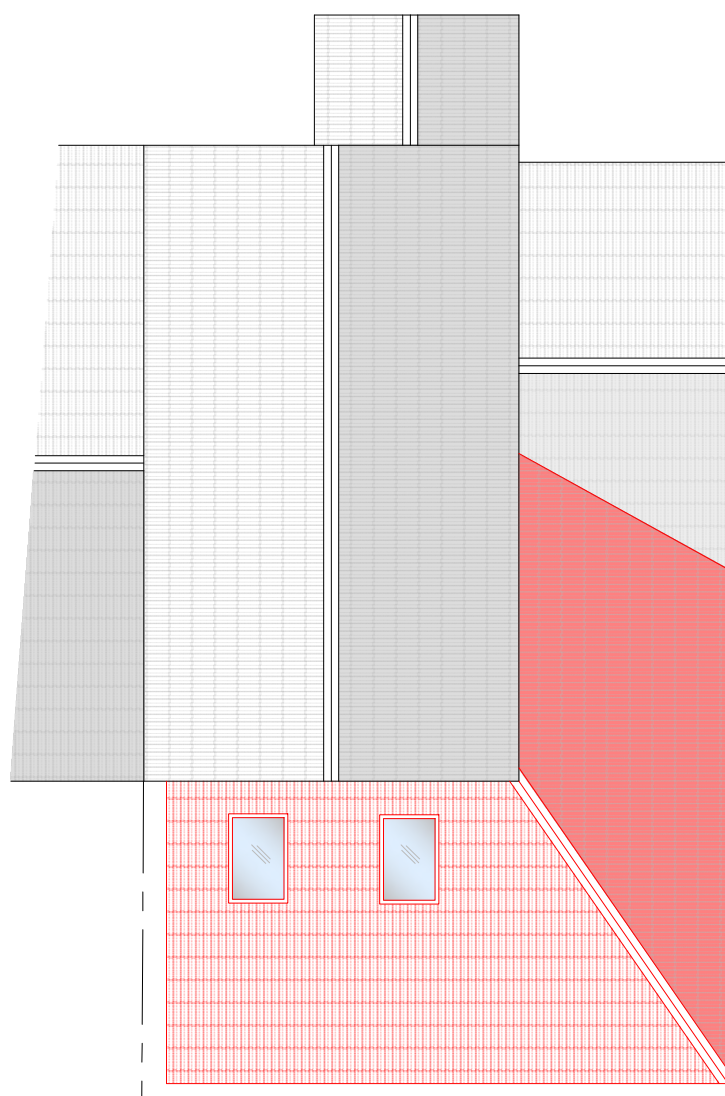

PROPOSED ROOF PLAN
Scale 1:100

SCALED DIMENSIONS MUST NOT BE TAKEN FROM THIS DRAWING

Client:
Mr C.Bevan
92 Priory Court
Neath
SA10 7RZ

Project:
PROPOSED EXTENSION
to
92 Priory Court
Neath
SA10 7RZ

Surveyed: JTR
Drawn: JTR

Approved:
Date:
November, 2021

Amendment Date/No.:
Scales:
1:50
1:100
1:500
1:1250

Drawing No.:
JTR/CB/11/21/01

PLANNING