


EXISTING & PROPOSED SITE LAYOUT

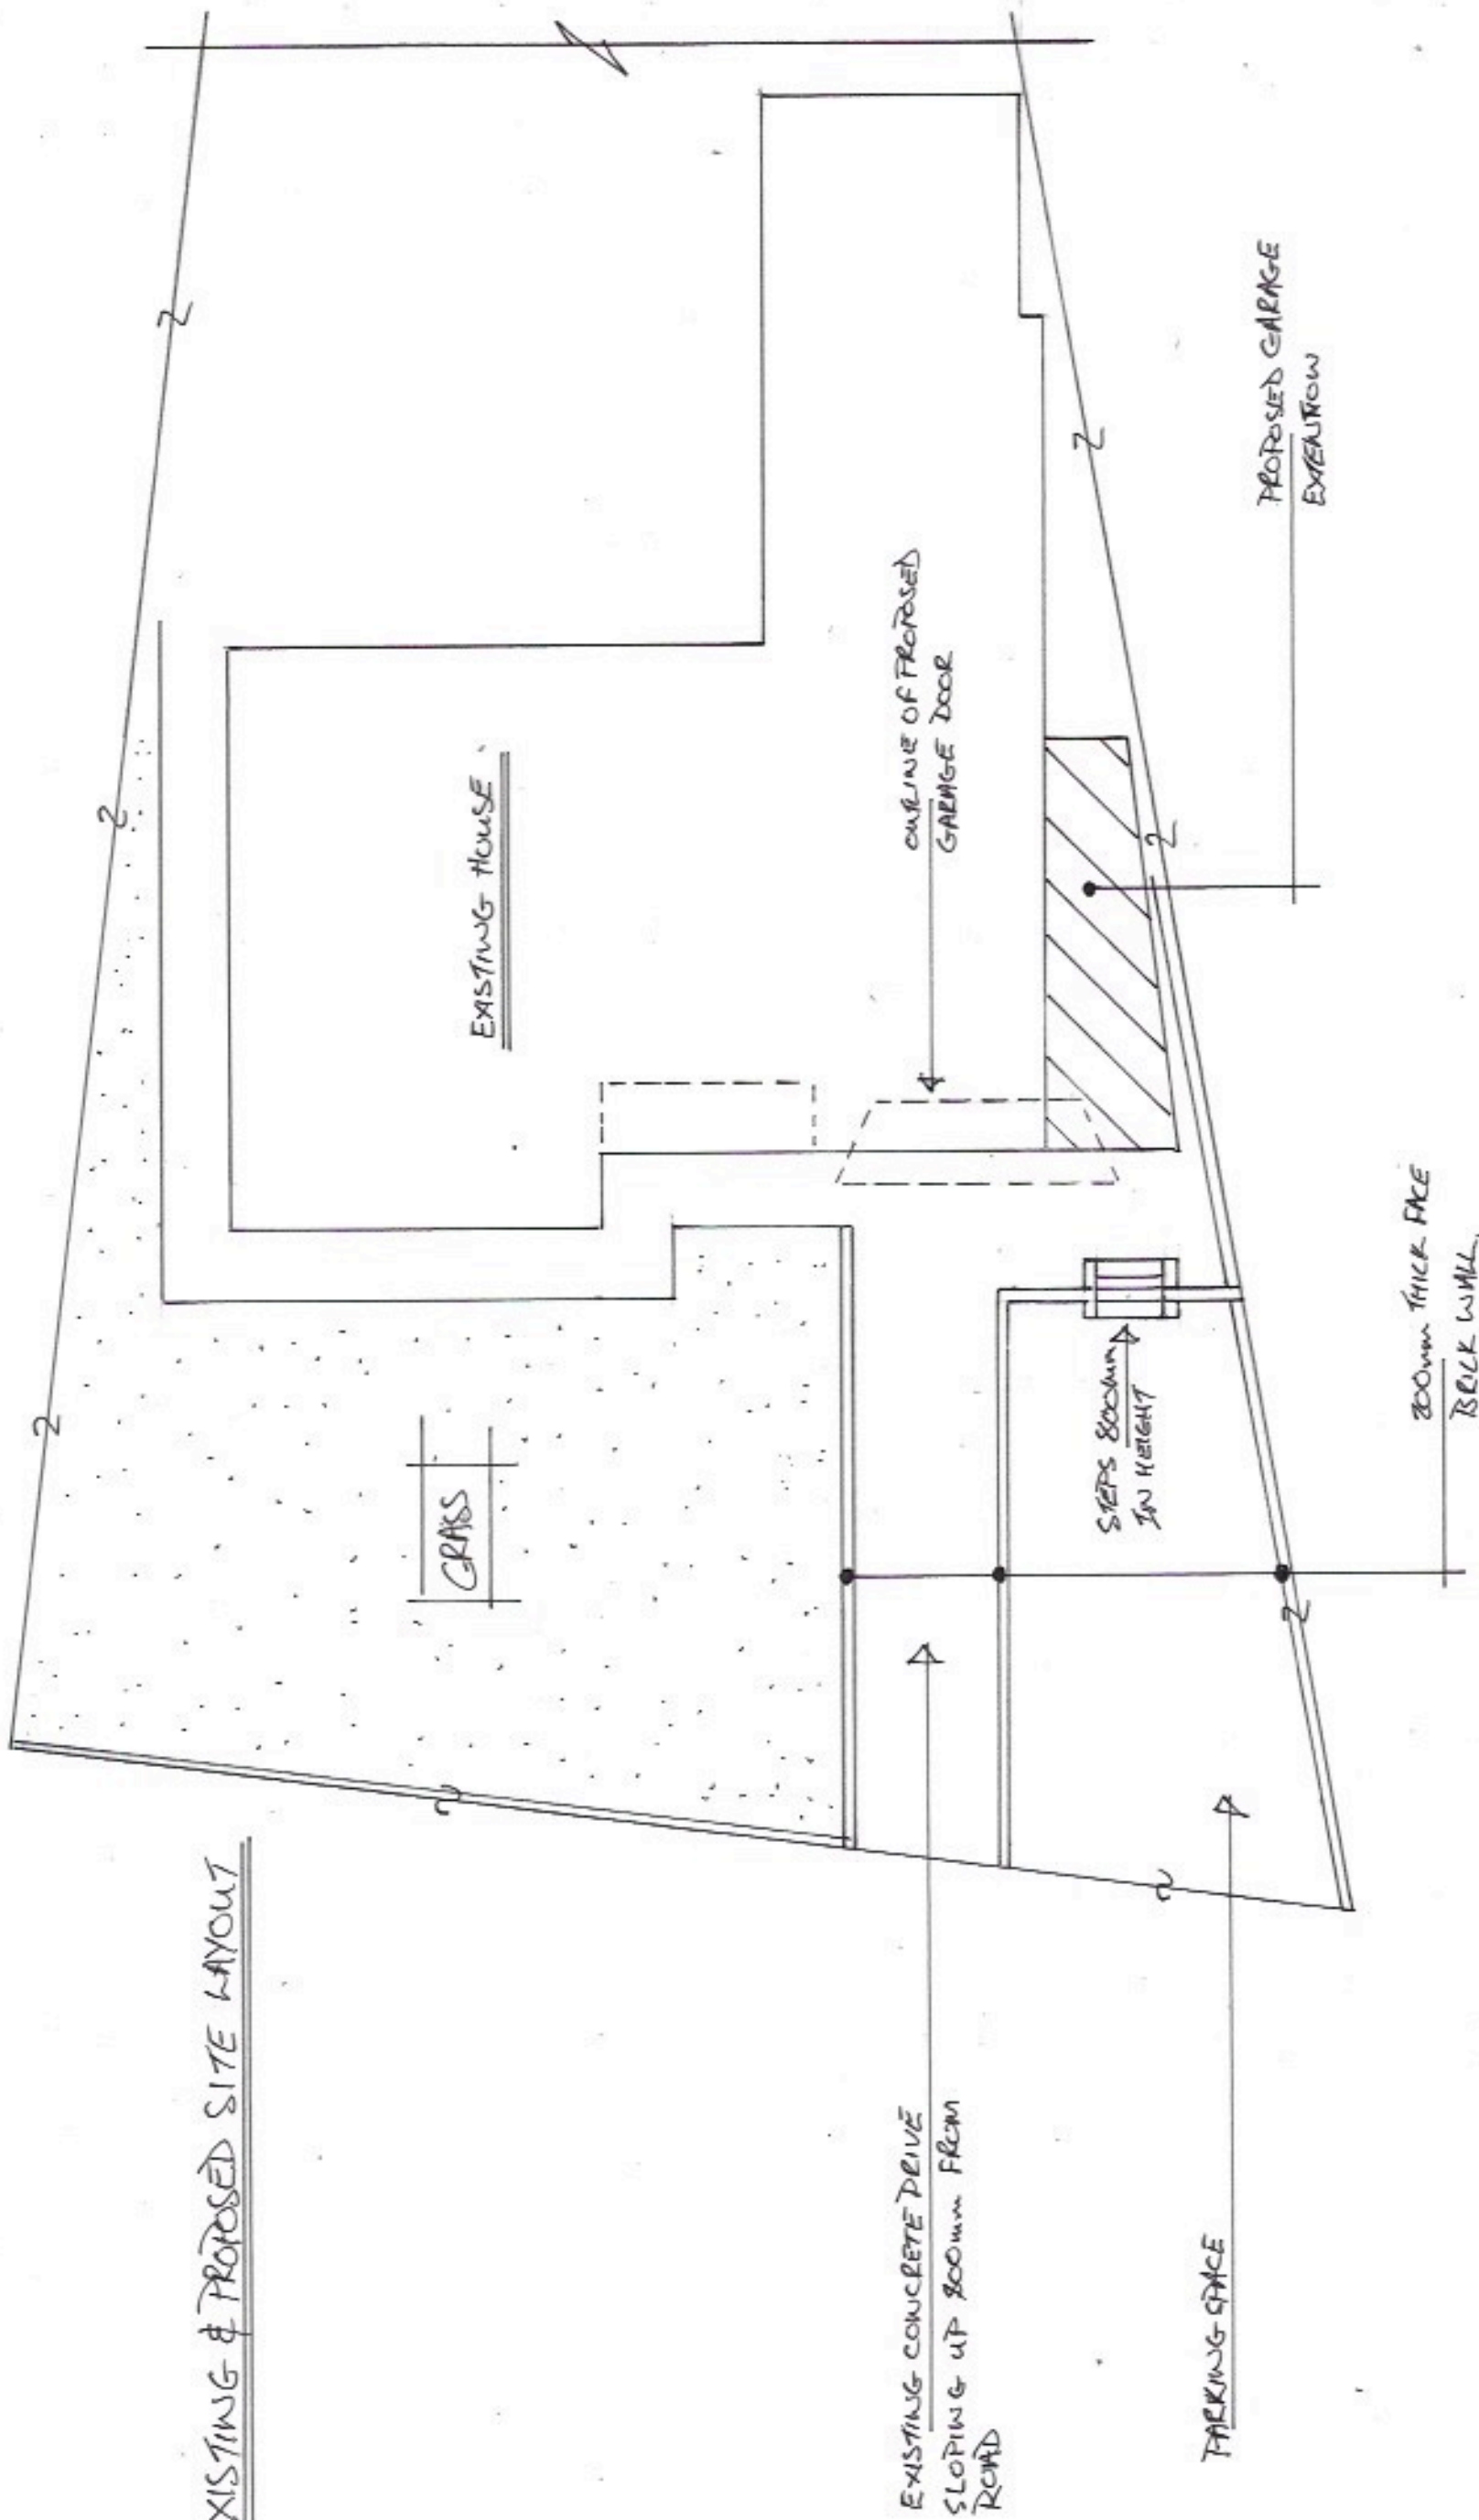

NOTES:

All dimensions must be checked on site and not scaled from this drawing.

Client

Job Title

LOCATION/SITE PLAN

Scale

1:100

Drawn by

Date 23/12/2021

Drawing Title

Drg No.

Rev